09/00105/FUL

e·on | Central Networks

23 FEB 2009

Our Ref: WP09-6230 SO
Your Ref: 09/00105/FUL

Ms T Darke
Hinckley & Bosworth Borough Council
Council Offices
Argents Mead
Hinckley
Leicestershire
LE10 1BZ

DEVELOPMENT SERVICES
23 Feb 2009
RECEIVED

DEVELOPMENT SERVICES
23 Feb 2009
RECEIVED

Central Networks
Pegasus Business Park
Castle Donington
Derbyshire
United Kingdom
DE74 2TU
central-networks.co.uk

Central Support
T 02476 185846
F 0115 8767429
centralsupportteam
@central-networks.co.uk

20 February 2009

Dear Ms T Darke

Re: Erection of New Fence Boundary
Location: 6 London Road, Hinckley, Leicestershire LE10 1HJ

Thank you for allowing me to comment on the above development.

In this instance we do not object to the development as proposed.

However we must emphasize the following;

Central Networks has Network within close proximity to the proposed site. ☑

Central Networks has Network within the proposed site. ☐

Central Networks requires 24 hour access to this network. ☐

Please contact our **CNDS Department** at **Toll End Road, Tipton, DY4 0HH** to obtain copies of our mains records. There may be a charge levied for this service. ☑

For new developments and ground works you can contact Central Networks **New Connections** at **Toll End Road, Tipton, DY4 0HH**. ☐

For information regarding the safety of working around our networks, please contact our **Cablesafe Team** on **0800 015 0921** or on http://www.eon-uk.com/distribution/cablesafe.aspx. ☑

P.T.O

There is an electricity substation within close proximity of the development. ☐

A substation is a potential source of noise, therefore the developer should adopt measures to ensure that acceptable noise levels are maintained for future residents.

We must emphasise that any alteration, building or ground works proposed in the vicinity of our cables that may or may not directly affect our cables, must be notified in detail to Central Networks.

For further information please contact me at **Central Networks, Pegasus Business Park, Castle Donington, Derbyshire DE74 2TU** or email **centralsupportteam@central-networks.co.uk**.

Yours sincerely

S. Organ

Central Support
Infrastructure Services

Steve Atkinson MA(Oxon) MBA MioD FRSA
Chief Executive

Please Ask For: David Kiernan
Direct Dial/Ext: 01455 255898
Direct Fax: 01455 619897
Email: planning@hinckley-bosworth.gov.uk
Your Ref: W P09-6230
Our Ref: 09/00105/FUL
Date: 18 February 2009

Hinckley & Bosworth Borough Council

A Borough to be proud of

Central Networks
Herald Way
Pegasus Business Park
East Midlands Airport
Castle Donington
DE74 2TU

Dear Sir


DESCRIPTION : ERECTION OF NEW FENCE TO BOUNDARY
LOCATION : 6 London Road Hinckley Leicestershire LE10 1HJ
GRID REF : E : 443171 N : 293999

A planning application has been received for the above proposal. If you have any comments to make would you please enter them via the Consultee Access website (https://cx.hinckley-bosworth.gov.uk/ConsulteeAccess/authentication/consultee_login.aspx) within 21 days of the date of this correspondence.


Yours faithfully

T. Darke

TRACY DARKE
DEVELOPMENT SERVICES AND POLICY MANAGER

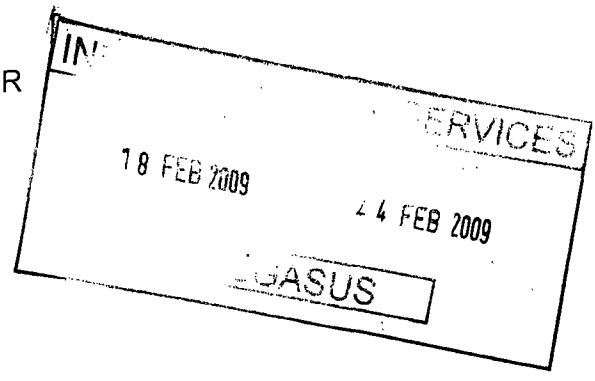

KPI

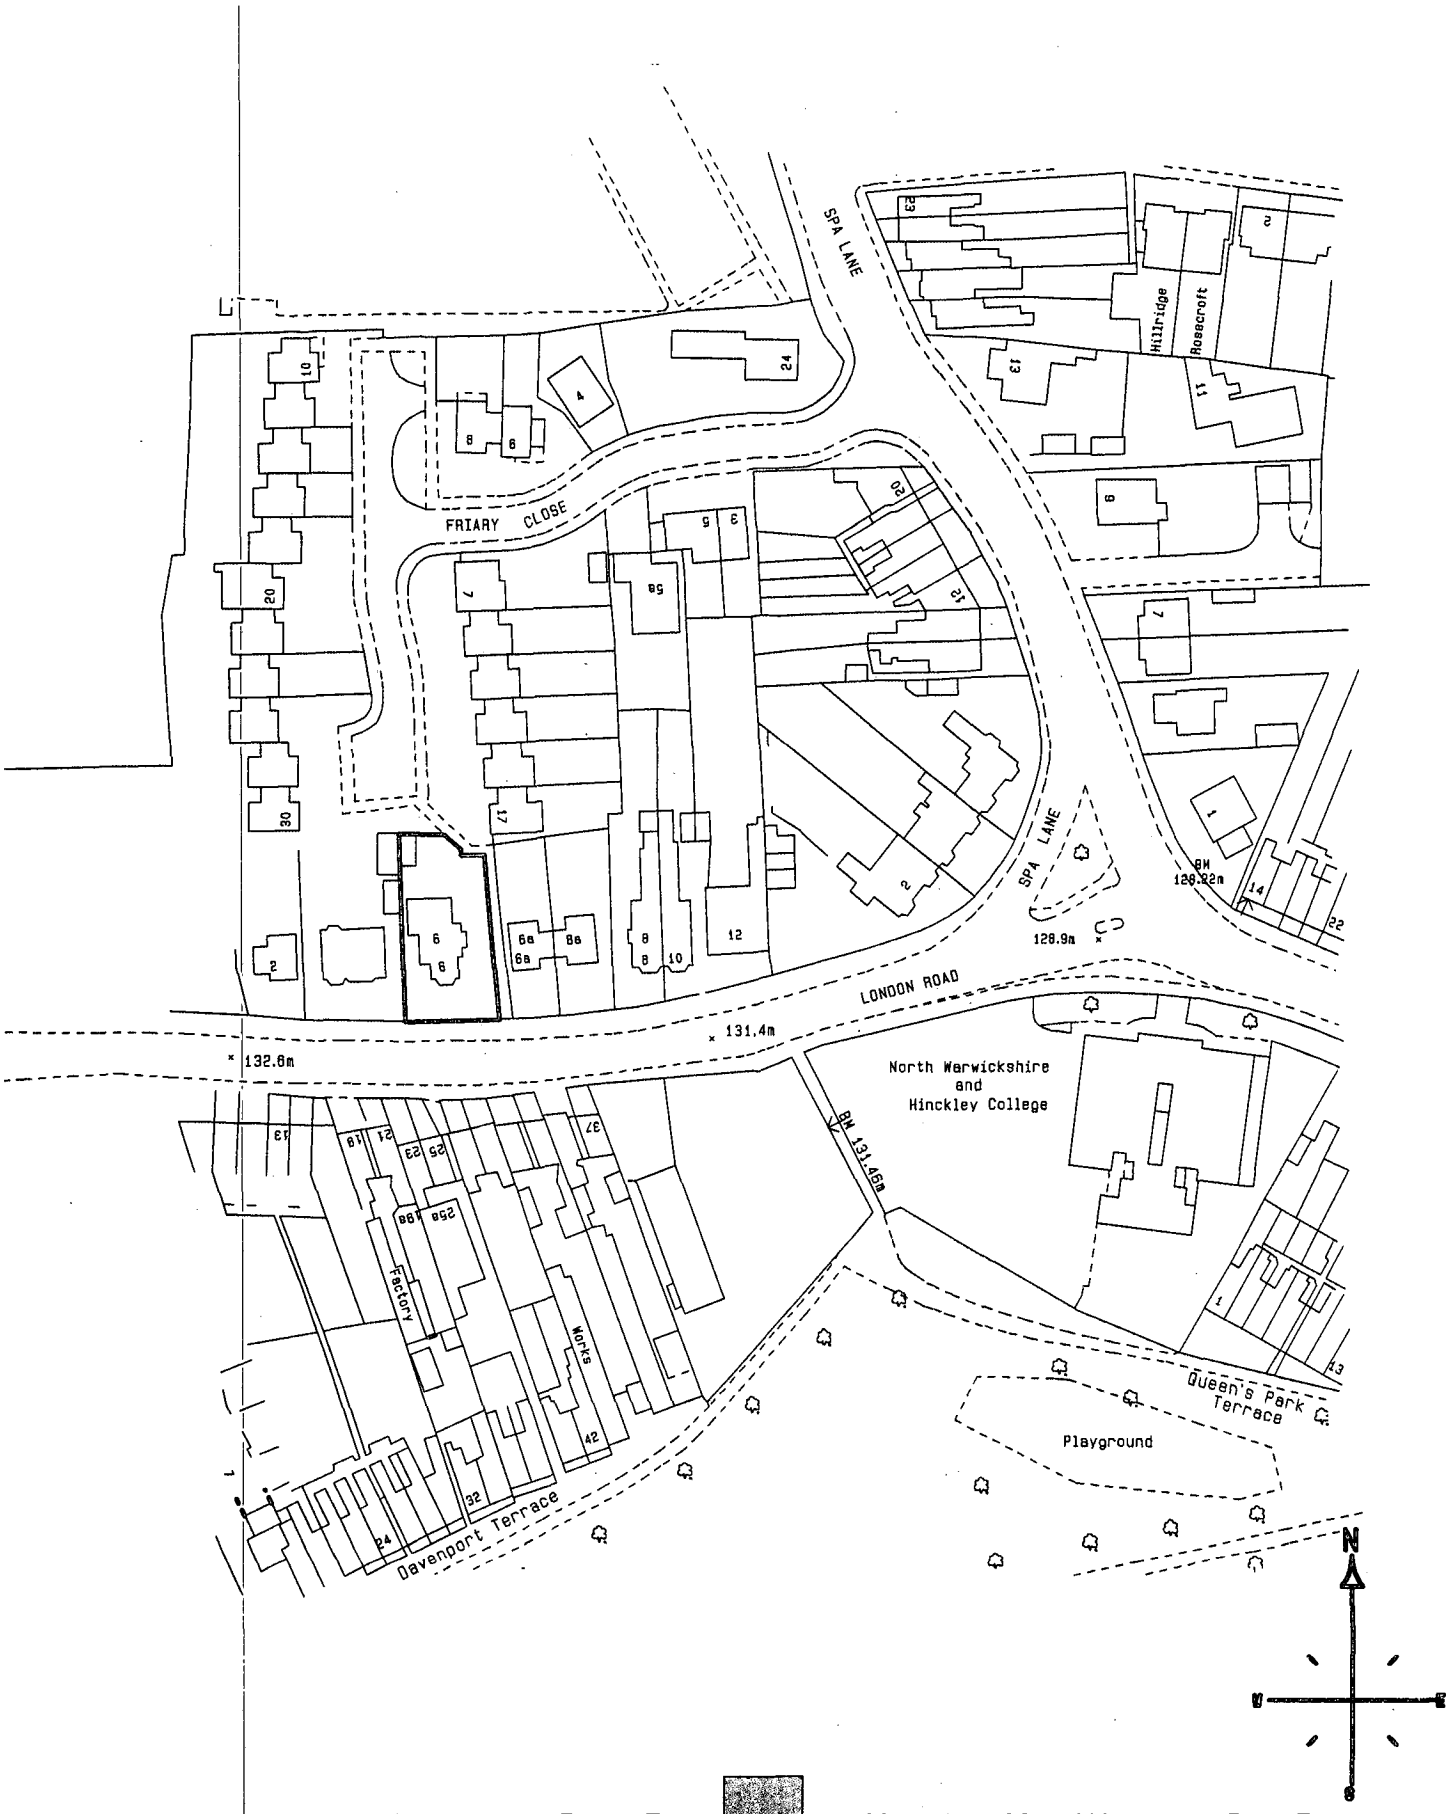

S A V A G E H A Y W A R D

A R C H I T E C T S


19 Station Rd Hinckley, Leicstershire, LE10 1AW, 01455 635665, FAX- 01455 618971

Client	Mr Alan Sanders		Drawing Site Location Plan	
Project	Replacement of Fence 6 London Road Hinckley	Auth JEH	Date Feb 2009	Drawing No 01
		Scale 1 : 1250	Job No 09 / 02	

THIS DRAWING IS THE COPYRIGHT OF SAVAGE HAYWARD REPRODUCTION IN ANY FORM OF WHOLE OR PART IS FORBIDDEN WITHOUT PRIOR WRITTEN PERMISSION OF THE COPYRIGHT HOLDER DO NOT SCALE FROM DRAWING AND ONLY FIGURE DIMENSIONS ARE TO BE USED

443336, 294060

443169, 294024

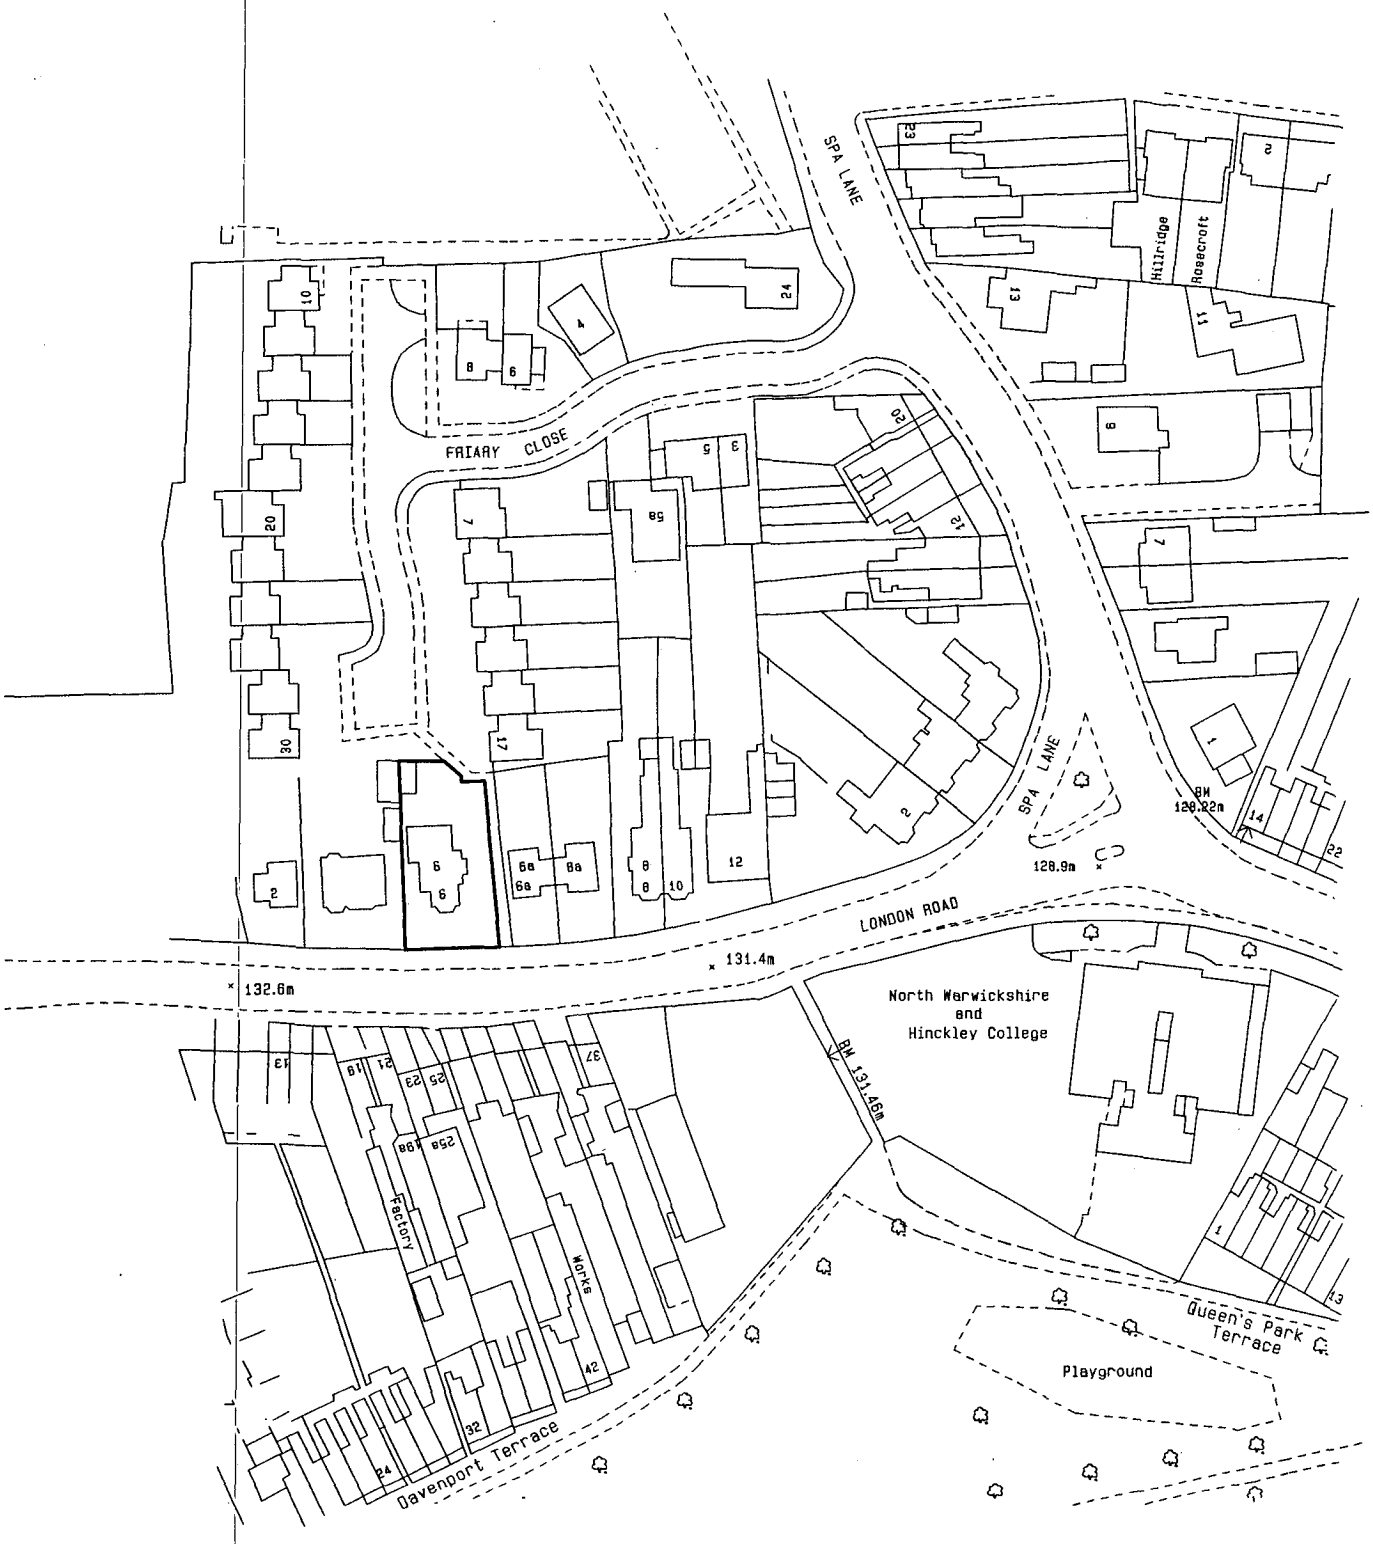

S A V A G E H A Y W A R D

A R C H I T E C T S


19 Station Rd Hinckley, Leicstershire, LE10 1AW, 01455 635665, FAX- 01455 618971

Client	Mr Alan Sanders		Drawing Site Location Plan	
Project	Replacement of Fence 6 London Road Hinckley	Auth JEH	Date Feb 2009	Drawing No 01
		Scale 1 : 1250	Job No 09 / 02	


THIS DRAWING IS THE COPYRIGHT OF SAVAGE HAYWARD REPRODUCTION IN ANY FORM OF WHOLE OR PART IS FORBIDDEN WITHOUT PRIOR WRITTEN PERMISSION OF THE COPYRIGHT HOLDER DO NOT SCALE FROM DRAWING AND ONLY FIGURE DIMENSIONS ARE TO BE USED




As Existing Site Plan (scale 1: 200)

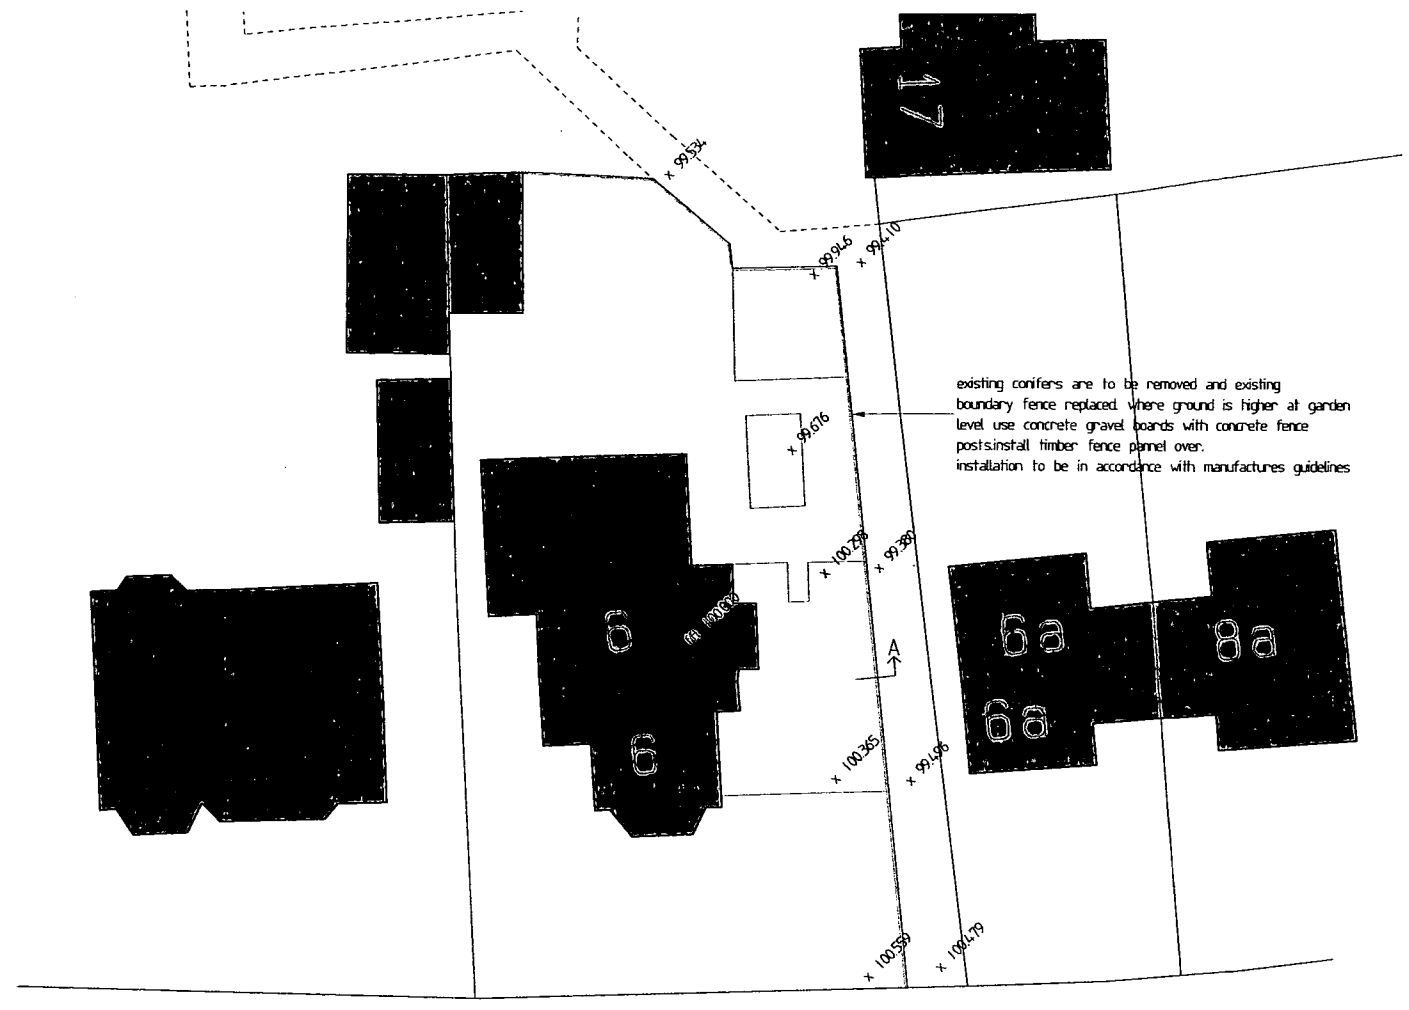


As Proposed Site Plan (scale 1 : 200)

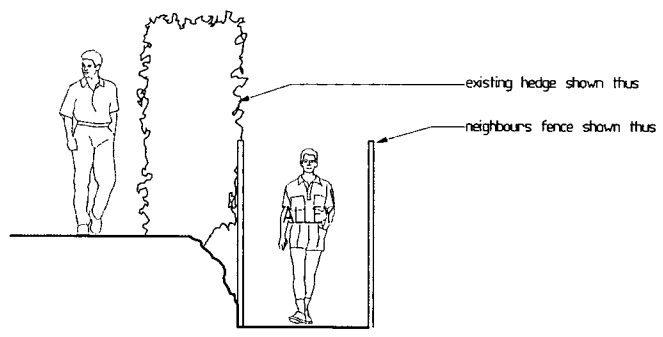


As Existing Section A (scale 1: 50)

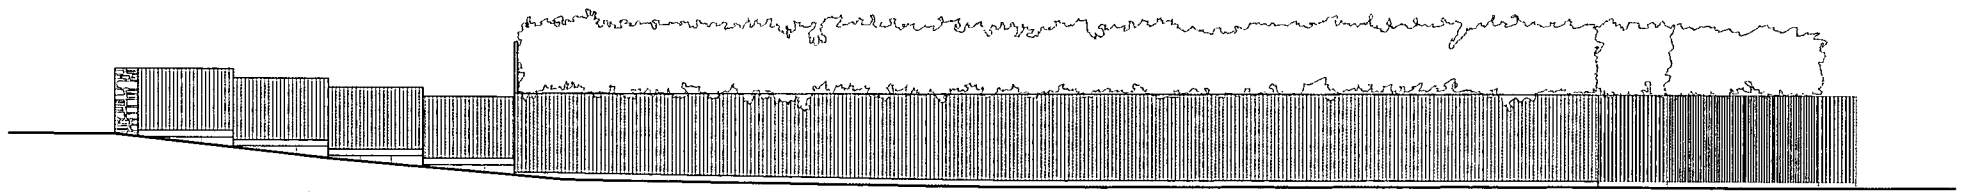

As Existing Elevation (scale 1: 100)

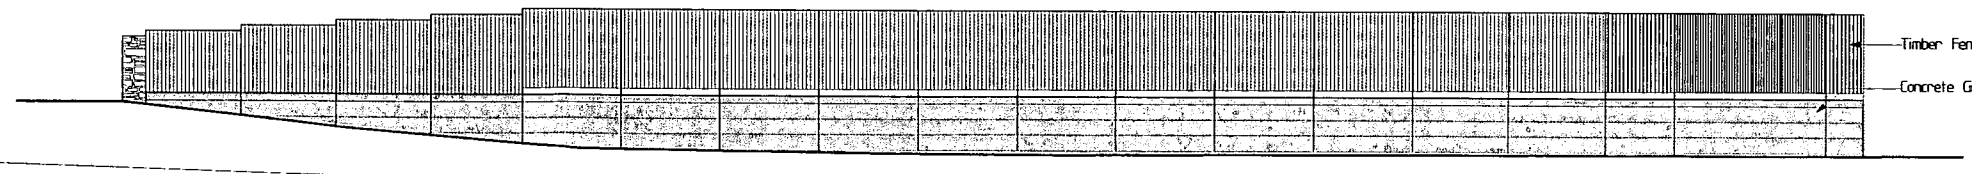

As Proposed Elevation (scale 1: 100)

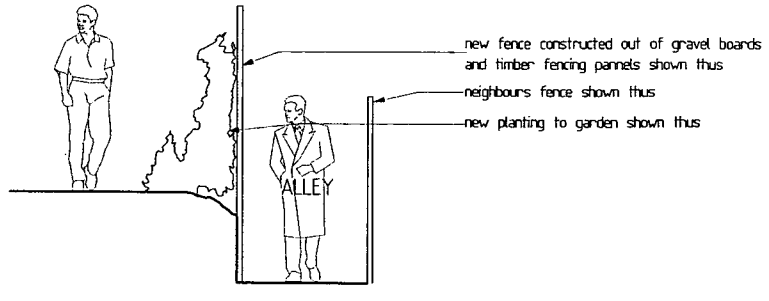

As Proposed Section A (scale 1: 50)

S A V A G E . H A Y W A R D
A R C H I T E C T S
19 Station Rd Hinckley, Leicstershire, LE10 1AW, 01455 635665, FAX- 01455 618971

Client	Mr A Sanders		
Project	Proposed Replacement of Fence 6 London Road, Hinckley		
Drawing	Project Drawing		Drawing No
Auth	JEH	Date Feb 2009	02
Scale	As Labelled	Job No 09 / 02	

THIS DRAWING IS THE COPYRIGHT OF SAVAGE HAYWARD REPRODUCTION IN ANY FORM OF WHOLE OR PART IS FORBIDDEN WITHOUT PRIOR WRITTEN PERMISSION OF THE COPYRIGHT HOLDER
DO NOT SCALE FROM DRAWING AND ONLY FIGURE DIMENSIONS ARE TO BE USED