
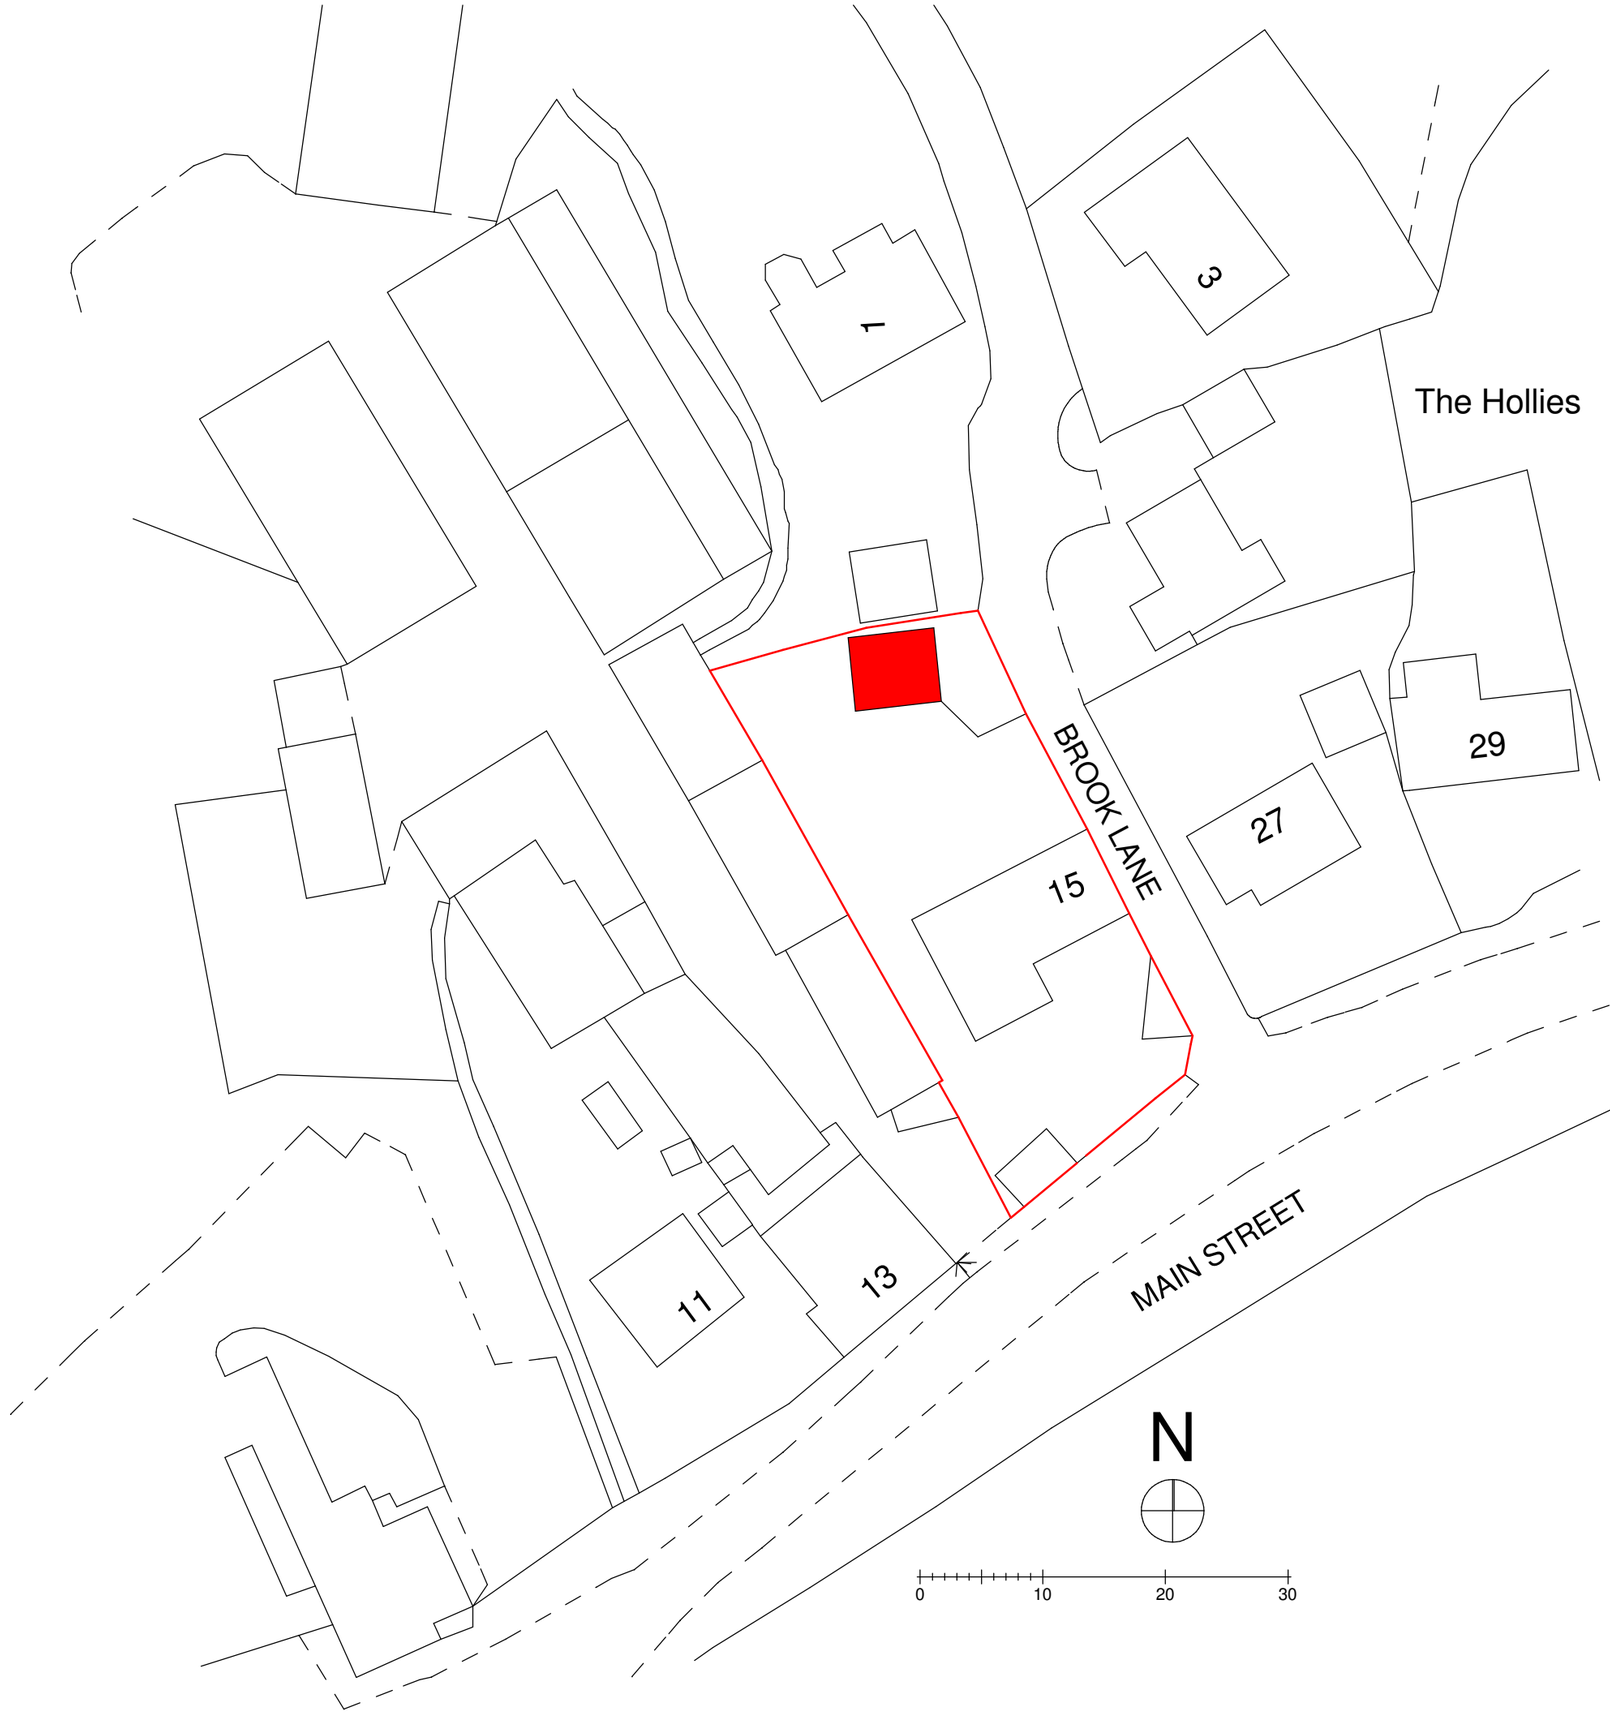


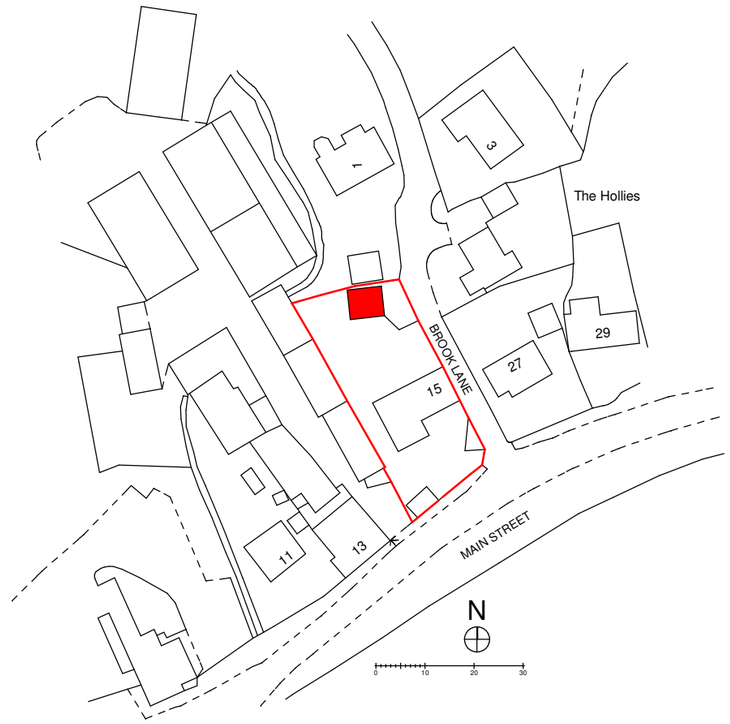

© The **DRAWING ROOM**
(ARCHITECTS) Ltd
Director MALCOLM A. GOODALL.
130 Moat Street, Wigston, Leicester. LE18 2GE.
tel:-(0116) 288 0111. fax:-(0116) 288 0222.
e-mail:- info@tdrarchitects.co.uk *web site:- www.tdrarchitects.co.uk*

Job Title:-
Proposed New Pitched Roof to Existing Stable. Rear of
15 Main Street Peckleton Leicestershire. LE9 7RE

Client:-
Mrs Katherine Elton

Scale:- 1:500 & 1:1250

Date:- February 2009

Drawing Title:-	Drawing No.	Rev	Checked
Site & Location Plans	1482-03-A3		