
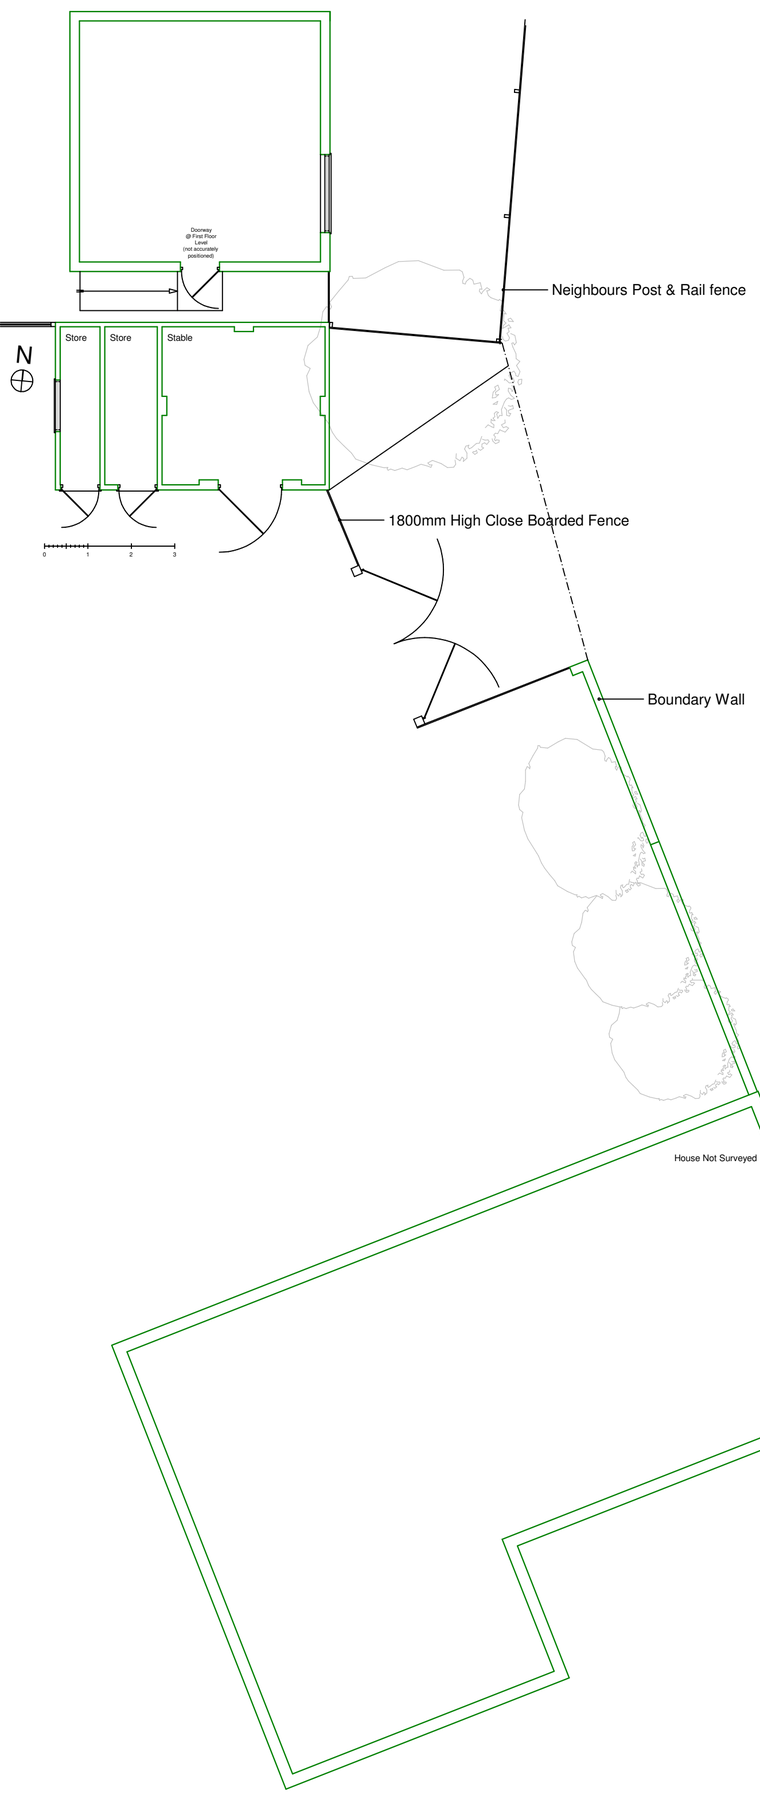


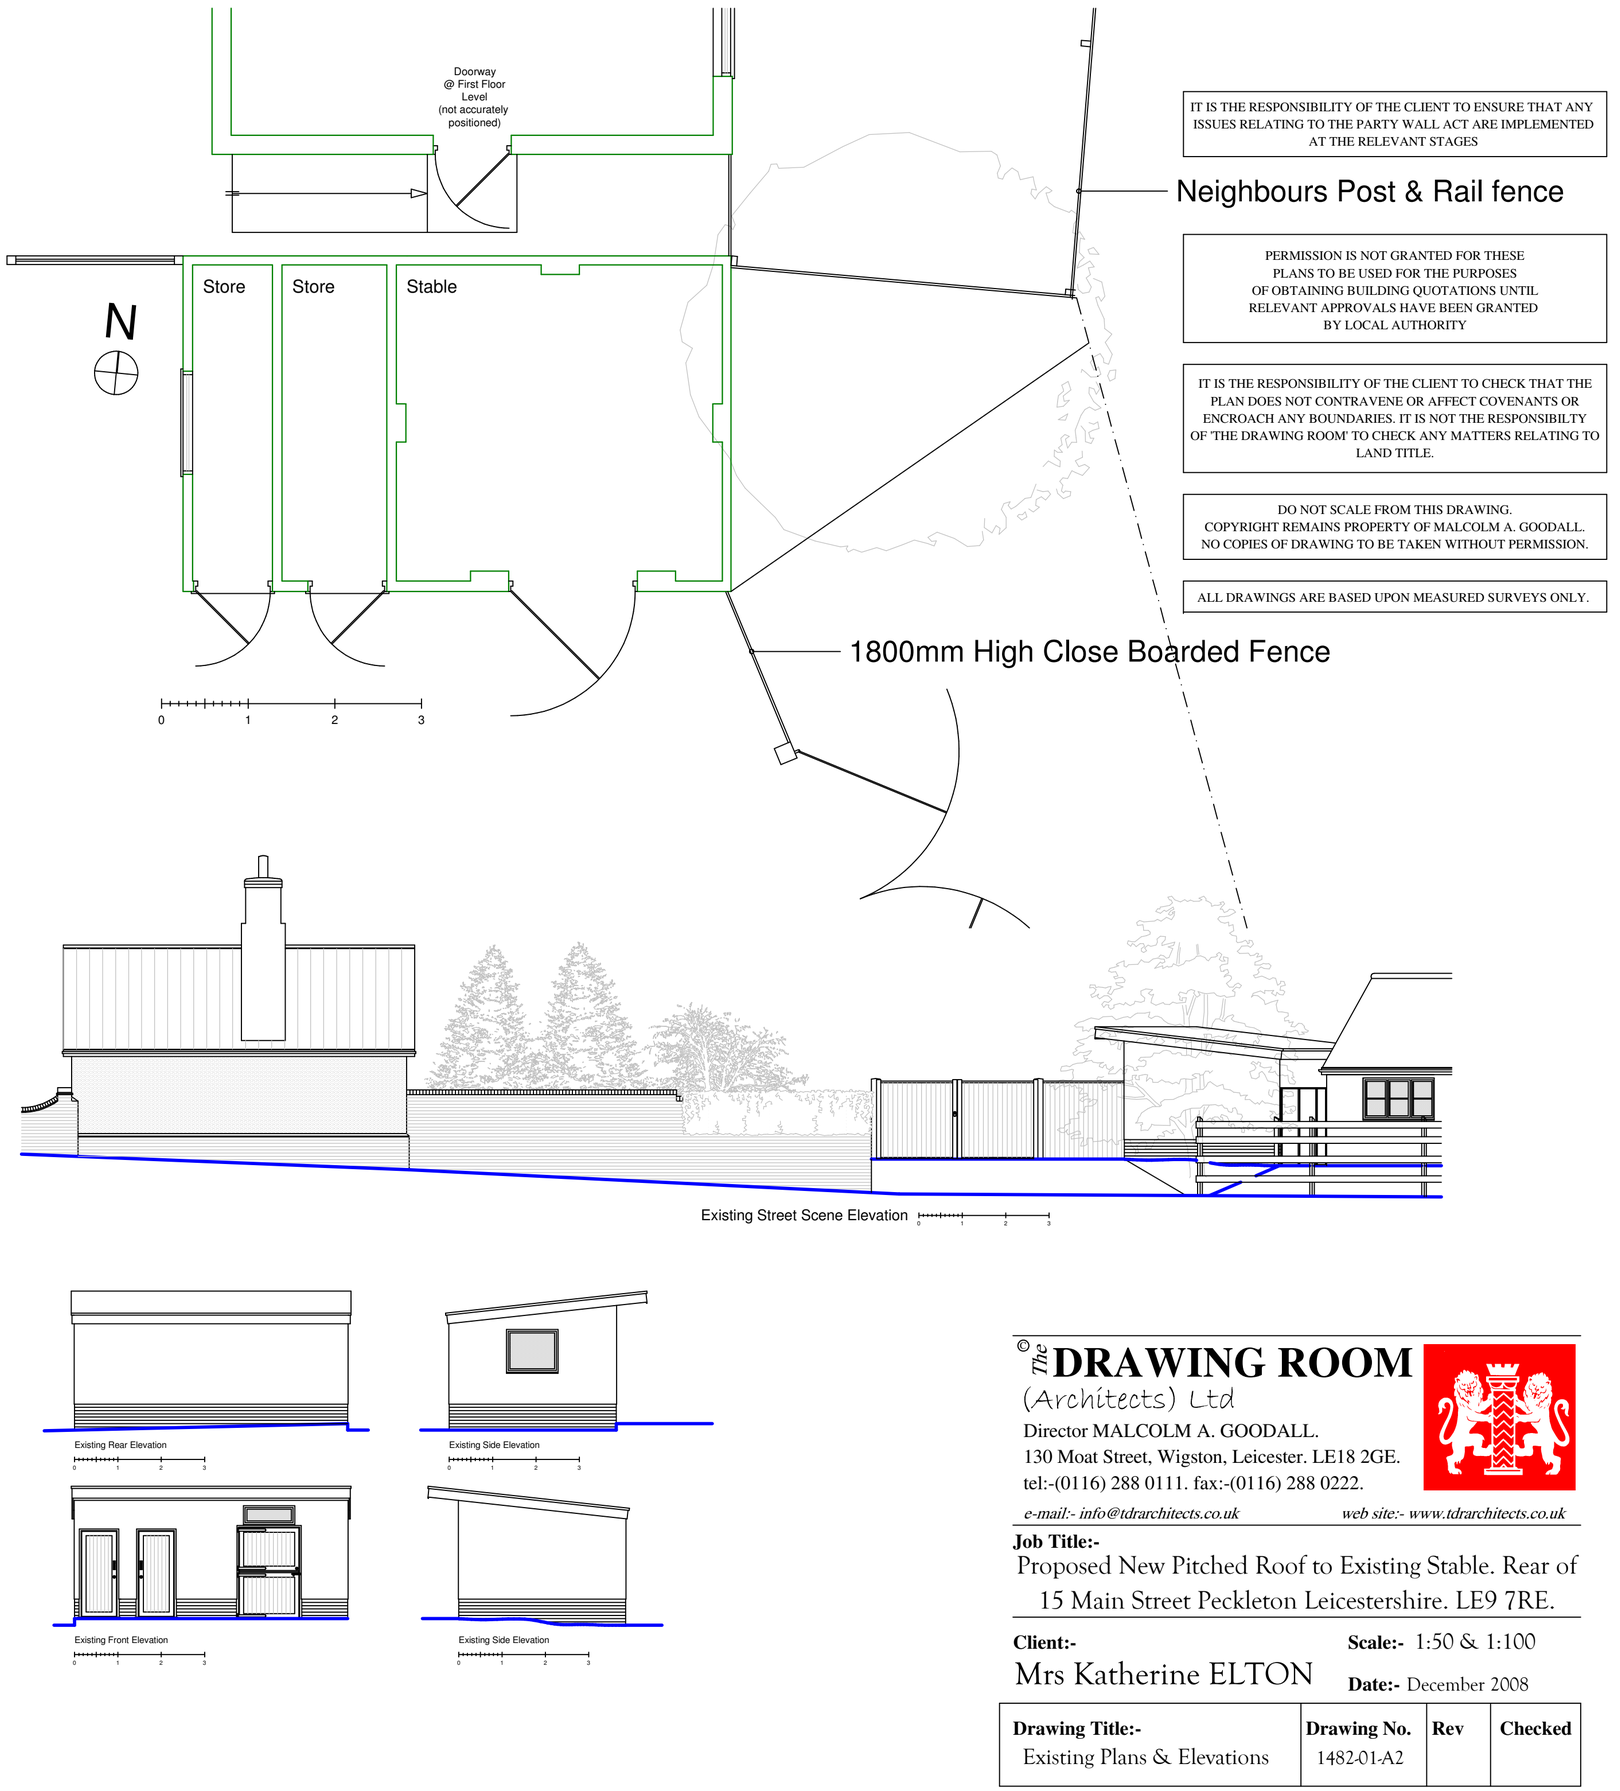

IT IS THE RESPONSIBILITY OF THE CLIENT TO ENSURE THAT ANY ISSUES RELATING TO THE PARTY WALL ACT ARE IMPLEMENTED AT THE RELEVANT STAGES

PERMISSION IS NOT GRANTED FOR THESE PLANS TO BE USED FOR THE PURPOSES OF OBTAINING BUILDING QUOTATIONS UNTIL RELEVANT APPROVALS HAVE BEEN GRANTED BY LOCAL AUTHORITY

IT IS THE RESPONSIBILITY OF THE CLIENT TO CHECK THAT THE PLAN DOES NOT CONTRAVENE OR AFFECT COVENANTS OR ENCROACH ANY BOUNDARIES. IT IS NOT THE RESPONSIBILITY OF 'THE DRAWING ROOM' TO CHECK ANY MATTERS RELATING TO LAND TITLE.

DO NOT SCALE FROM THIS DRAWING.
COPYRIGHT REMAINS PROPERTY OF MALCOLM A. GOODALL.
NO COPIES OF DRAWING TO BE TAKEN WITHOUT PERMISSION.

ALL DRAWINGS ARE BASED UPON MEASURED SURVEYS ONLY.

© The DRAWING ROOM
(Architects) Ltd
Director MALCOLM A. GOODALL.
130 Moat Street, Wigston, Leicester. LE18 2GE.
tel:-(0116) 288 0111. fax:-(0116) 288 0222.
e-mail:- info@tdrarchitects.co.uk *web site:- www.tdrarchitects.co.uk*

Job Title:-
Proposed New Pitched Roof to Existing Stable. Rear of 15 Main Street Peckleton Leicestershire. LE9 7RE.

Client:-
Mrs Katherine ELTON

Scale:- 1:50 & 1:100

Date:- December 2008

Drawing Title:-	**Drawing No.**	**Rev**	**Checked**
Existing Plans & Elevations	1482-01-A2		