
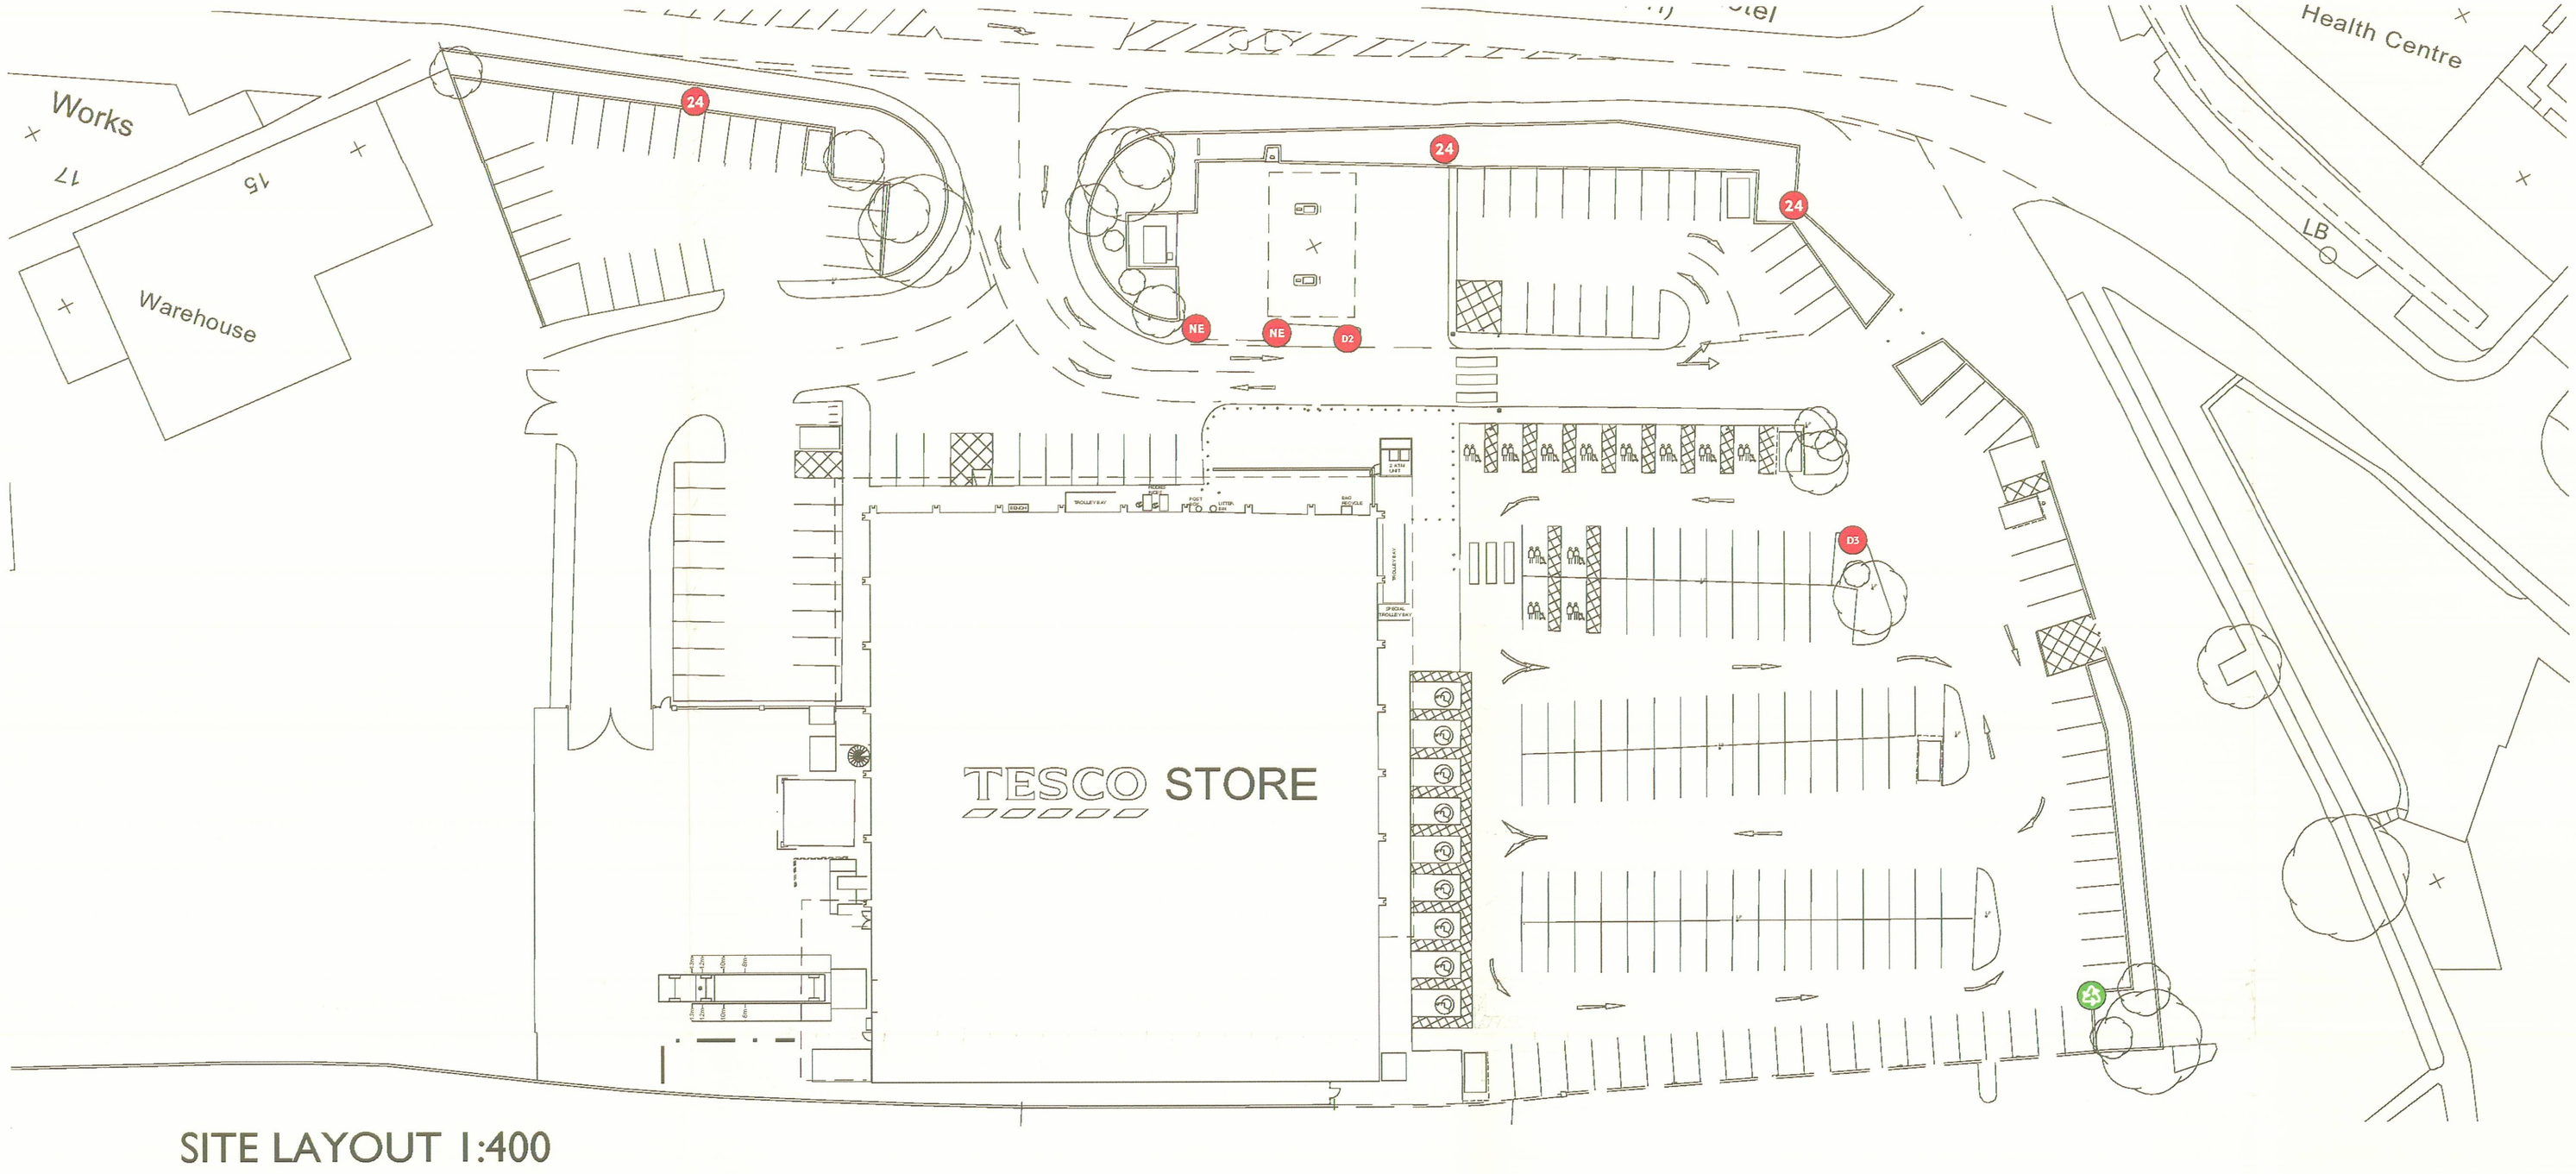


SITE LAYOUT 1:400

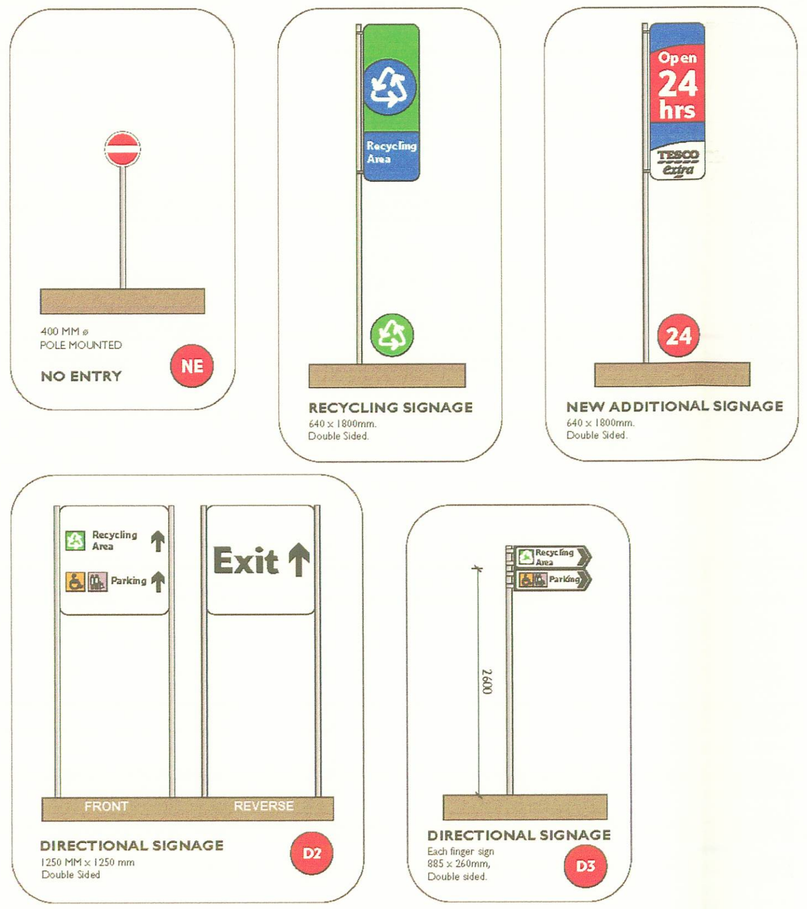

SITE SIGNAGE 1:50

NOTES

This drawing to be read in accordance with the specification/Bills of Quantities and related drawings.

No Dimensions to be scaled from this drawing. All stated dimensions to be verified on site and the Architect notified of any discrepancies.

0 100
Scale bar 100mm at 1:1

REV	DATE	NOTE	IN

Project

PROPOSED REFURBISHMENT
TESCO STORE
HINCKLEY

Title

PROPOSED SITE SIGNAGE
PLAN
APPLICATION 2

Scale	Date
VARIES @A1	OCT 2008
Drawn	Checked
AS	

Drawing Number
6460_110

Revision

Saunders Partnership Architects
Studio Four
37 Broadwater Road
Welwyn Garden City
Hertfordshire, AL7 3AX

T 01707 385300
F 0870 6222156
www.saundersarchitects.com
offices at Welwyn Garden City | Bristol | Manchester

SAUNDERS