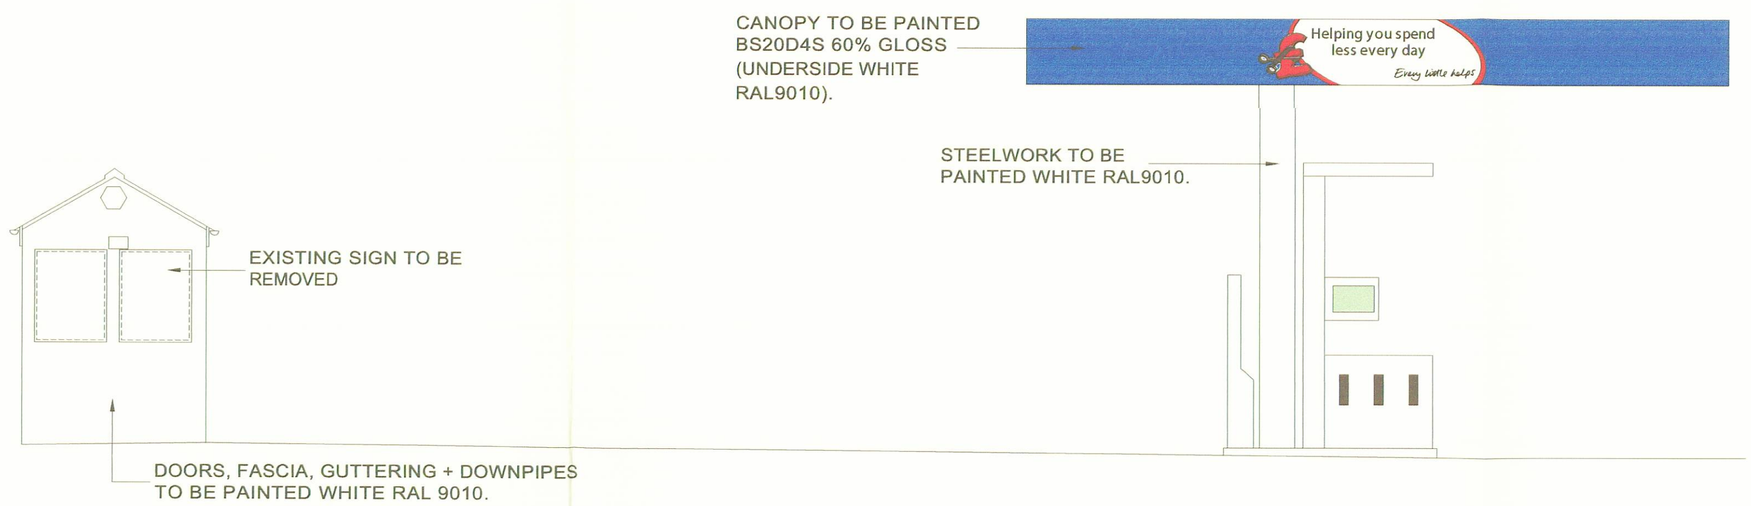
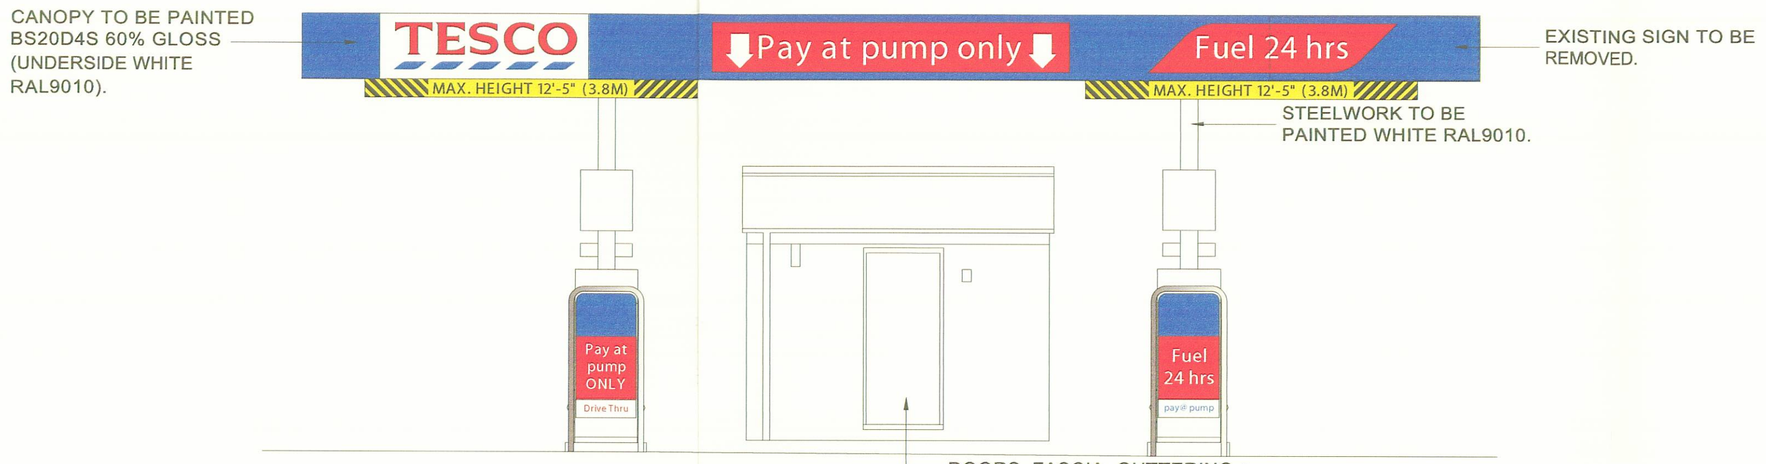
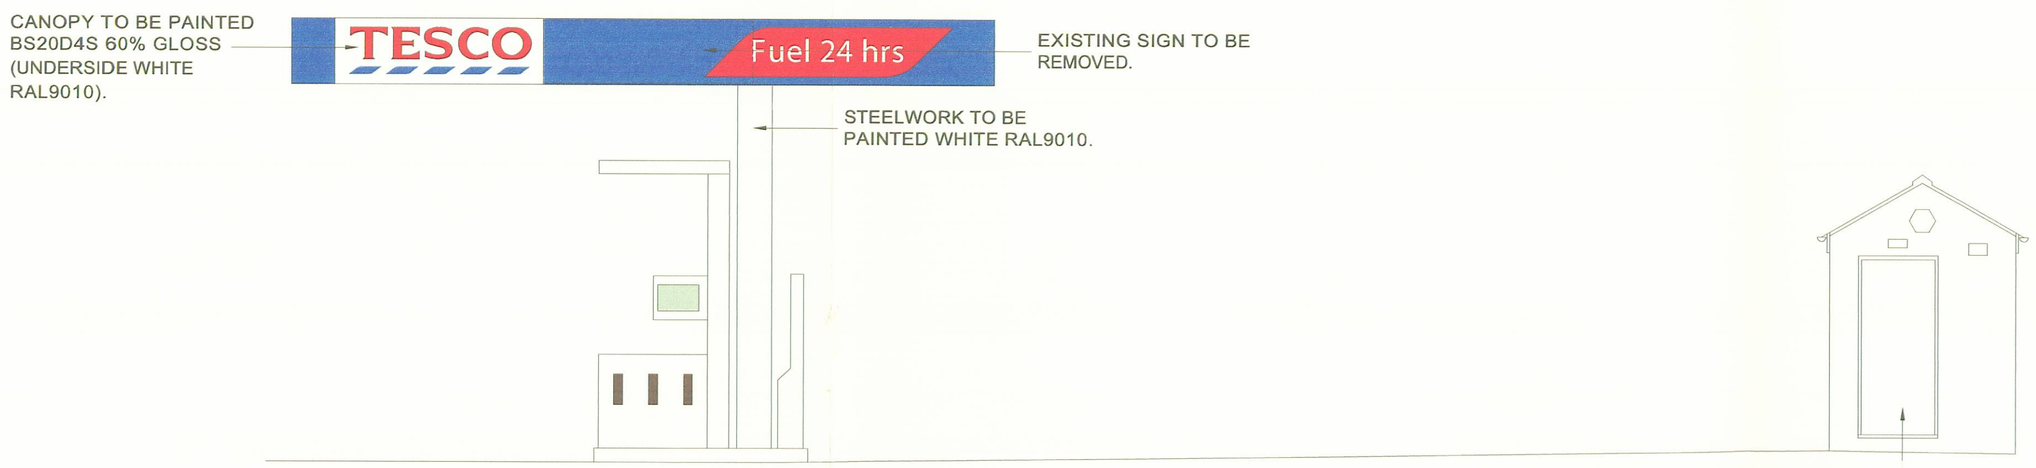


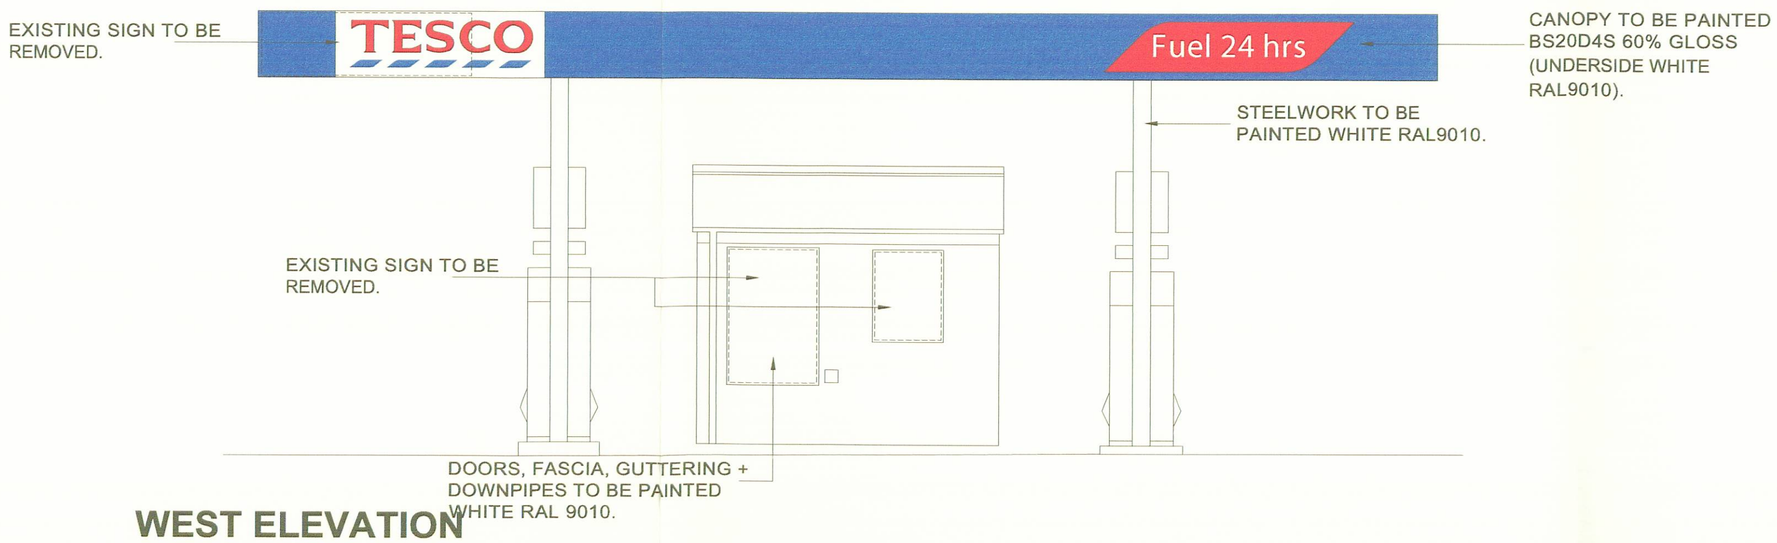

## SOUTH ELEVATION



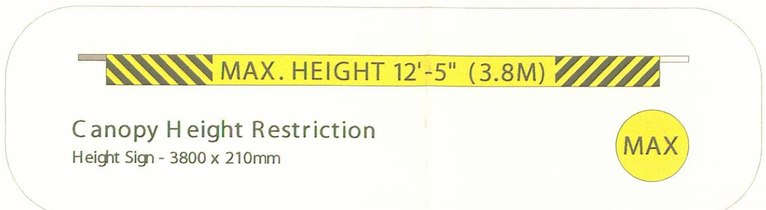

## EAST ELEVATION




## NORTH ELEVATION

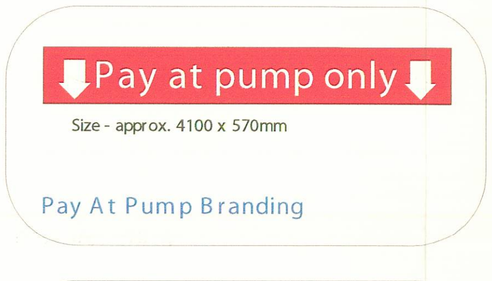



## WEST ELEVATION
















NOTES

This drawing to be read in accordance with the specification/Bills of Quantities and related drawings.

No Dimensions to be scaled from this drawing. All stated dimensions to be verified on site and the Architect notified of any discrepancies.

0 100

Scale bar 100mm at 1:1

| REV | DATE | NOTE | IN |
|---|---|---|---|

Project

PROPOSED REFURBISHMENT
TESCO STORE
HINCKLEY

Title

PROPOSED PFS SIGNAGE ELEVATIONS

APPLICATION NO.2

Scale 1:100 @ A1

Date OCT 2008

Drawn DMH

Checked

Drawing Number 6460_106

Revision

**Saunders Partnership** Architects
Studio Four
37 Broadwater Road
Welwyn Garden City
Hertfordshire, AL7 3AX

T 01707 385300
F 0870 6222135
www.saundersarchitects.com
offices at Welwyn Garden City | Bristol | Manchester

SAUNDERS