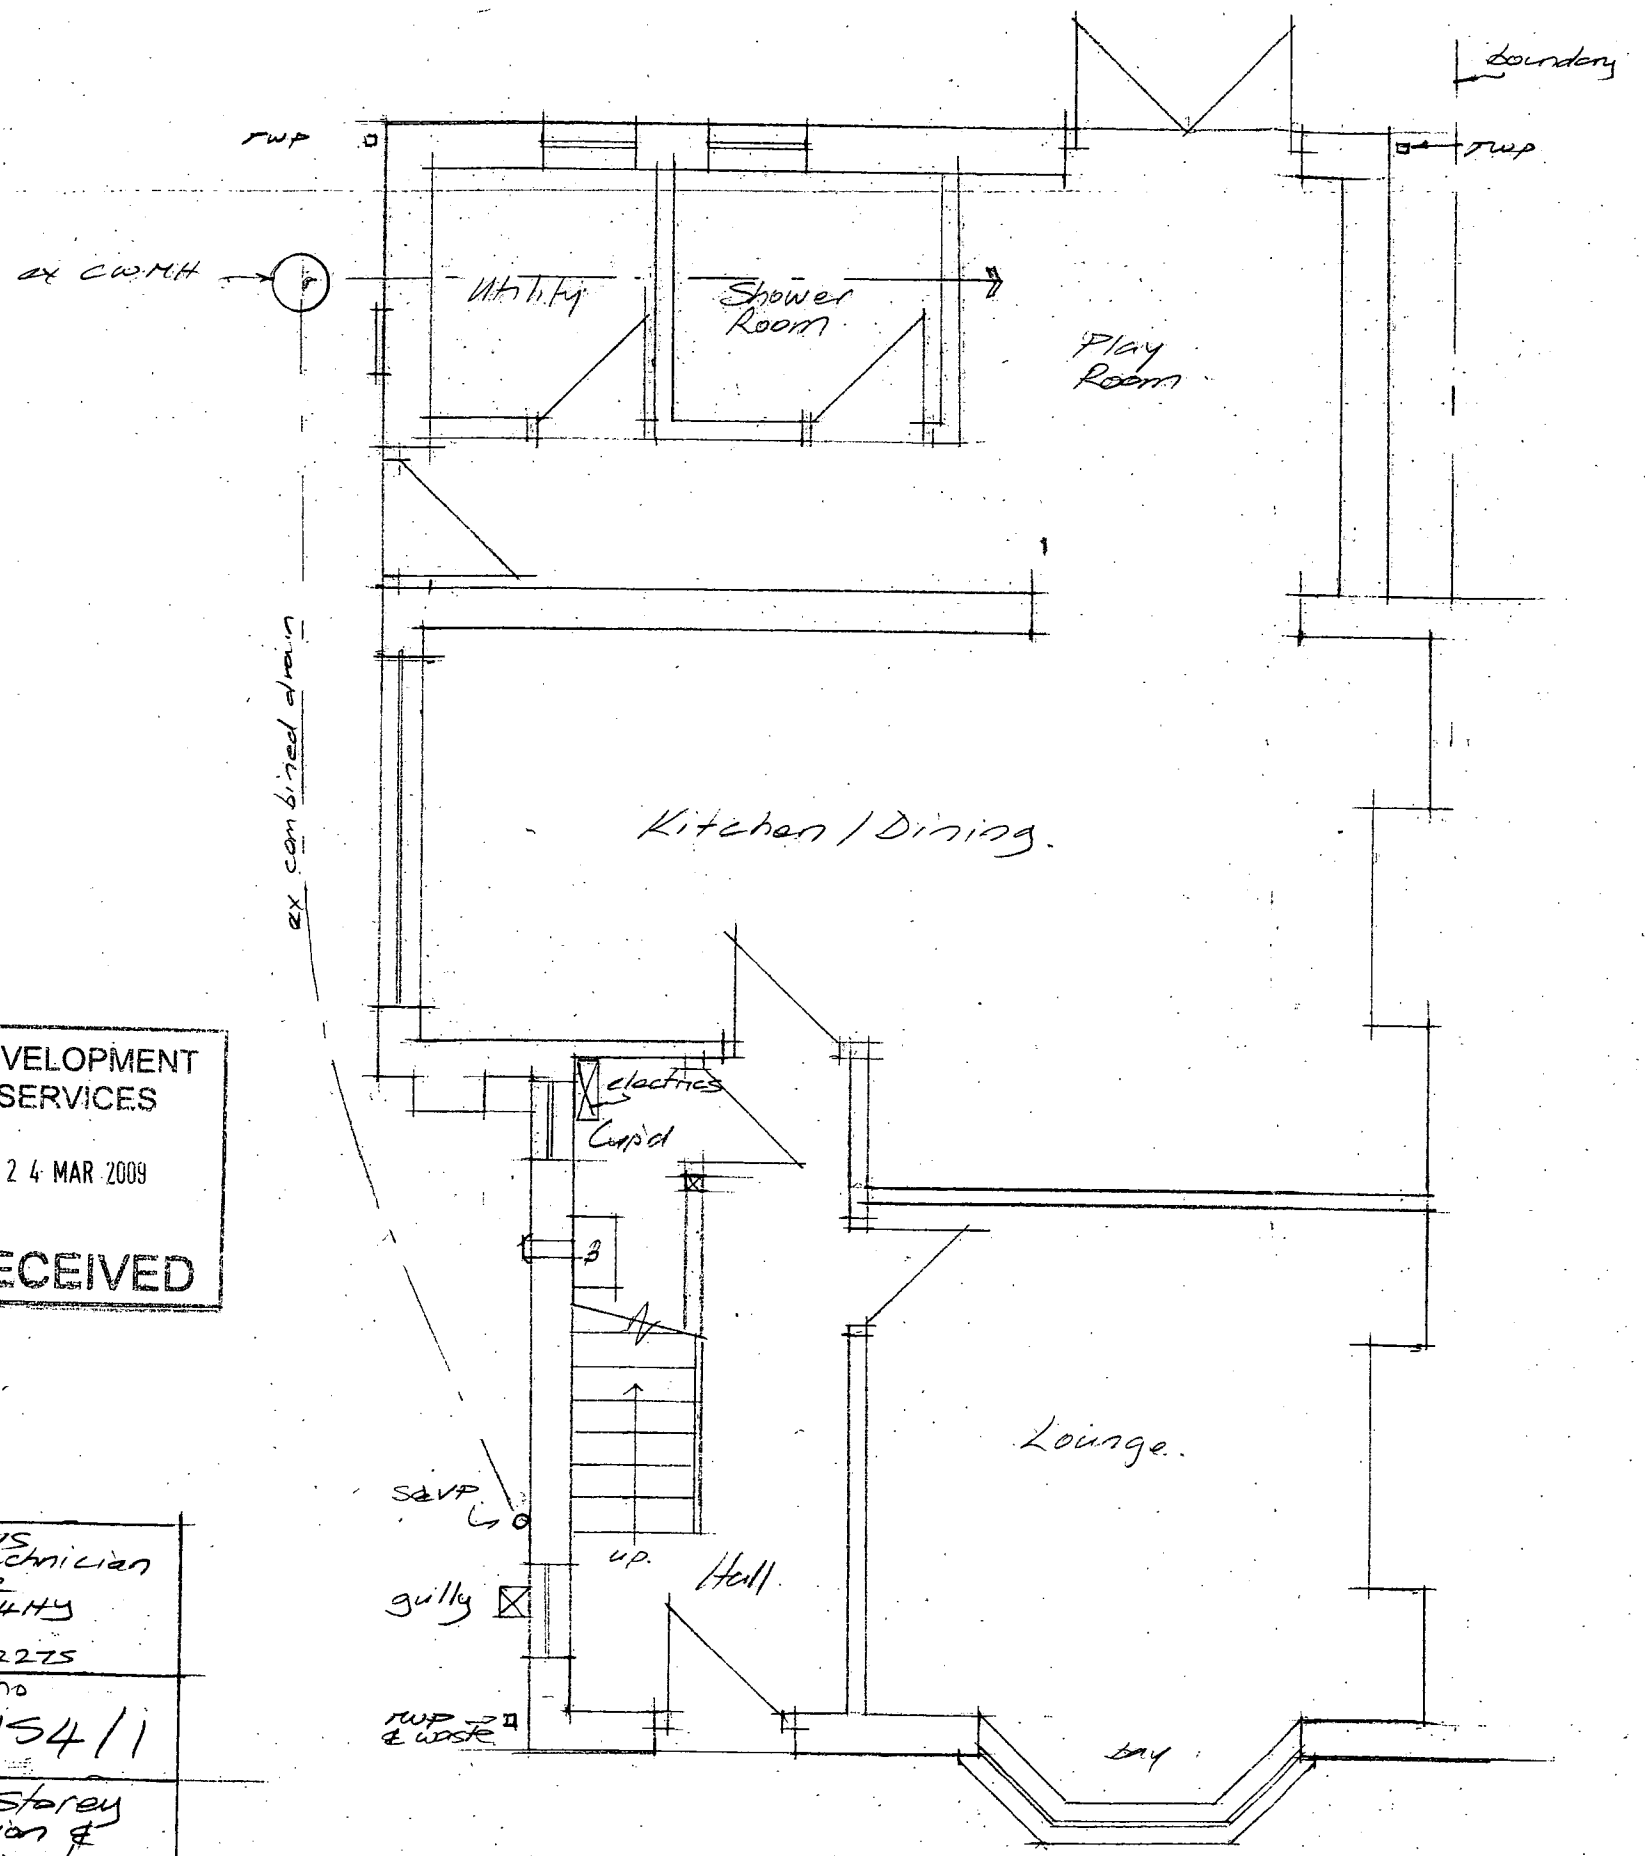

Existing Ground Floor

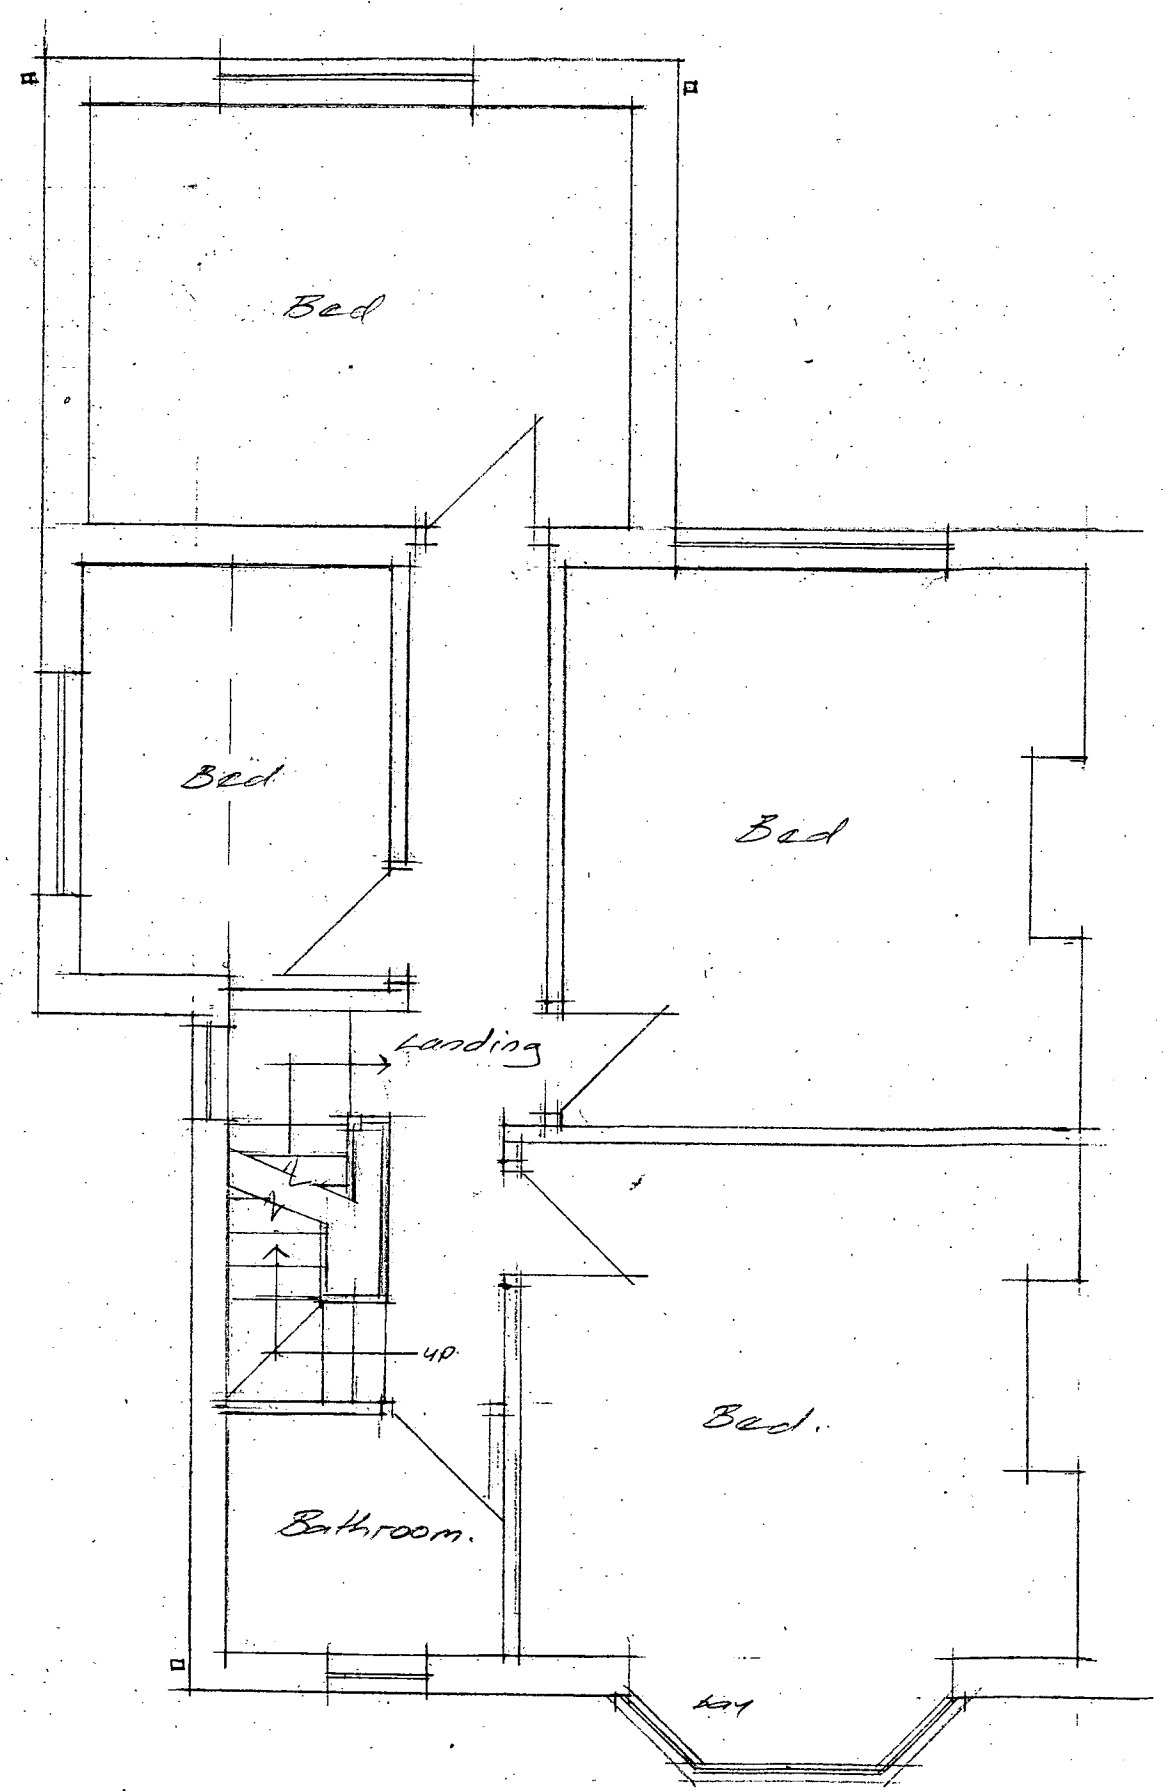

Existing First Floor.

DEVELOPMENT SERVICES

2 4 MAR 2009

RECEIVED

Martin S Dennis
Architectural Technician
10 Wesley Close
Sarcote, LE9 4HY

Tel. 01455 272275

scale 1:50
date 1/3/09
drg no M1154/1

Proposed 2 Storey Side Extension & Rear Conservatory
30 Equity Road
Earl Shilton

For Mr. A. Gale