Ordnance Survey®

OS Sitemap™

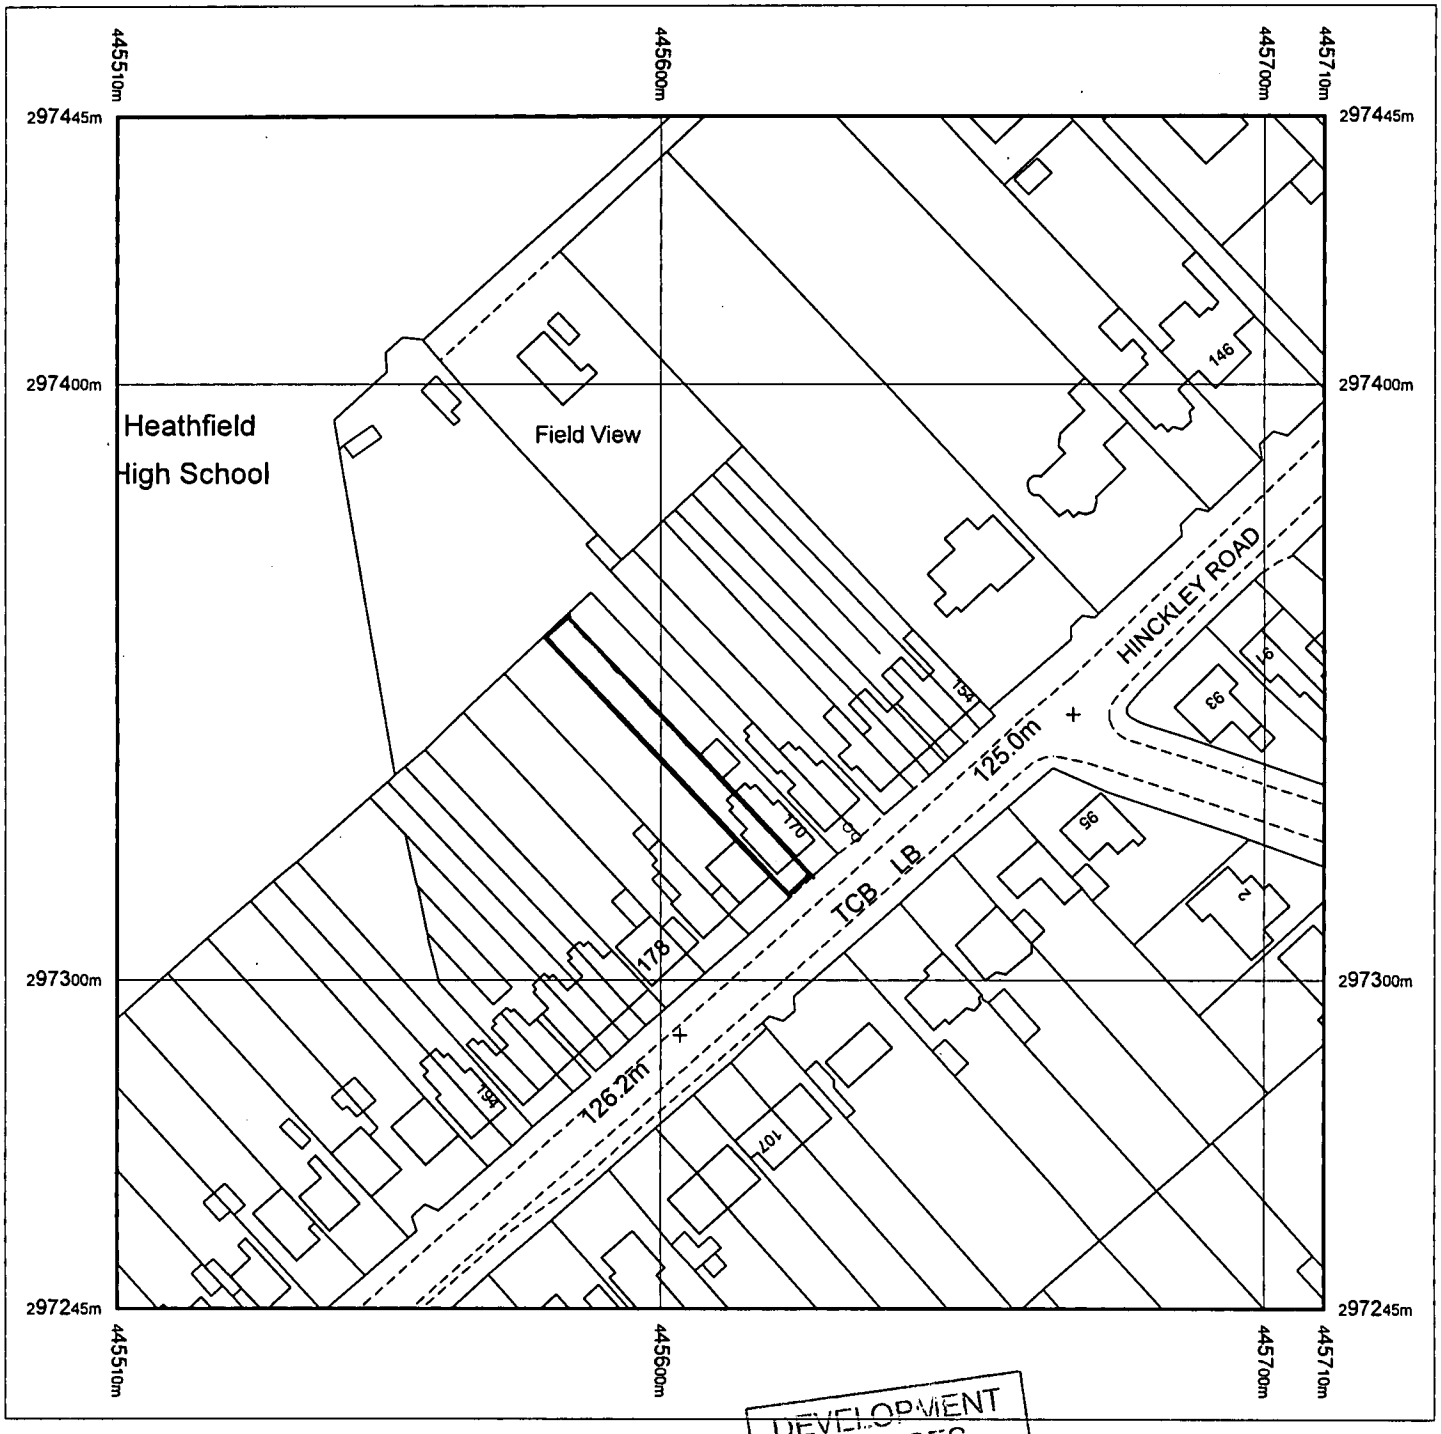

DEVELOPMENT SERVICES
19 OCT 2007
RECEIVED

Metres
0 20 40

Scale 1:1250

Produced 15.10.2007 from the Ordnance Survey National Geographic Database and incorporating surveyed revision available at this date. © Crown Copyright 2007.

Reproduction in whole or part is prohibited without the prior permission of Ordnance Survey.

Ordnance Survey and the OS Symbol are registered trademarks and OS Sitemap is a trademark of Ordnance Survey, the national mapping agency of Great Britain.

The representation of a road, track or path is no evidence of a right of way.

The representation of features as lines is no evidence of a property boundary.

Supplied by: **Blackwells**
Serial number: 00687800
Centre coordinates: 445610 297345

Further information can be found on the OS Sitemap Information leaflet or the Ordnance Survey web site: www.ordnancesurvey.co.uk

168 HINCKLEY ROAD

EARL SHILTON

LEICESTER

LE9 7LE