

rear elevation. north

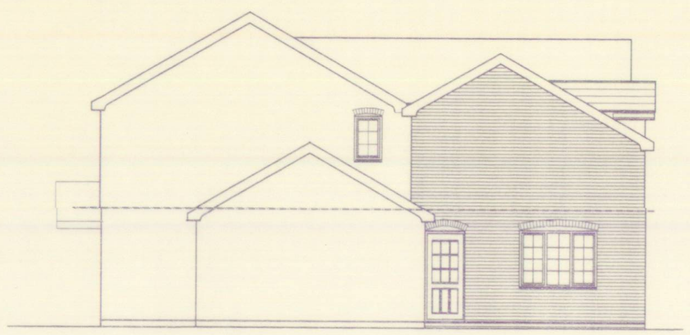

side elevation east.

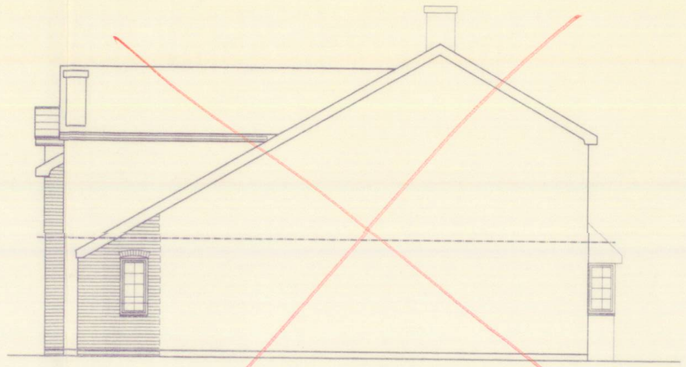

side elevation. west.

SUPERSEDED 9/9/09 JH

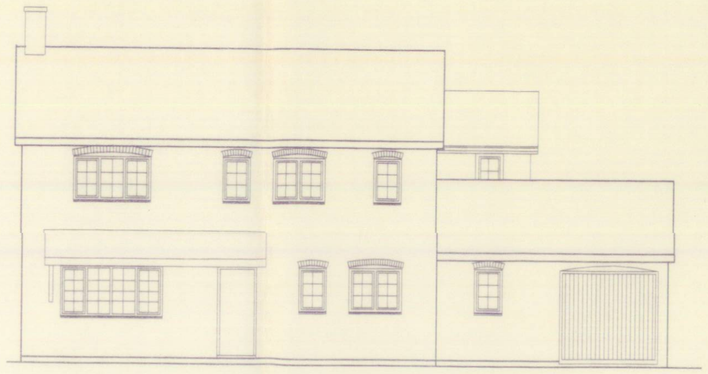

front elevation south.

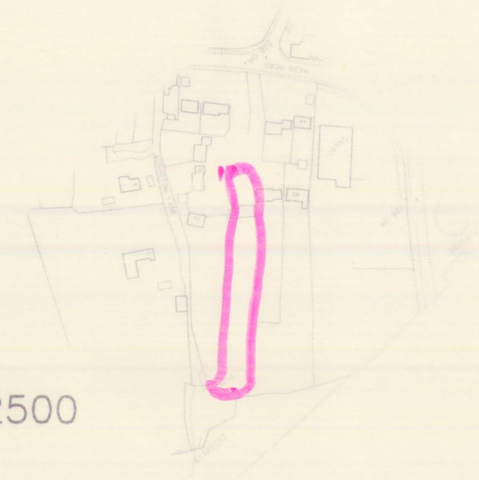

site plan 1/2500

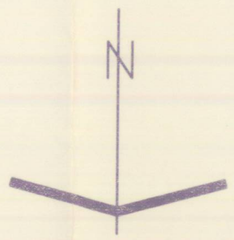

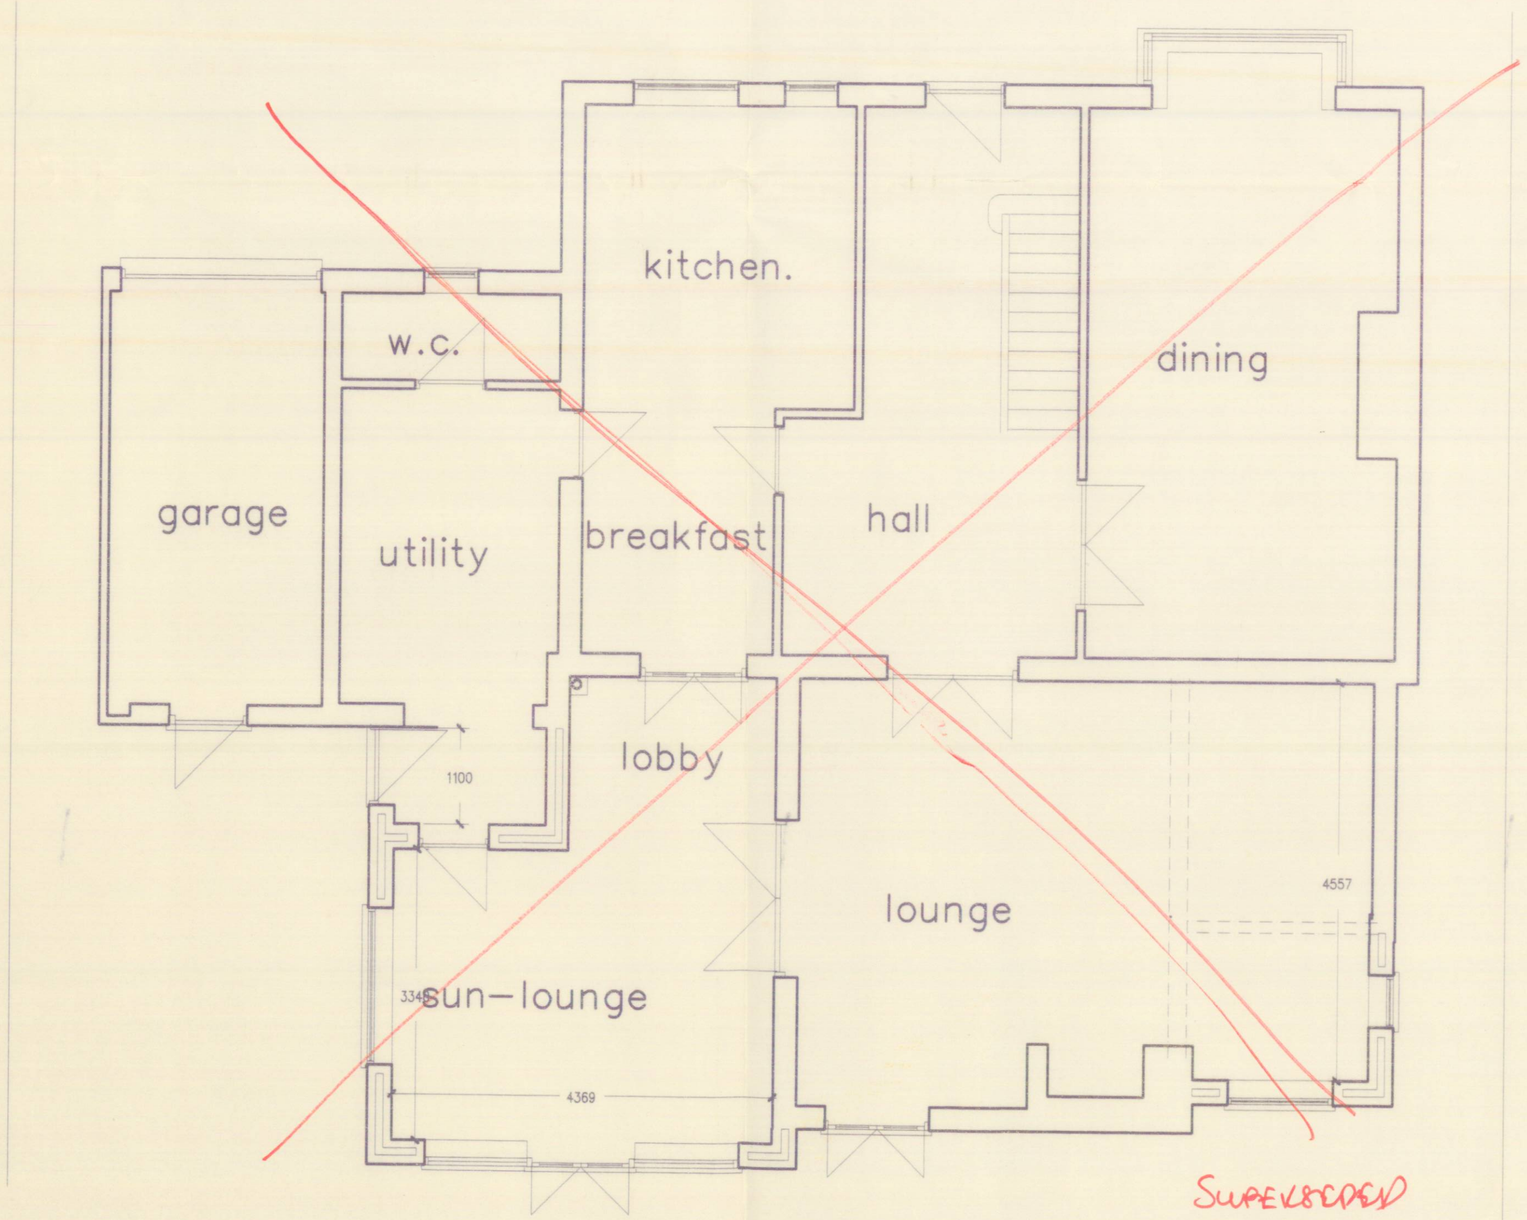

SUPERSEDED 9/9/09 JH

proposed ground floor plan.

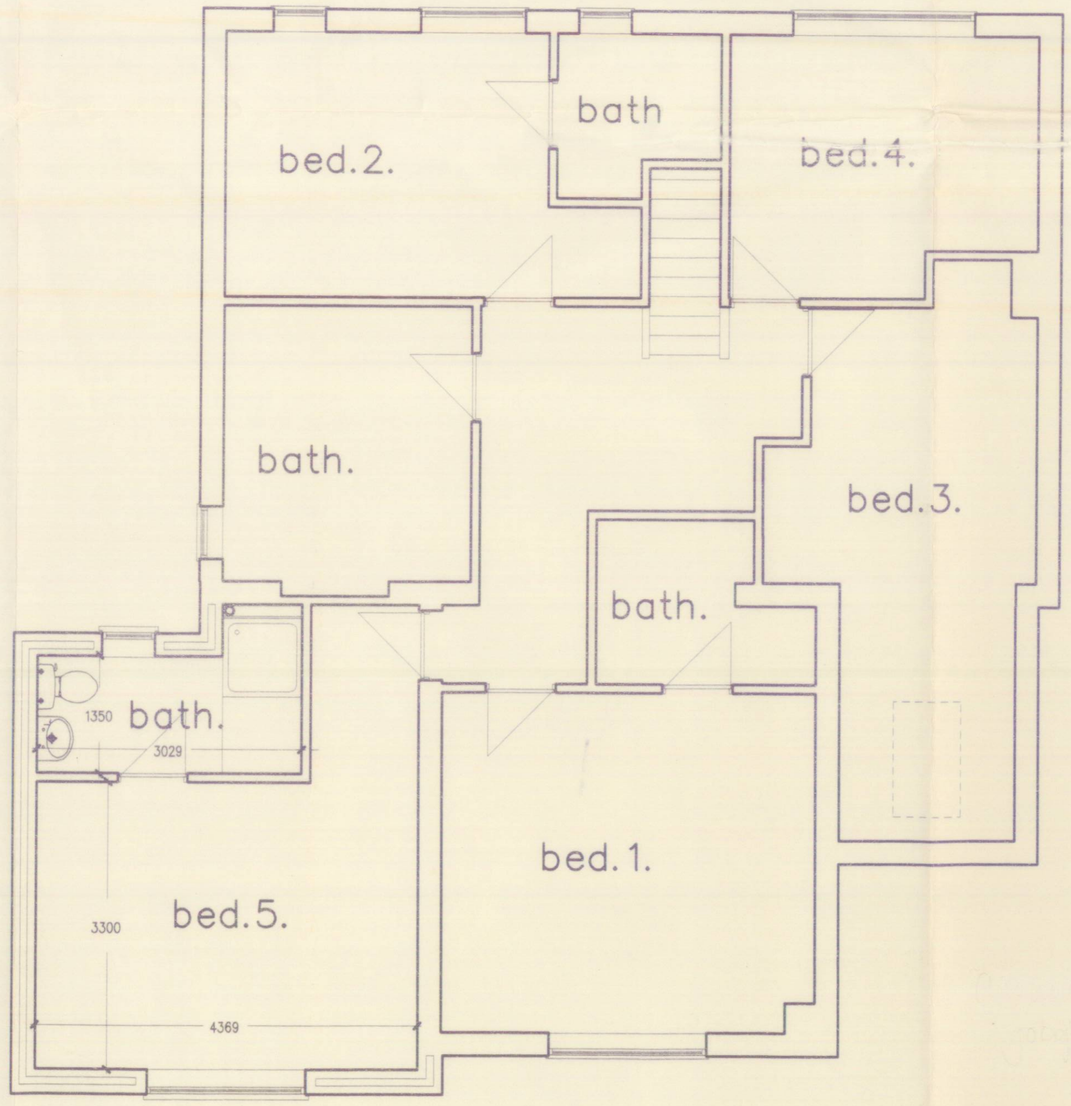

proposed first floor plan.



block plan 1/500

SCANNED

DEVELOPMENT SERVICES
17 JUL 2009
RECEIVED

EXTENSIONS TO 36, MAIN ROAD, TWYCROSS, FOR MR & MRS TEBBUTT.

SCALE: 1:50 1:100	LPA 01	C.A.UNDERWOOD. A.R.I.B.A. CHARTERED ARCHITECT. THE BARN. CHURCH LANE, RAVENSTONE. COALVILLE, LE672AE.
DRW. No. 25/1/2009	DATE: MAY 2009	Phone: 01530 834420 Fax: 01530 834420