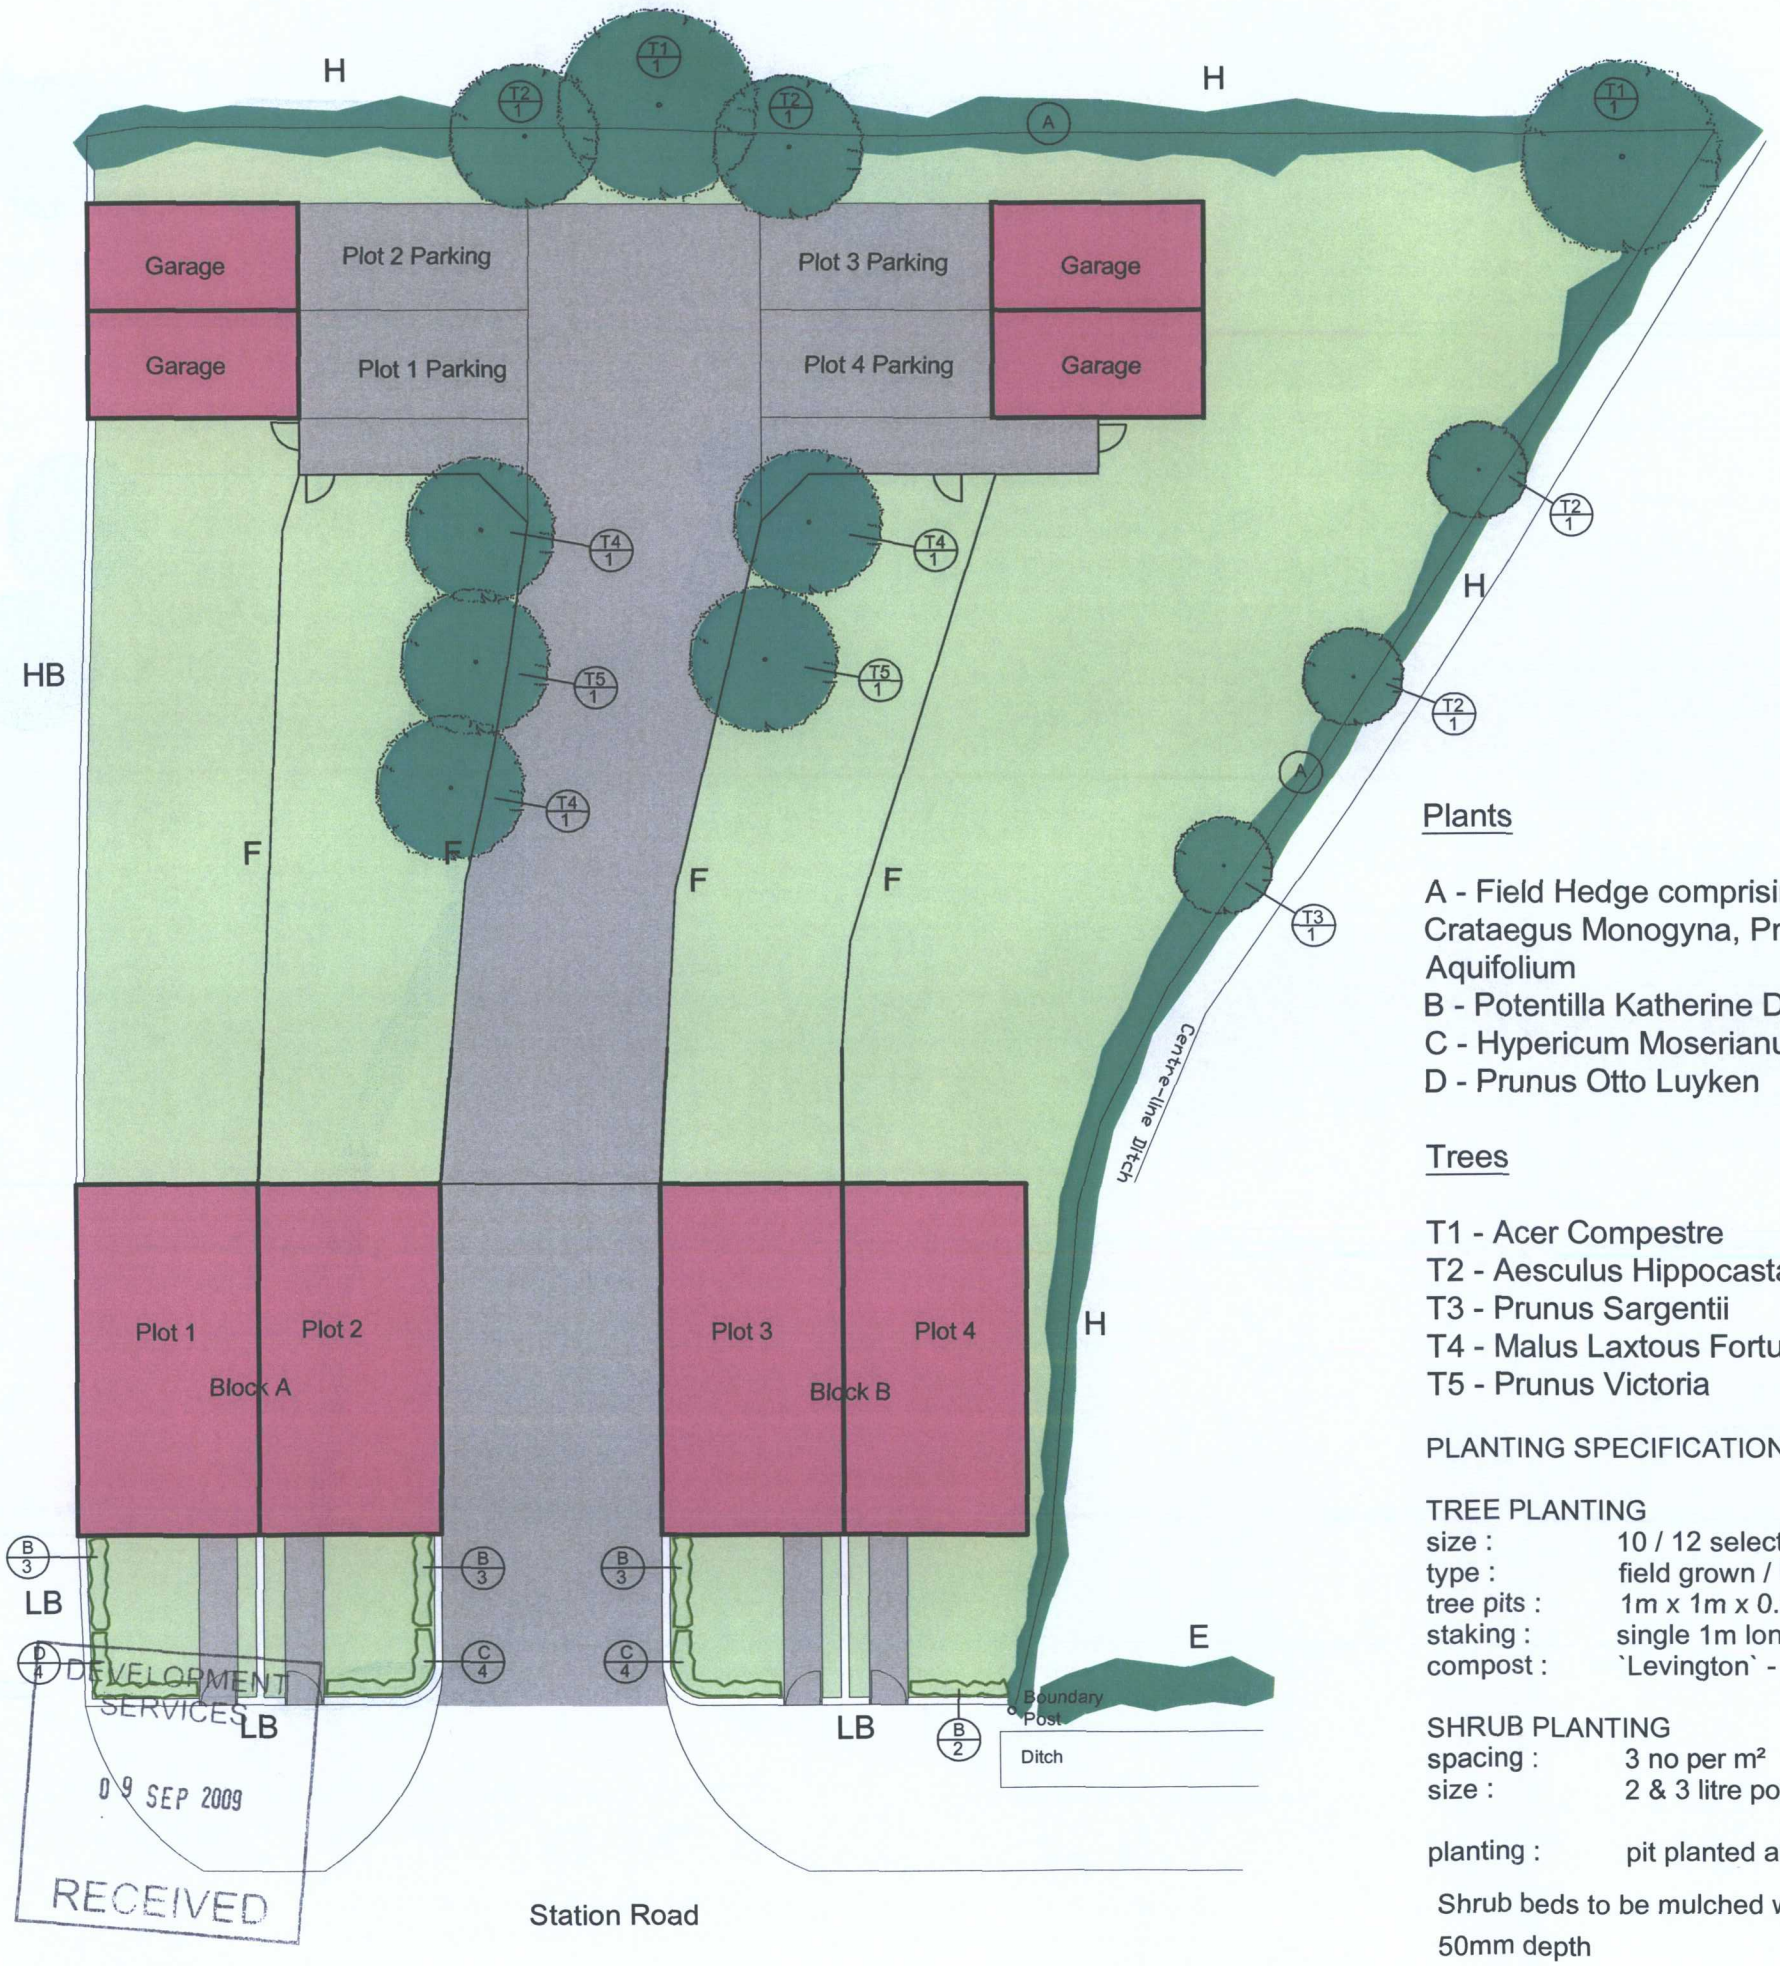


KEY:

HB - 1800 high brick wall with blue brick on edge coping

LB - 750 high brick wall with blue brick on edge coping

H - new hedge of native specie with 1m high post and rail fence

F - 900 high close boarded wood fence with 2 no 1800 x 1800 privacy panels abutting rear of property

E - existing hedge

Plants

A - Field Hedge comprising of mixture Crataegus Monogyna, Prunus Spinosa and Ilex Aquifolium
B - Potentilla Katherine Dykes
C - Hypericum Moserianum
D - Prunus Otto Luyken

Trees

T1 - Acer Compestre
T2 - Aesculus Hippocastanum
T3 - Prunus Sargentii
T4 - Malus Laxtous Fortune
T5 - Prunus Victoria

PLANTING SPECIFICATION

TREE PLANTING
size : 10 / 12 selected standard
type : field grown / bare root
tree pits : 1m x 1m x 0.9m deep
staking : single 1m long - driven 0.6m into ground - 1 no tree tie
compost : `Levington` - all purpose

SHRUB PLANTING
spacing : 3 no per m²
size : 2 & 3 litre pots

planting : pit planted and firmly healed in

Shrub beds to be mulched with amenity grade wood bark to 50mm depth

BRIAN DEARLOVE PARTNERSHIP
Unit C Edward House
Grange Business Park
Enderby Road,Whetstone
Leicester tel (0116) 2783355

Landscaping Scheme

PROPOSED DEVELOPMENT
Station Road
Bagworth

date	drg.no.
June 08	3880/C
scale 1:200	