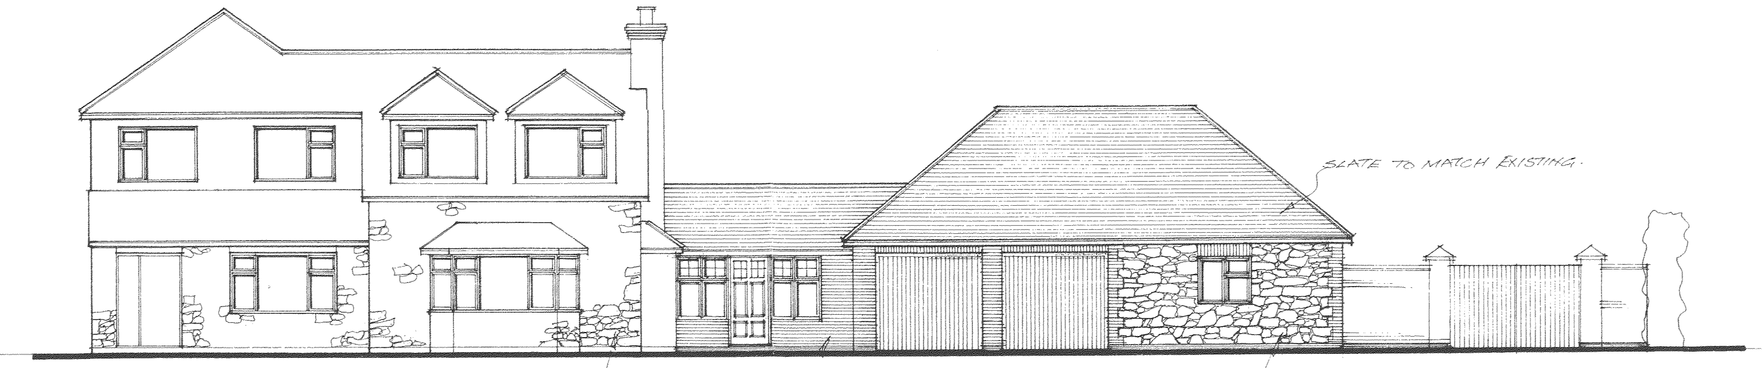

front elevation n.w.

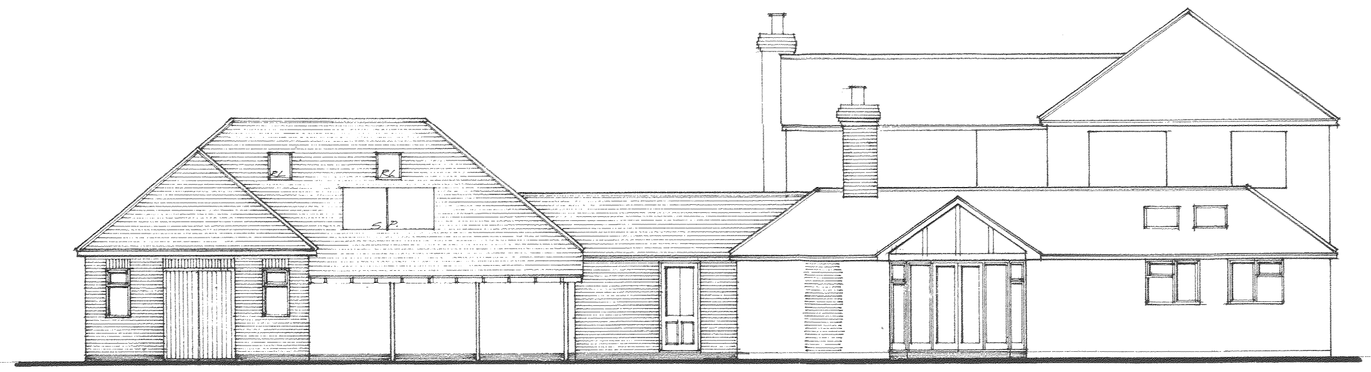

rear elevation s.e.

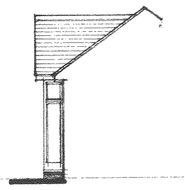

n.e

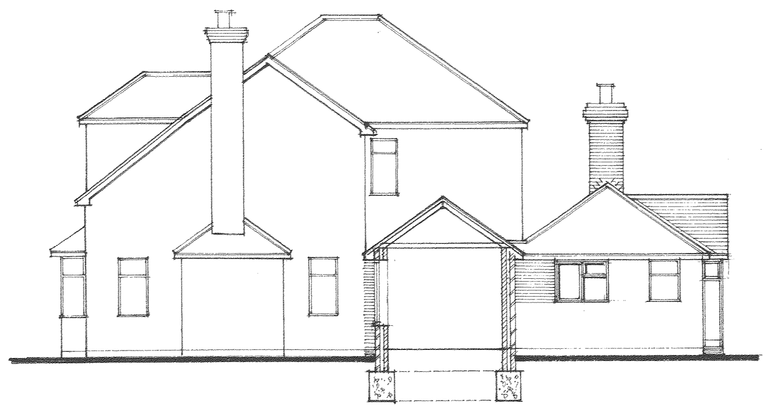

section a-a s.w.

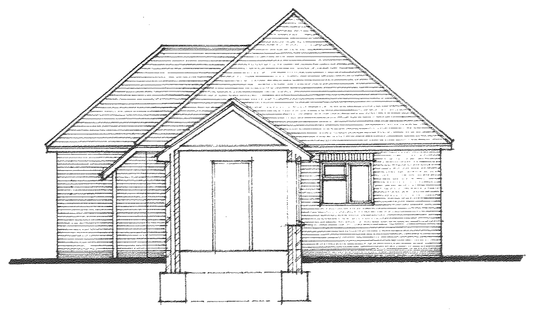

section b-b n.e.

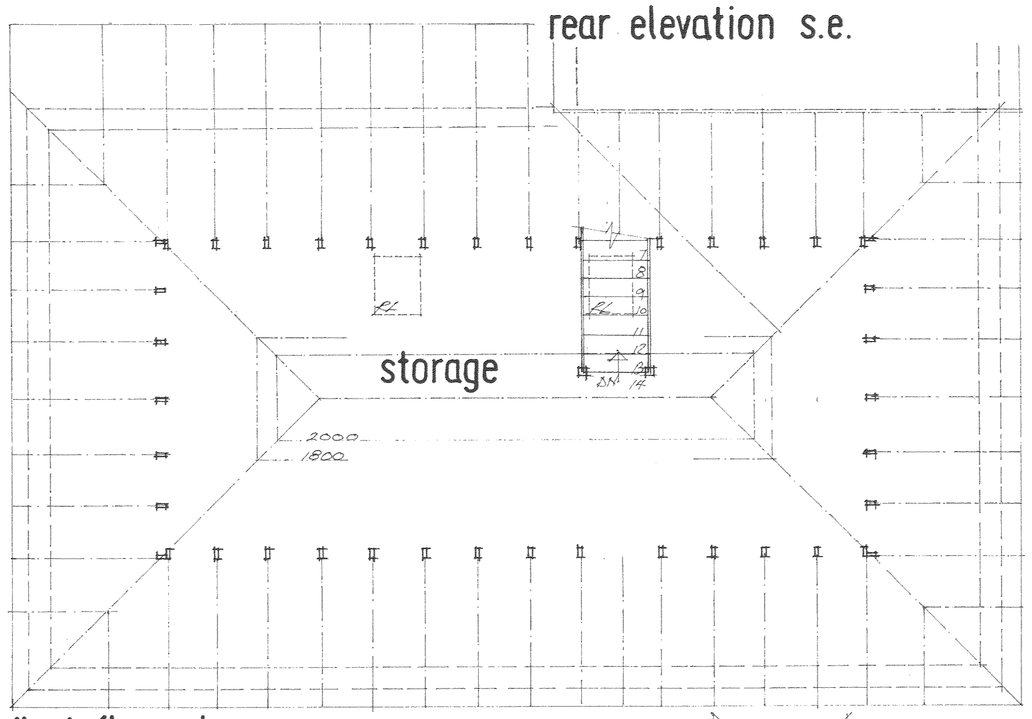

first floor plan

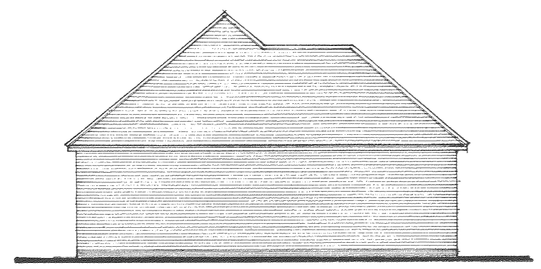

side elevation s.w.

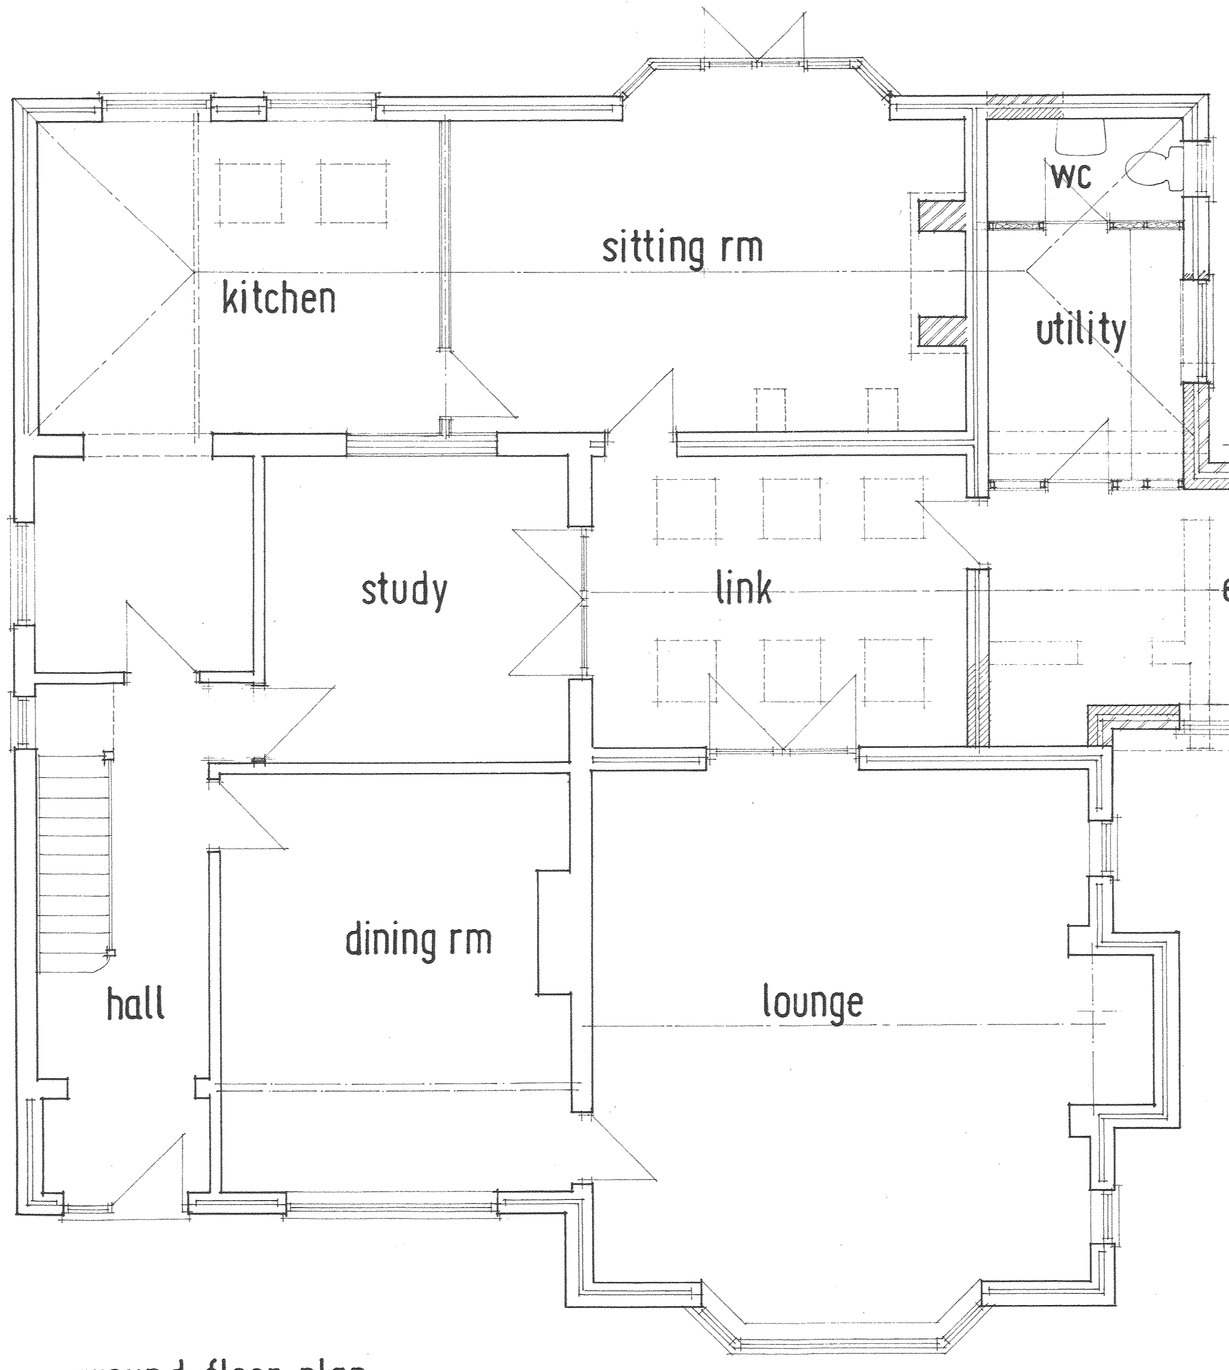

ground floor plan

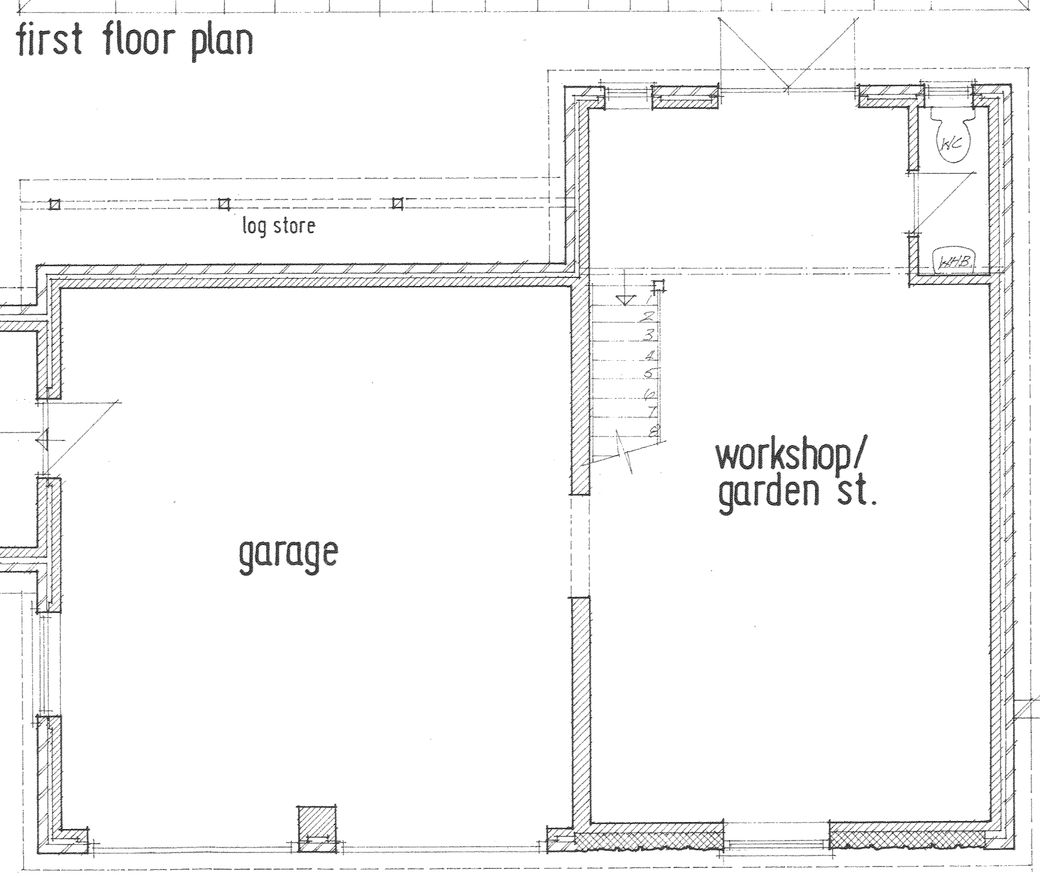



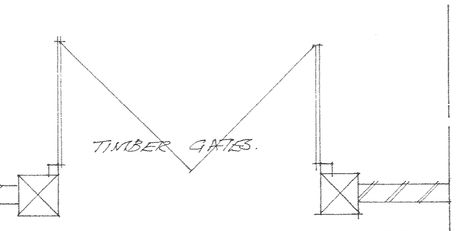

DRAINAGE
FOUL. TO EXISTING FOUL DRAIN.
STORM. TO SOAKAWAYS VIA SEPARATOR TANK.

PROPOSED GARAGE & WORKSHOP/GARDEN STORE WITH FIRST FLOOR STORAGE TO ROOF SPACE, ENTRANCE LOBBY LINK & ALTERATIONS.

'FOREST VIEW'
THORNTON LANE
MARKFIELD
LEIC'S.

Date :- FEB 2009 Drw. No. :- B/FVTL/02/0

Scale :- 1:50 & 1:100 ON A1

PETER GODDARD
Building Design & Technical Service
Maple cottage
185 Main Street
thornton
Leicestershire
telephone 01530 230071

A1

2