




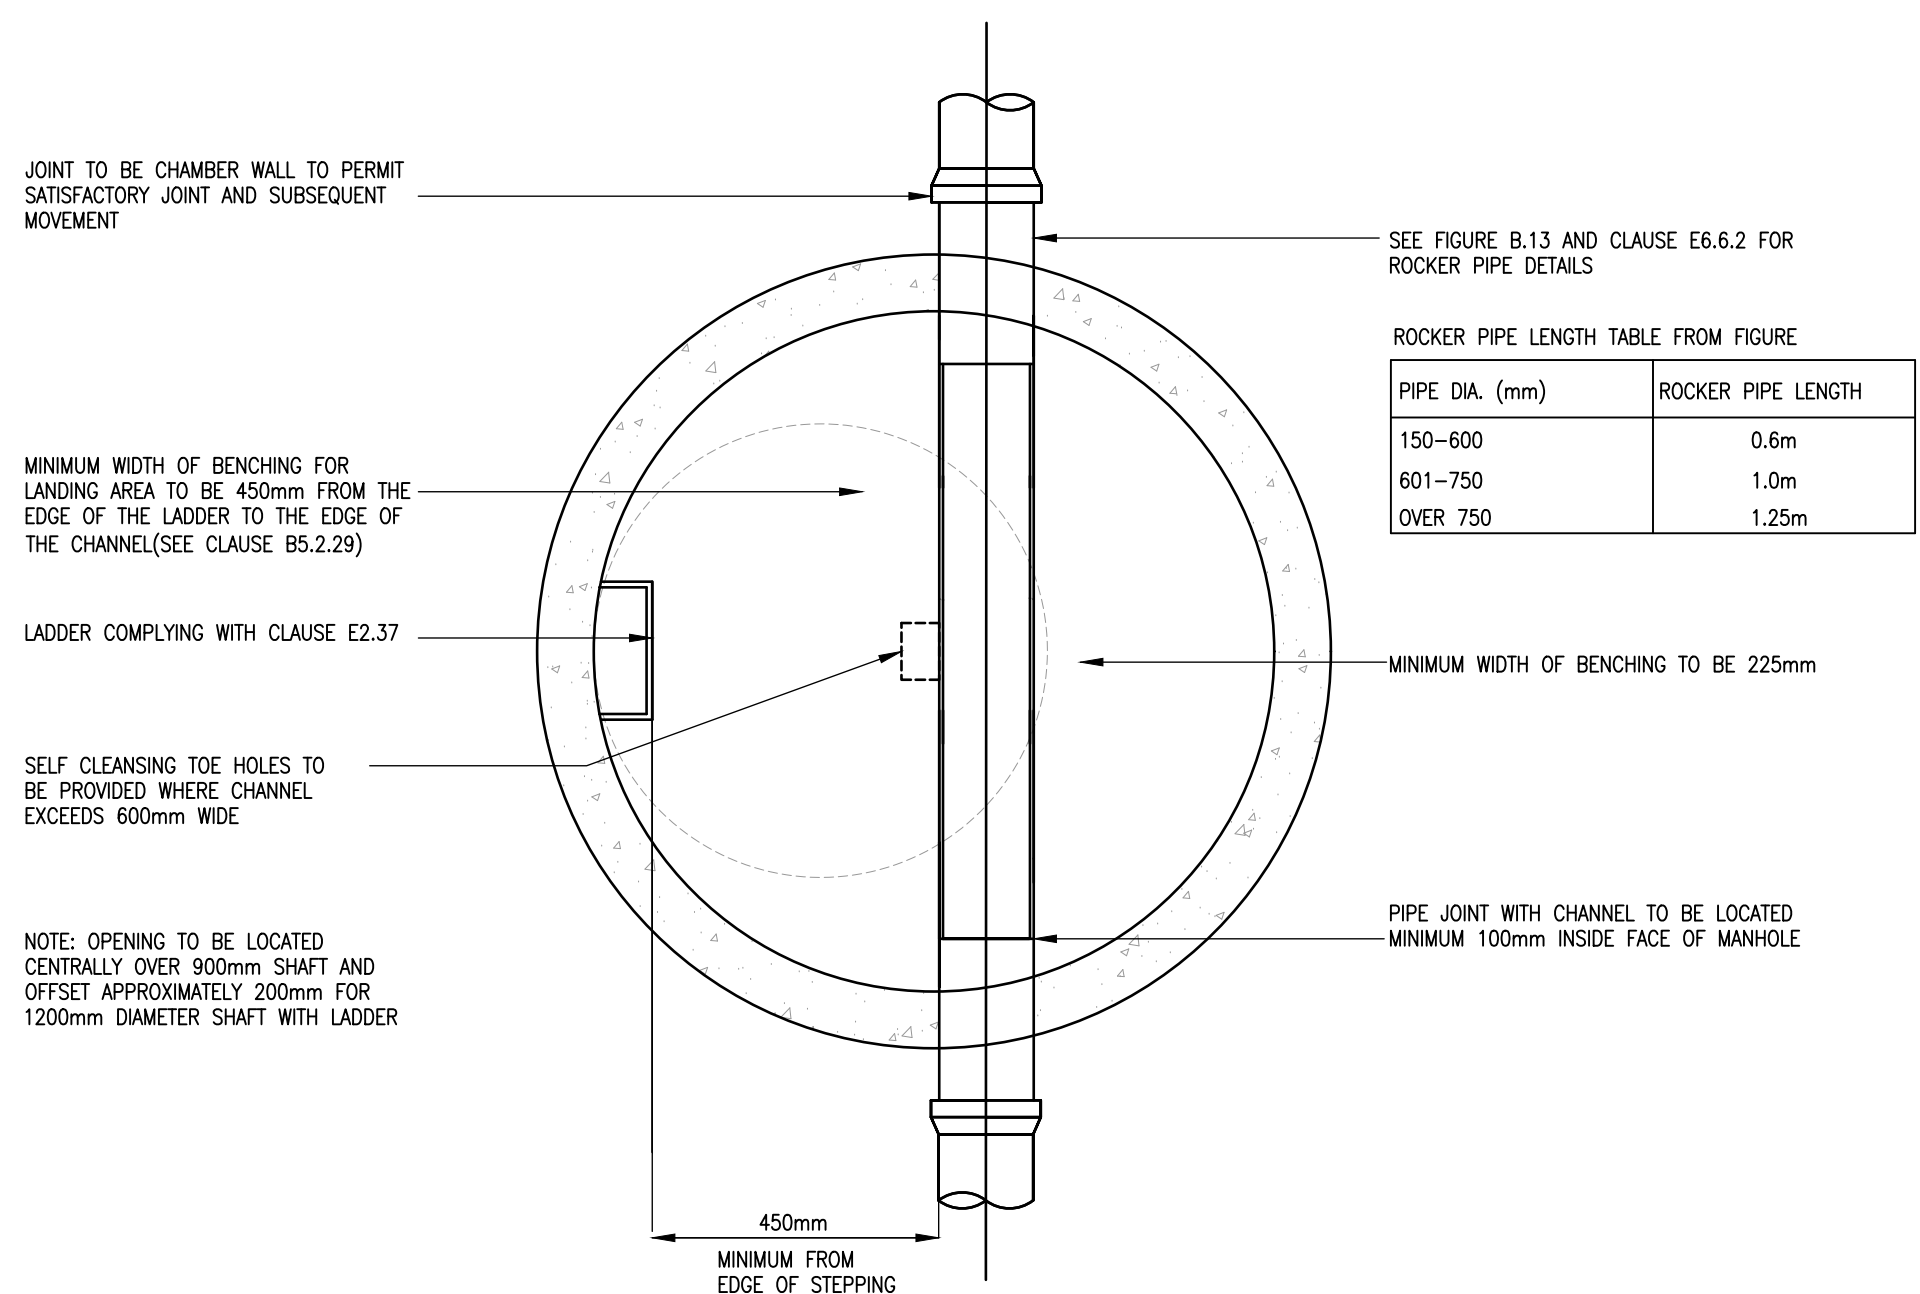

DEPTH TO FROM COVER LEVEL TO SOFFIT OF PIPE 3m to 6m WITH LADDER AND REDUCING SLAB.
RIGID MATERIAL CONSTRUCTION WITHOUT CONCRETE SURROUND

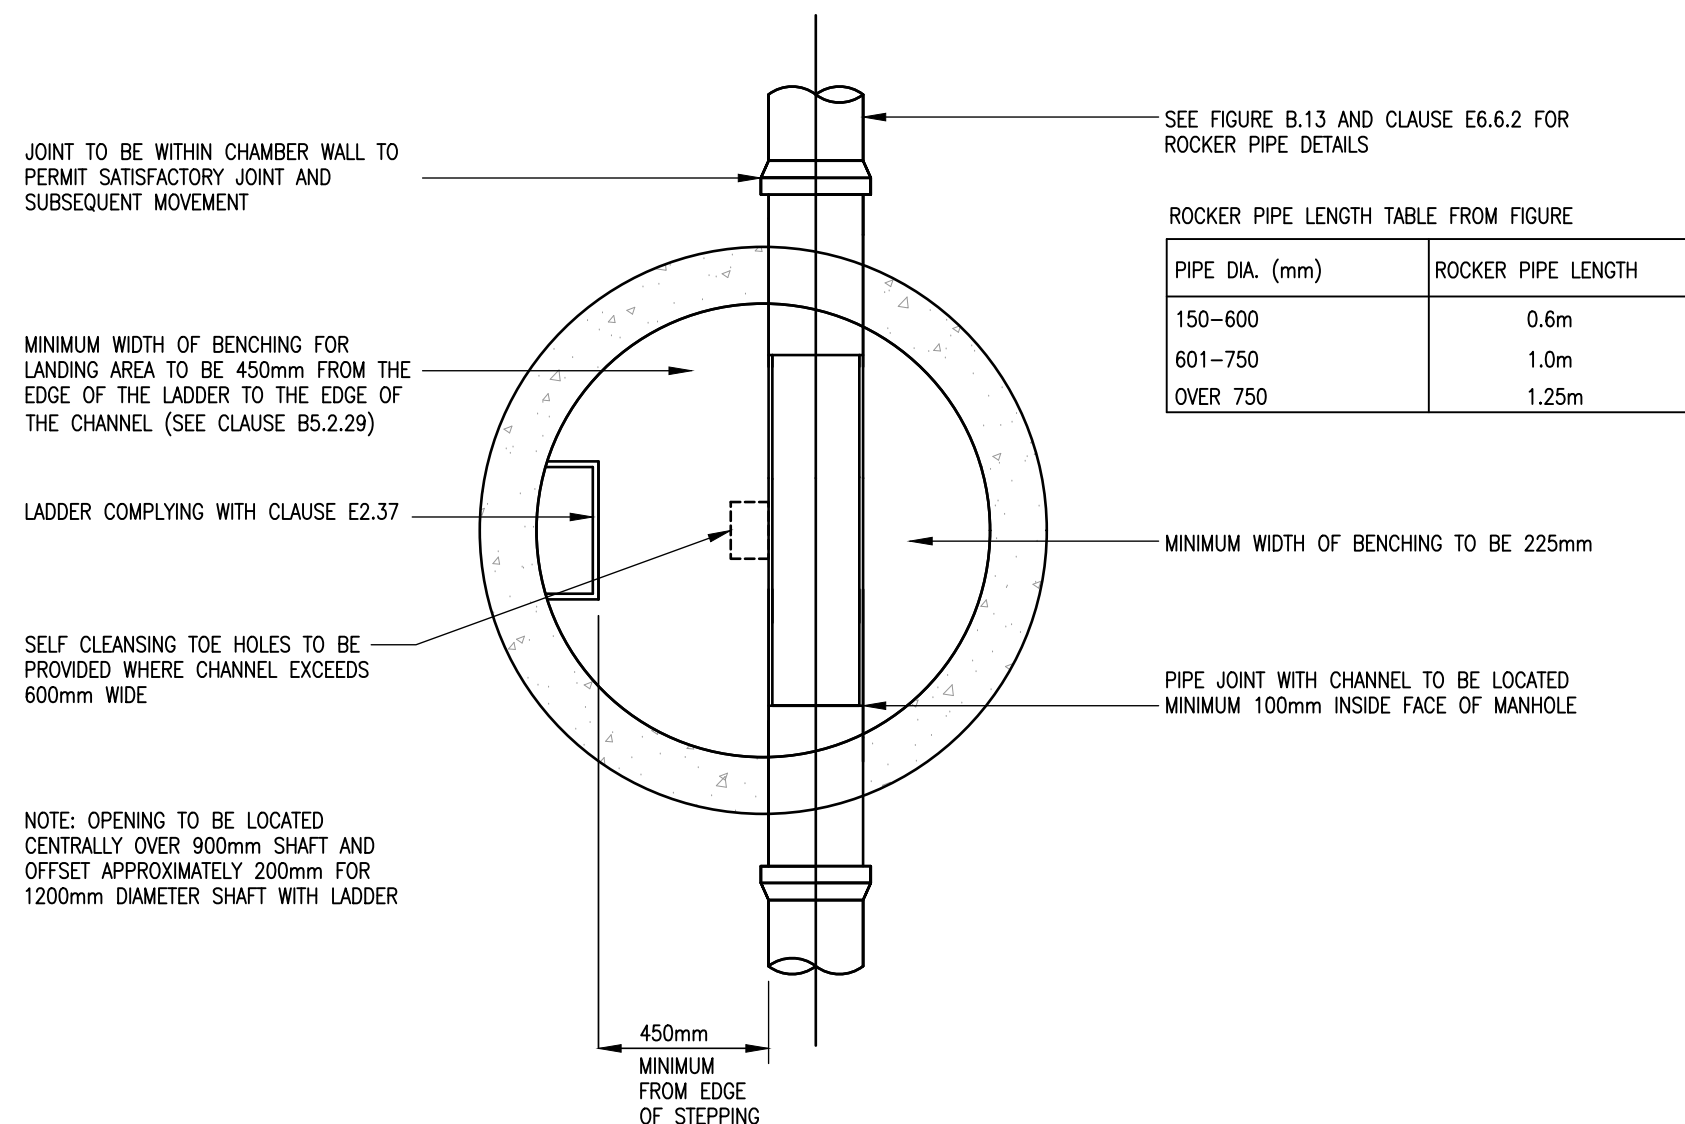

DEPTH TO FROM COVER LEVEL TO SOFFIT OF PIPE 3m to 6m WITH LADDER
RIGID MATERIAL CONSTRUCTION WITHOUT CONCRETE SURROUND

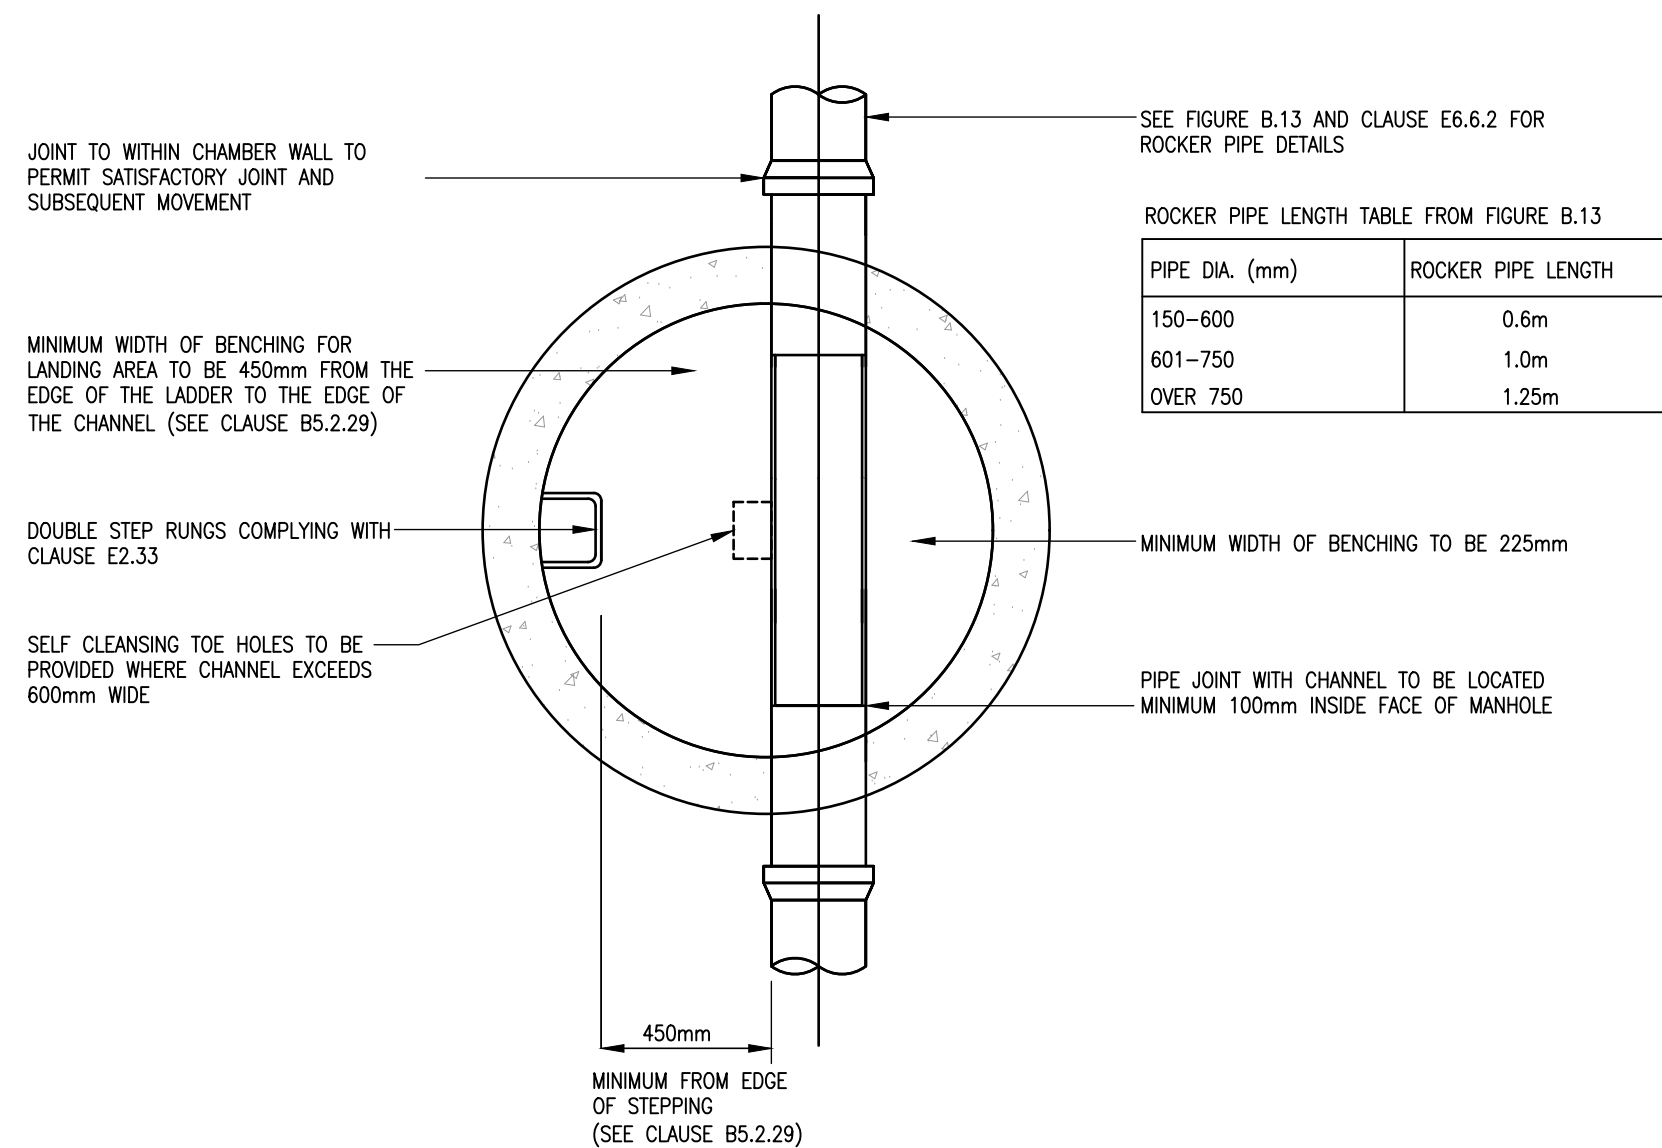

DEPTH TO FROM COVER LEVEL TO SOFFIT OF PIPE 1.5m to 3m
RIGID MATERIAL CONSTRUCTION WITHOUT CONCRETE SURROUND

ALL PIPES BUILT INTO MANHOLE INVERT SHALL BE INSTALLED WITH SOFFITS
LEVEL. DETAILS TAKEN FROM SECTOR SECTOR GUIDANCE DESIGN AND
CONSTRUCTION VERSION 2.0

A	UPDATED TO CLIENT COMMENTS.	17.10.24	JG
REV	DESCRIPTION	DATE	INITIALS

DRAWN JG	DATE 07-10-2024	PURPOSE OF ISSUE ☒ PRELIMINARY ☐ APPROVAL ☐ CONSTRUCTION
SCALE NTS	SIZE A1	
DWG NO. E279-40-02		REV. A