PROPOSED OPTION ONE






2765mm overall spread of text

199mm

The **co-operative** pharmacy

1 SET OF M2 LETTERS - *Scale 1:20*

*Text '**co-operative**' to be moulded from acrylic with silver edges and applied colbolt blue (**Ref: Ultramark 5750**) vinyl reduced faces showing 3mm silver keyline. Letters stood off panel using 12mm spacers. All other text '**The**' (preceding '**co-operative**') to be stencil cut from 744 blue acrylic mounted direct to fascia and text '**pharmacy**' to be flat cut aluminium sprayed green to match Patone 564c.*
Fixed via locators.

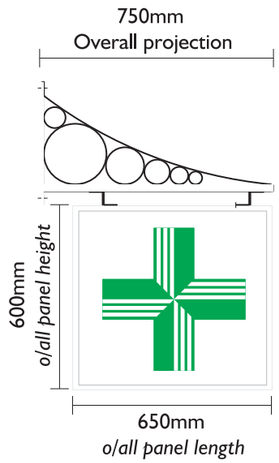

1 OFF NON ILLUMINATED PROJECTING SIGN - *Scale 1:20*

*Timber edged panel with applied applied green (**Ref: Avery 4516TF**) vinyl detail. Ornate bracket sprayed white to match panel*


Drawing Information

Client:
Co-op Pharmacy (711)
Address:
18a Ratby Road, Groby Leicester
LE6 0GG

Drawing Number:
08-2758
Drawn By:
Christine Anne Welch
Saved as:
j:\Co-op Pharmacy\5258 Groby Leicester
Date:
11th March 2008
Scale:
A3
Notes:
BOTTOM OF PANEL TO BE NOTCHED OUT TO COVER DRAINPIPE

Revision: **B**
RevA CAW 14/07/09 Change to 2 options individual letters in M2 and M3 size fixed directly to render on locators. Add photo page. Requested by JW.
RevB CAW 10/08/09 Add projecting sign to right hand side of building with ornate bracket requested by JW.

FASCIA SECTION DETAIL
Scale NTS

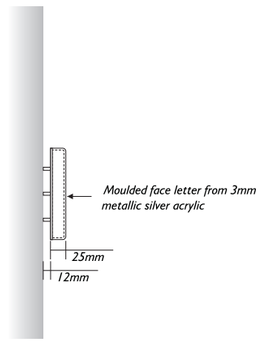

Approved:	Date :	Revision :

NOTE: ALL DIMENSIONS & DETAILS ARE APPROXIMATE & SHOULD BE VERIFIED WITH SITE SURVEY.

BLAZE NEON LTD
UNIT 3 - 4 ARDEN PARK, ARDEN ROAD,
FRANKLEY, BIRMINGHAM. B45 0JA
Tel:+44 (0)121 457 7715 Fax:+44(0)121 453 9355
www.blazeneon.com e-mail: design@blazeneon.com


The **co-operative**

THE COPYRIGHT OF THIS DRAWING IS OWNED BY BLAZE NEON LIMITED AND IS NOT TO BE DISCLOSED TO OTHER PERSONS OR TO BE USED FOR MANUFACTURING PURPOSES WITHOUT PERMISSION.

18A Ratby Road, Groby, Leicester, LE6 0GG

scale 1:500 @ A3

13/08/09

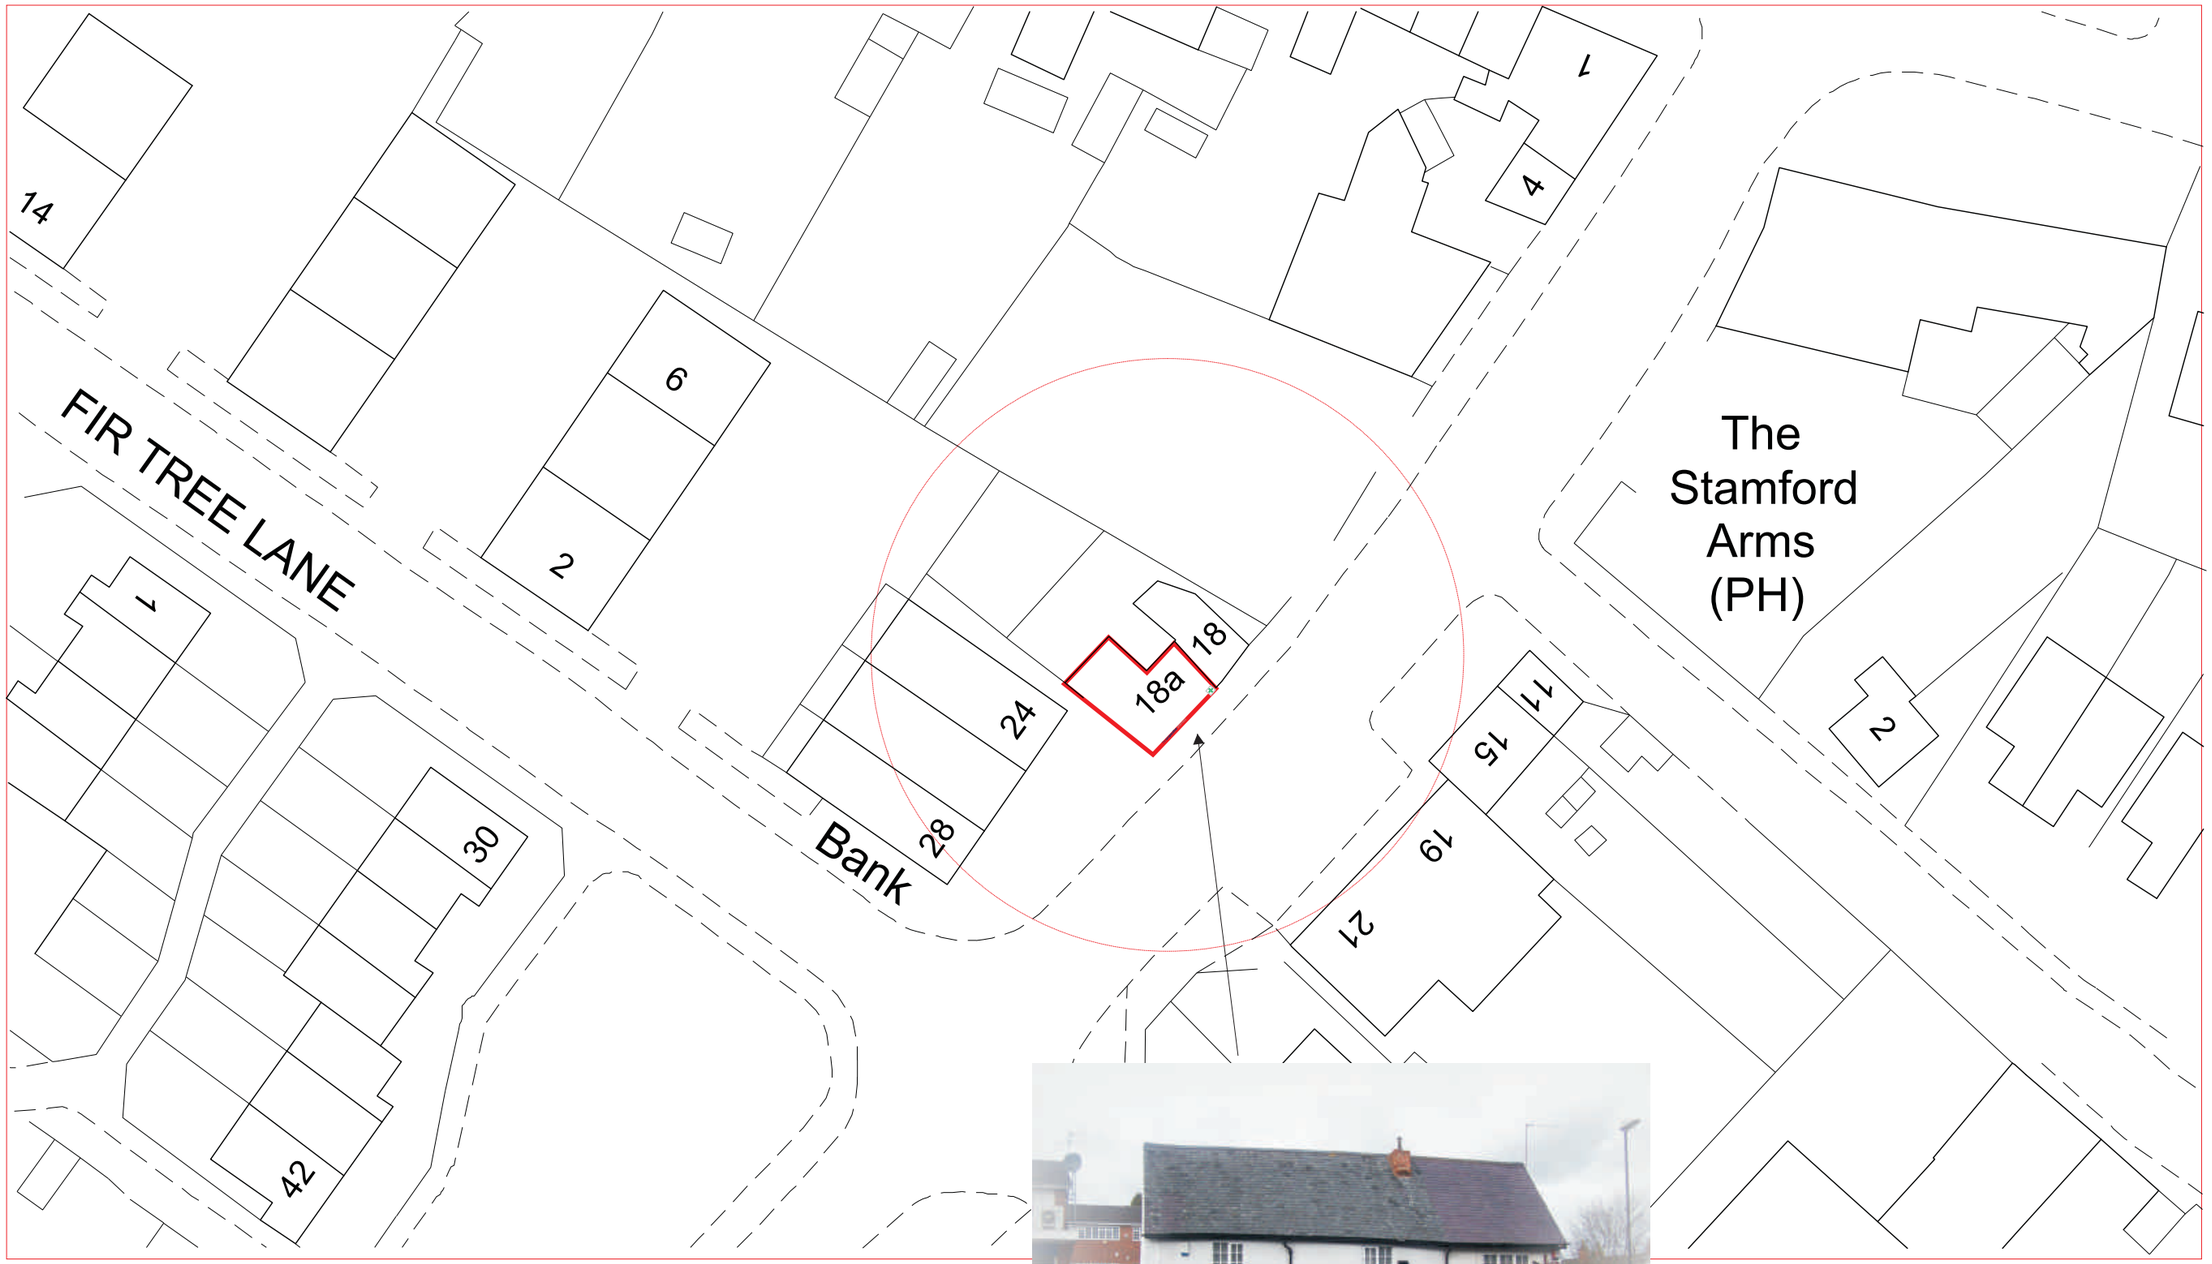



0 2 4 6 8

Scale 1:500

BLAZE NEON LTD
5 Patricia Way, Pysons Road,
Broadstairs, Kent. CT10 2XZ
T +44 (0) 1843 601075 F +44 (0) 1843 867924
www.blazeneon.com






















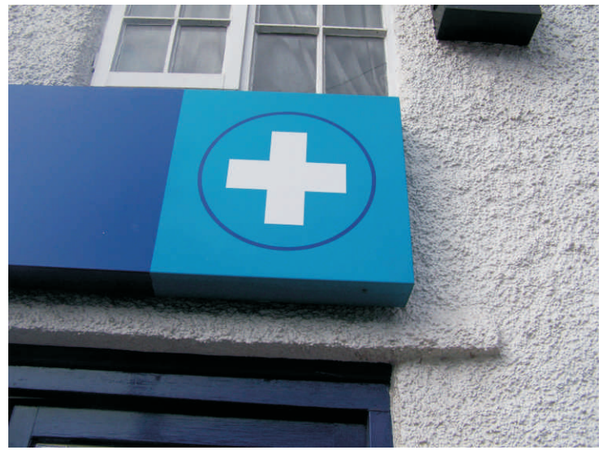




The co-operative

BLAZE NEON LTD
UNIT 3 - 4 ARDEN PARK, ARDEN ROAD,
FRANKLEY, BIRMINGHAM. B45 0JA
Tel:+44 (0)121 457 7715 Fax:+44(0)121 453 9355
www.blazeneon.com e-mail: design@blazeneon.com

THE COPYRIGHT OF THIS DRAWING IS OWNED BY BLAZE NEON LIMITED AND IS NOT TO BE DISCLOSED TO OTHER PERSONS OR TO BE USED FOR MANUFACTURING PURPOSES WITHOUT PERMISSION.

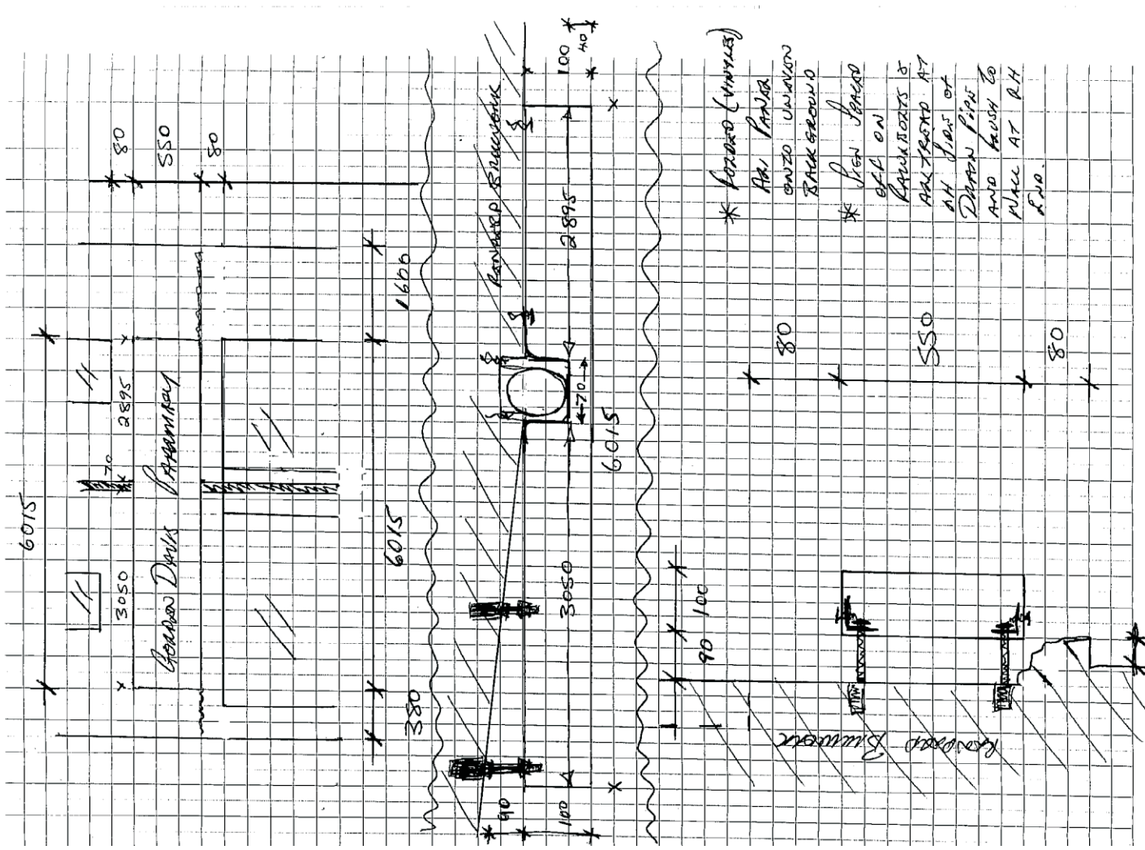
Pavement Drain
Pavement Drain
Pavement Drain