


PROPOSED SINGLE STOREY SIDE EXTENSION AT 7 COVENTRY ROAD,BURBAGE.

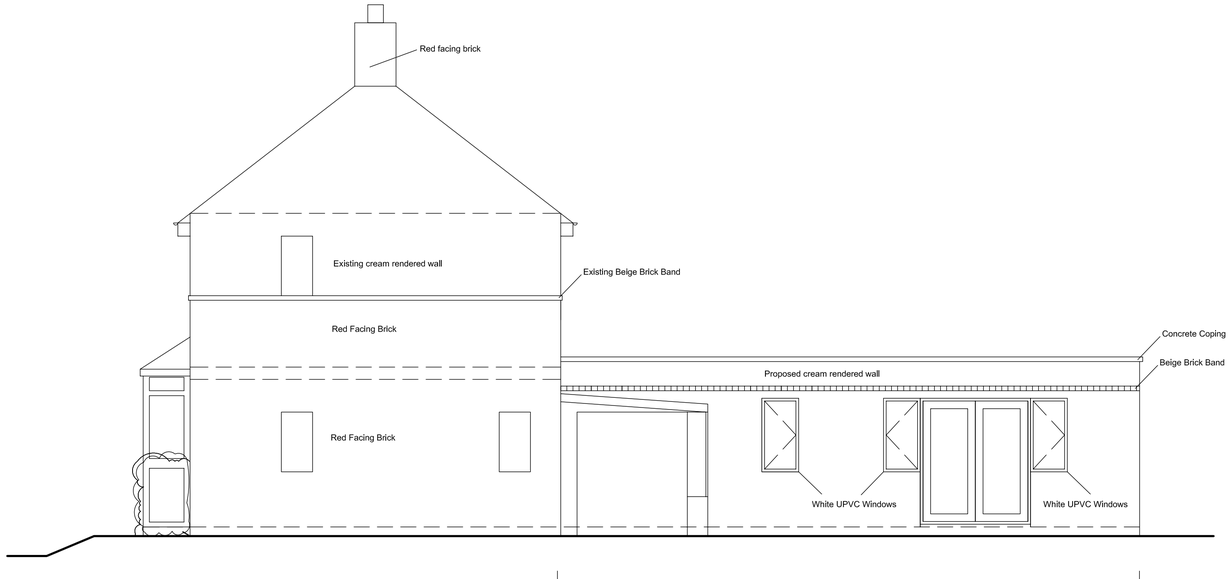


Proposed west elevation
Scale 1:50 @ A1

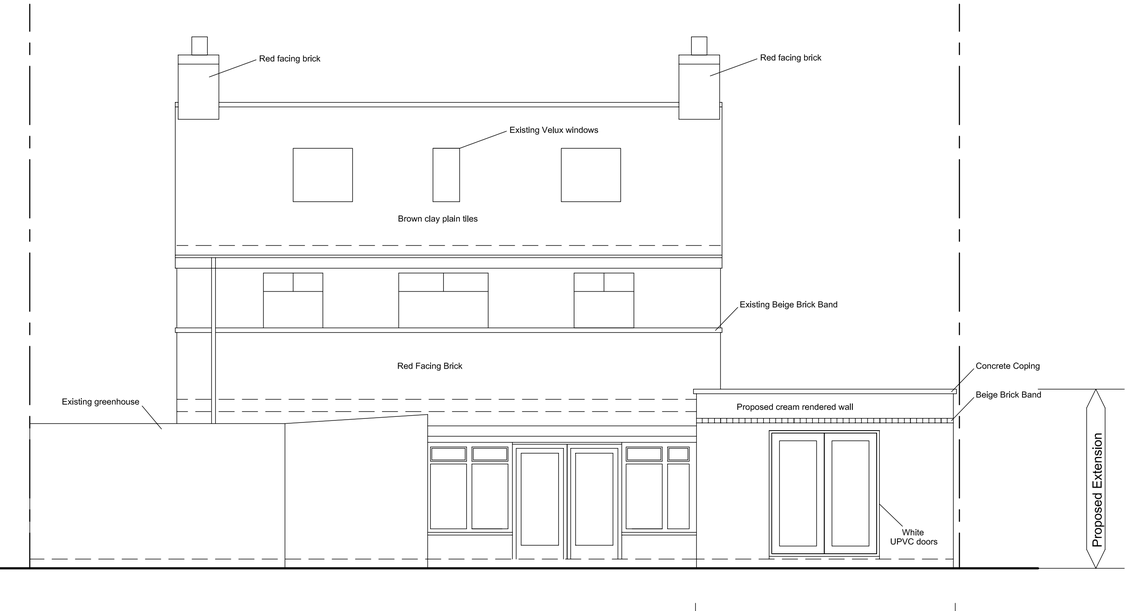

Proposed south elevation
Scale 1:50 @ A1

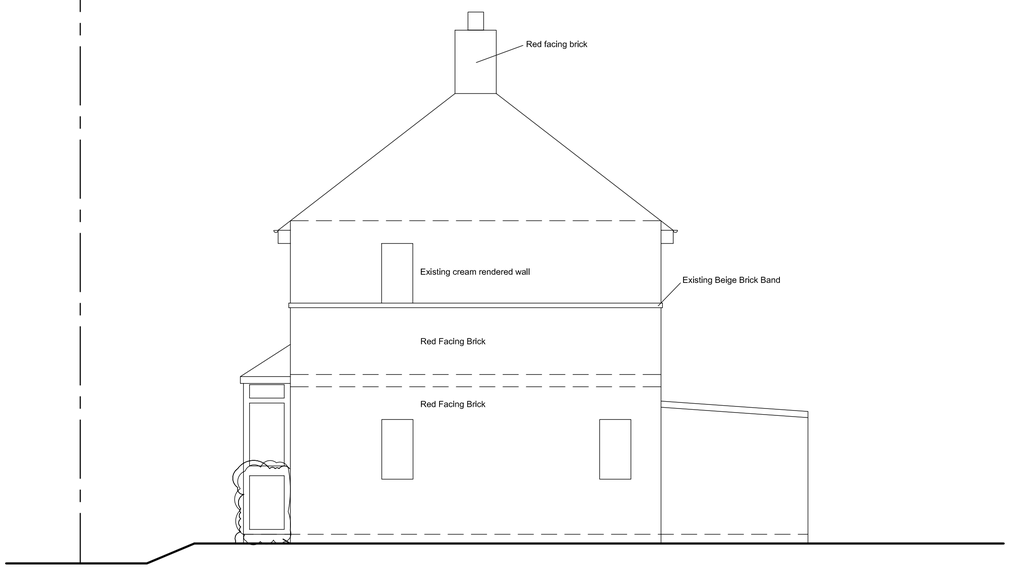

Existing west elevation
Scale 1:50 @ A1

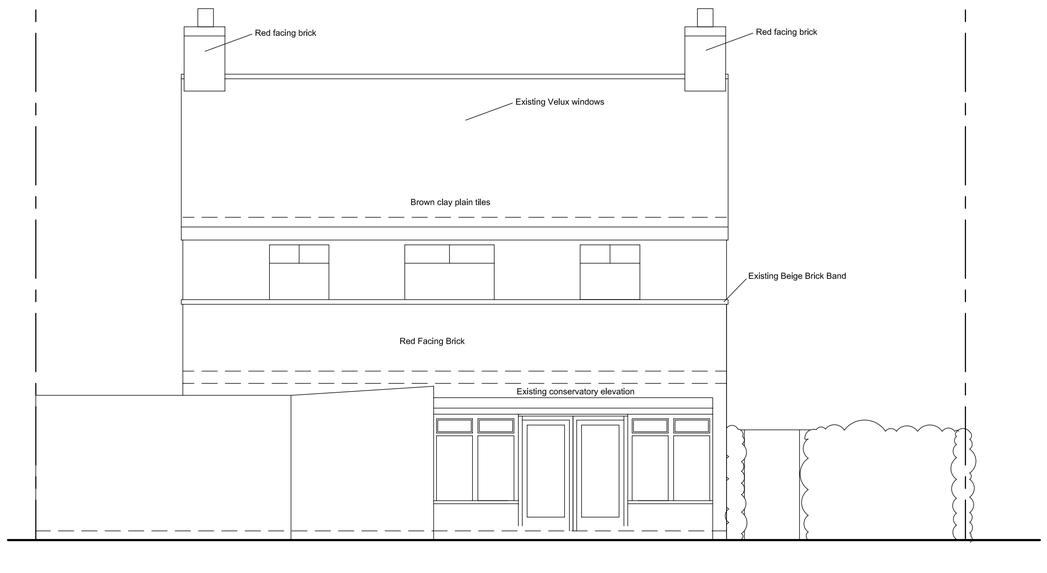

Existing south elevation
Scale 1:50 @ A1

0m 1m 2m 3m 4m 5m

GENERAL NOTES

DRAWING CAN BE SCALED FOR PLANNING PURPOSES ONLY BUT IF IN ANY DOUBT ABOUT A DIMENSION OR ANY OF THE DRAWN INFORMATION PLEASE ASK CDR ARCHITECTS

ALL DIMENSIONS AND LEVELS ARE TO BE CHECKED ON SITE BY THE BUILDER.

Rev B: Correction of existing porch detail.

PLANNING
SUBMISSION

revn	date		by	chckd

Coventry Studio

CDR Architects
3 The Quadrant
Coventry
West Midlands
CV1 2DY

job title

Proposed Single Storey Side Extension at 7 Coventry Road, Burbage,Hinckley.

drawing title

Existing and proposed elevations

scale	drawn by	date	checked by
1:50@A1	MP	Sept 2011	CDR

job no.	drawing no.	revision
0547	AL (P) 03	B