

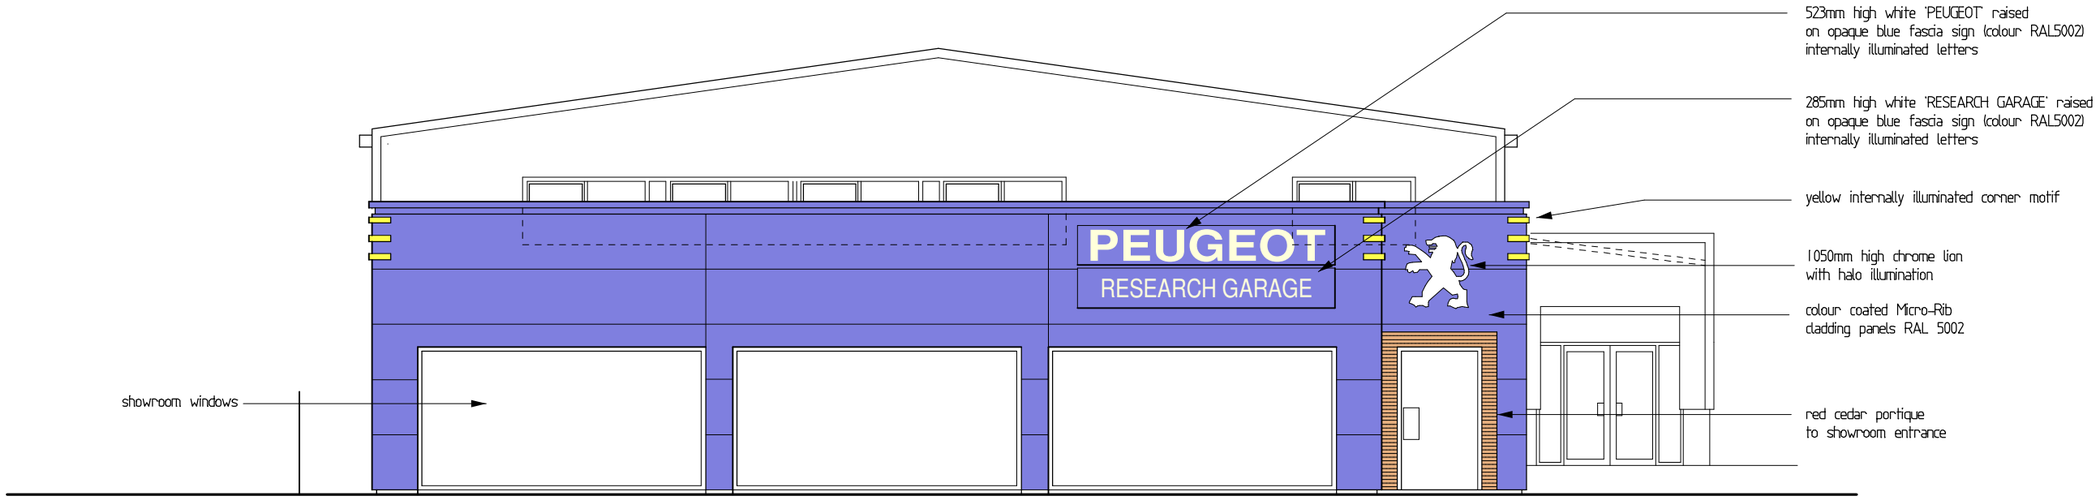



front elevation 1:100

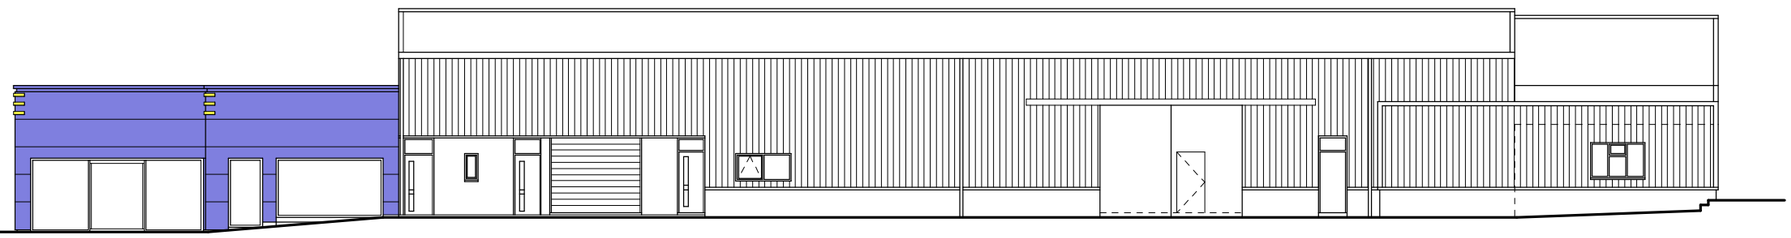

side access elevation

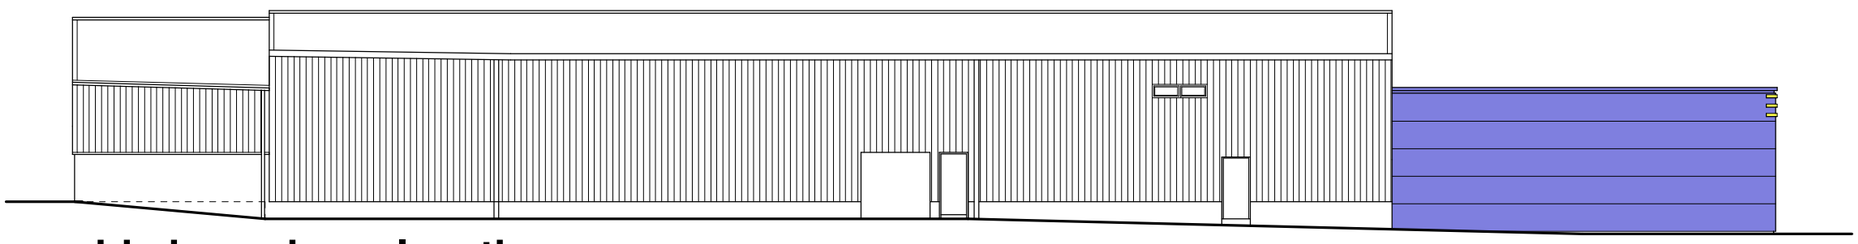

side boundary elevation

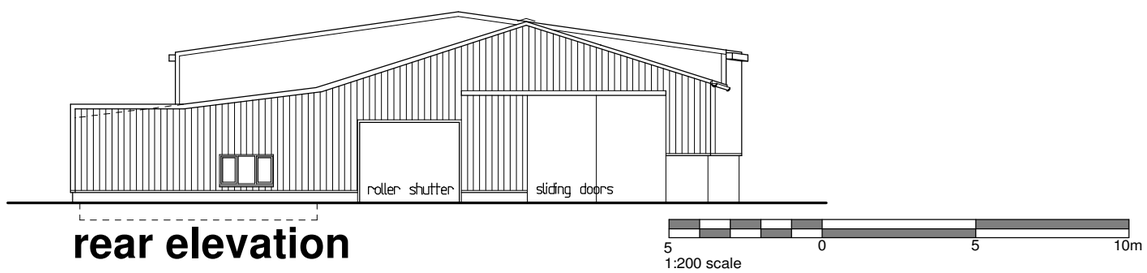

rear elevation

SAVAGE HAYWARD
ARCHITECTS

19 Station Rd Hinckley, Leicestershire, LE10 1AW, 01455 635665, FAX- 01455 618971

Client	Research Garage Ltd		Drawing	proposed elevations	Drawing No 03
Project	recladding building London Road Hinckley	Auth JRH Scale 1:100 1:200	Sheet Size: A3	Date May 2009 Job No 09 46	

THIS DRAWING IS THE COPYRIGHT OF SAVAGE HAYWARD REPRODUCTION IN ANY FORM OF WHOLE OR PART IS FORBIDDEN WITHOUT PRIOR WRITTEN PERMISSION OF THE COPYRIGHT HOLDER DO NOT SCALE FROM DRAWING AND ONLY FIGURE DIMENSIONS ARE TO BE USED