
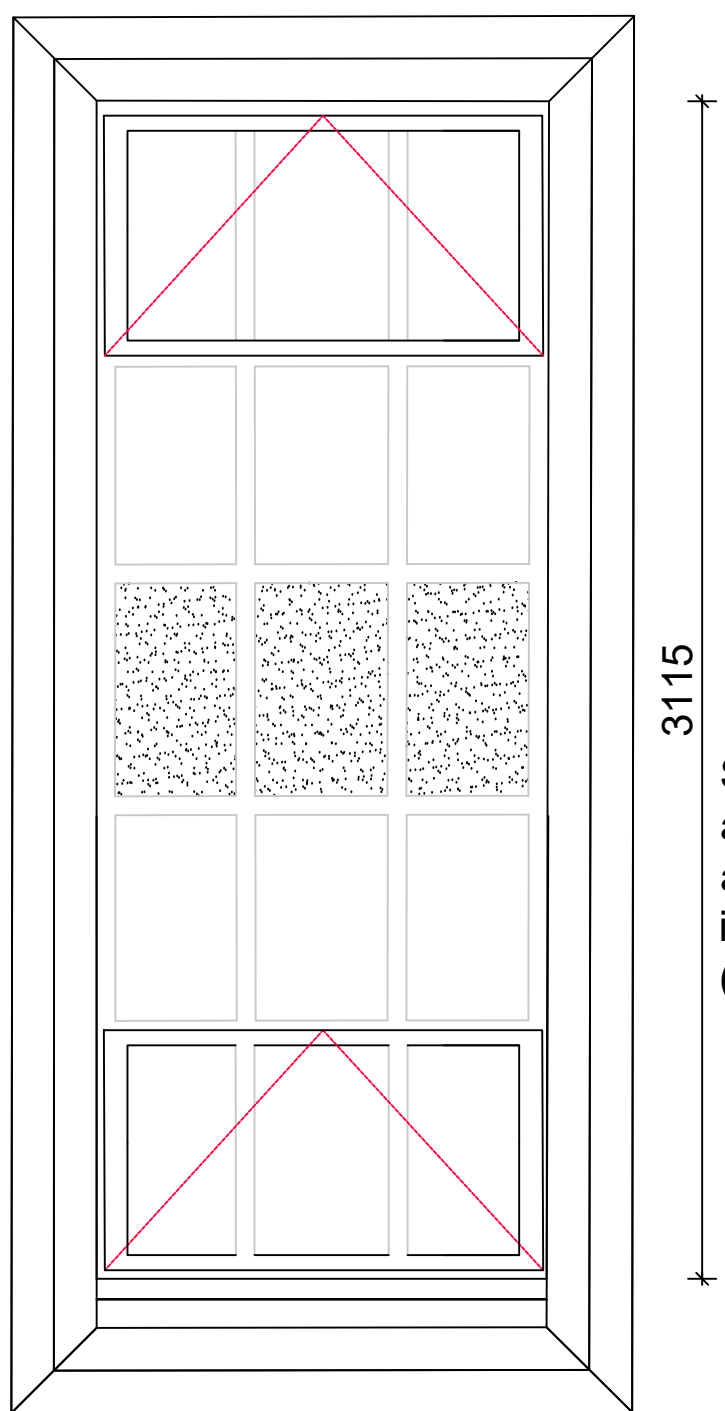
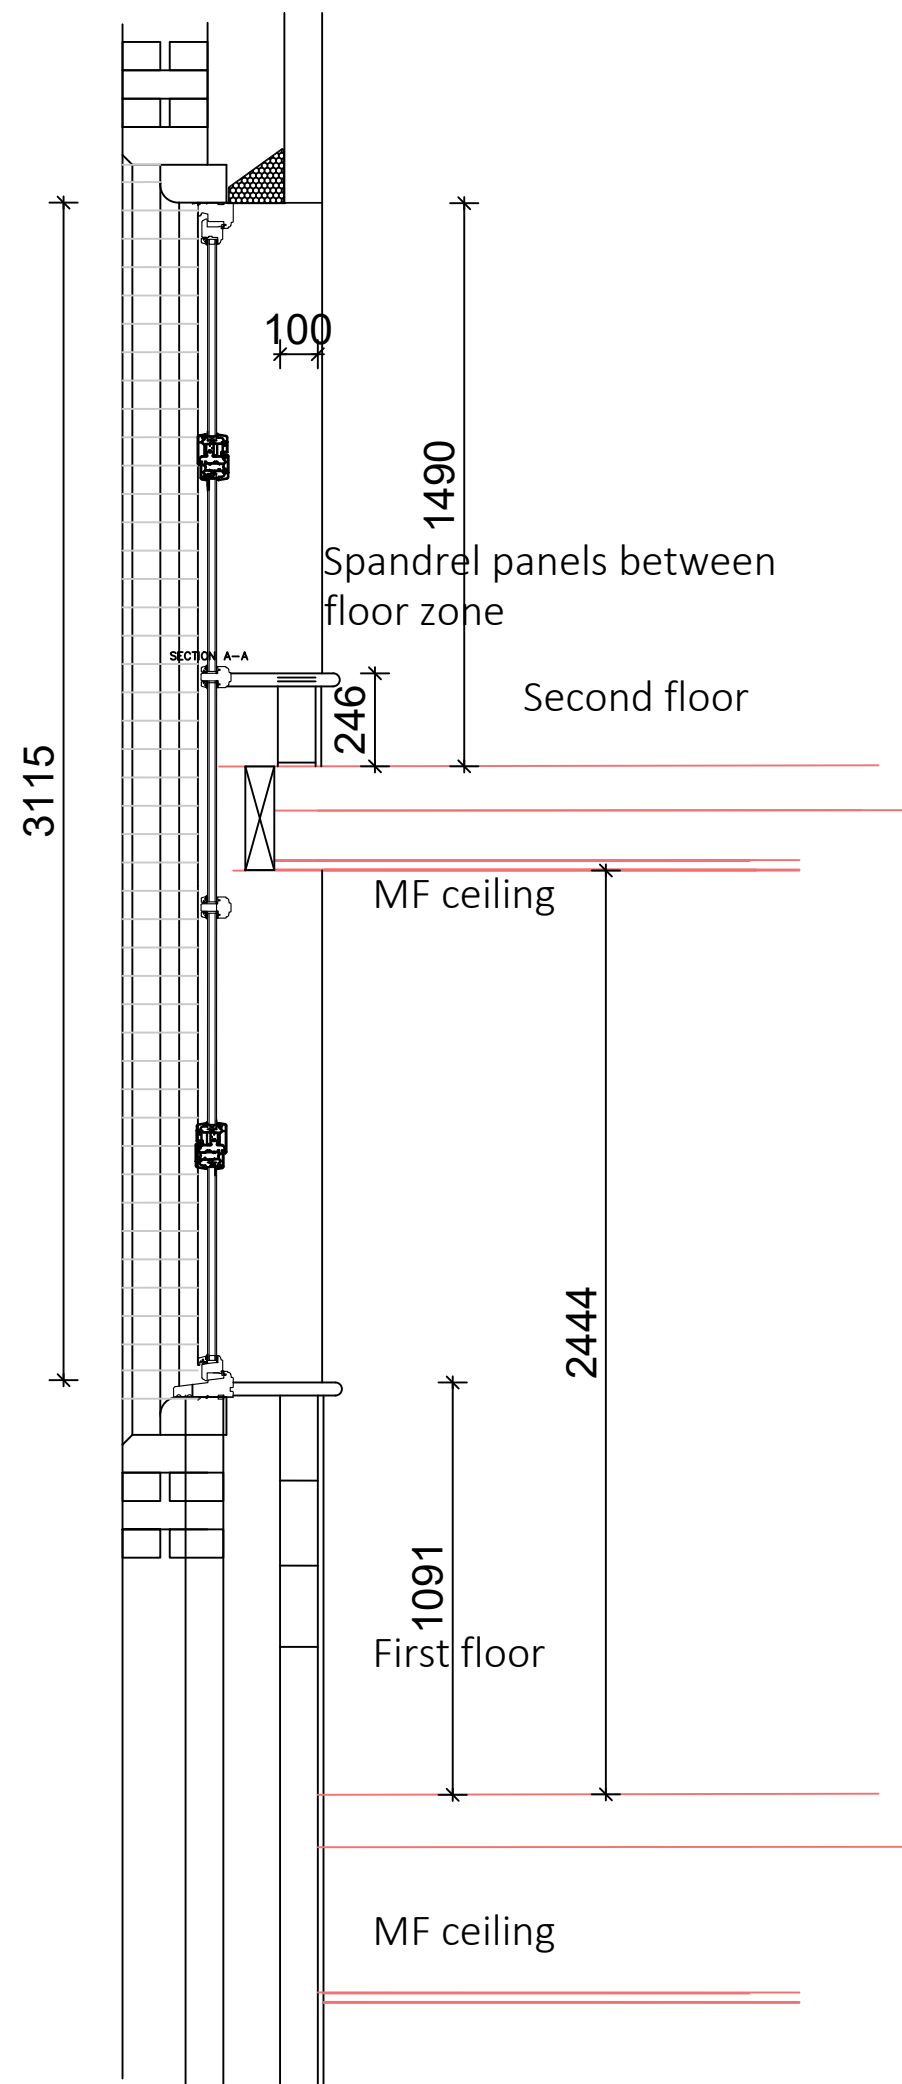


Rev	Date	Description
A	10-07-24	Window details altered
B	10-10-24	Window details updated to alutherm following meeting with planning department
C	05-11-24	Window details updated to Smart alutherm Heritage

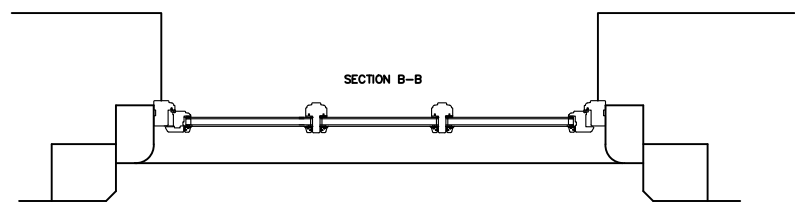

Replacement windows to Trinity Lane elevation and sections

Brickwork panel between floors

Clear glazing to opening vent above 1700


Obscure glazing to 1700 above floor level

brickwork panel between floors


Clear glazing to opening vent above 1700

Obscure glazing to 1700 above floor level

Slimline square profile PC aluminium frame windows and doors to replicate industrial metal windows (Ral 7016 Anthracite Grey)

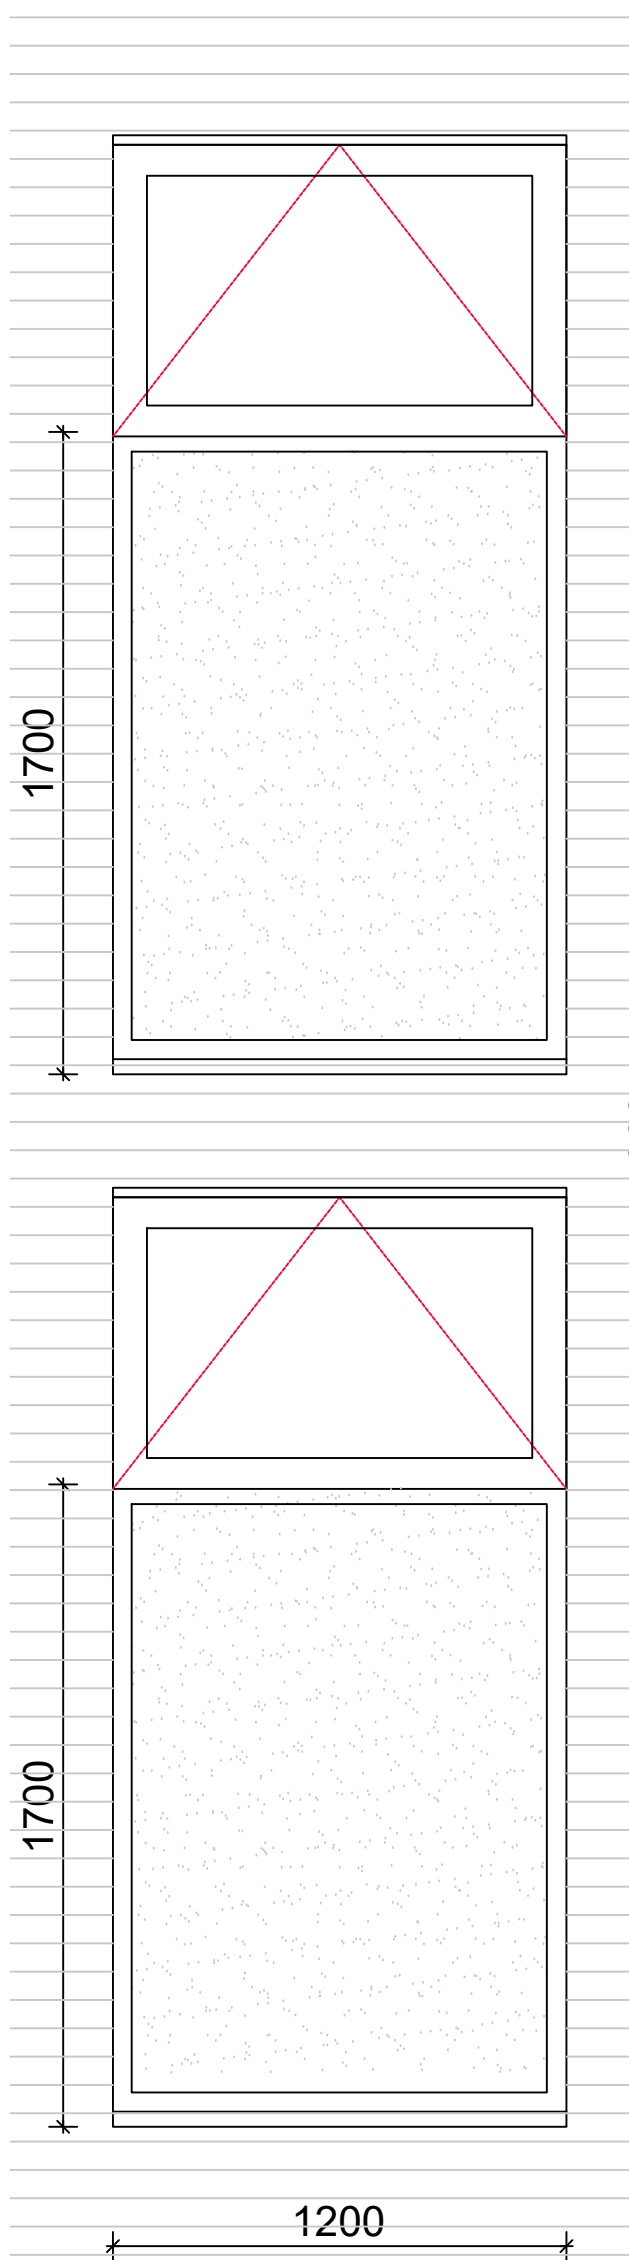


Floor to ceiling curtain wall to Manor street elevation

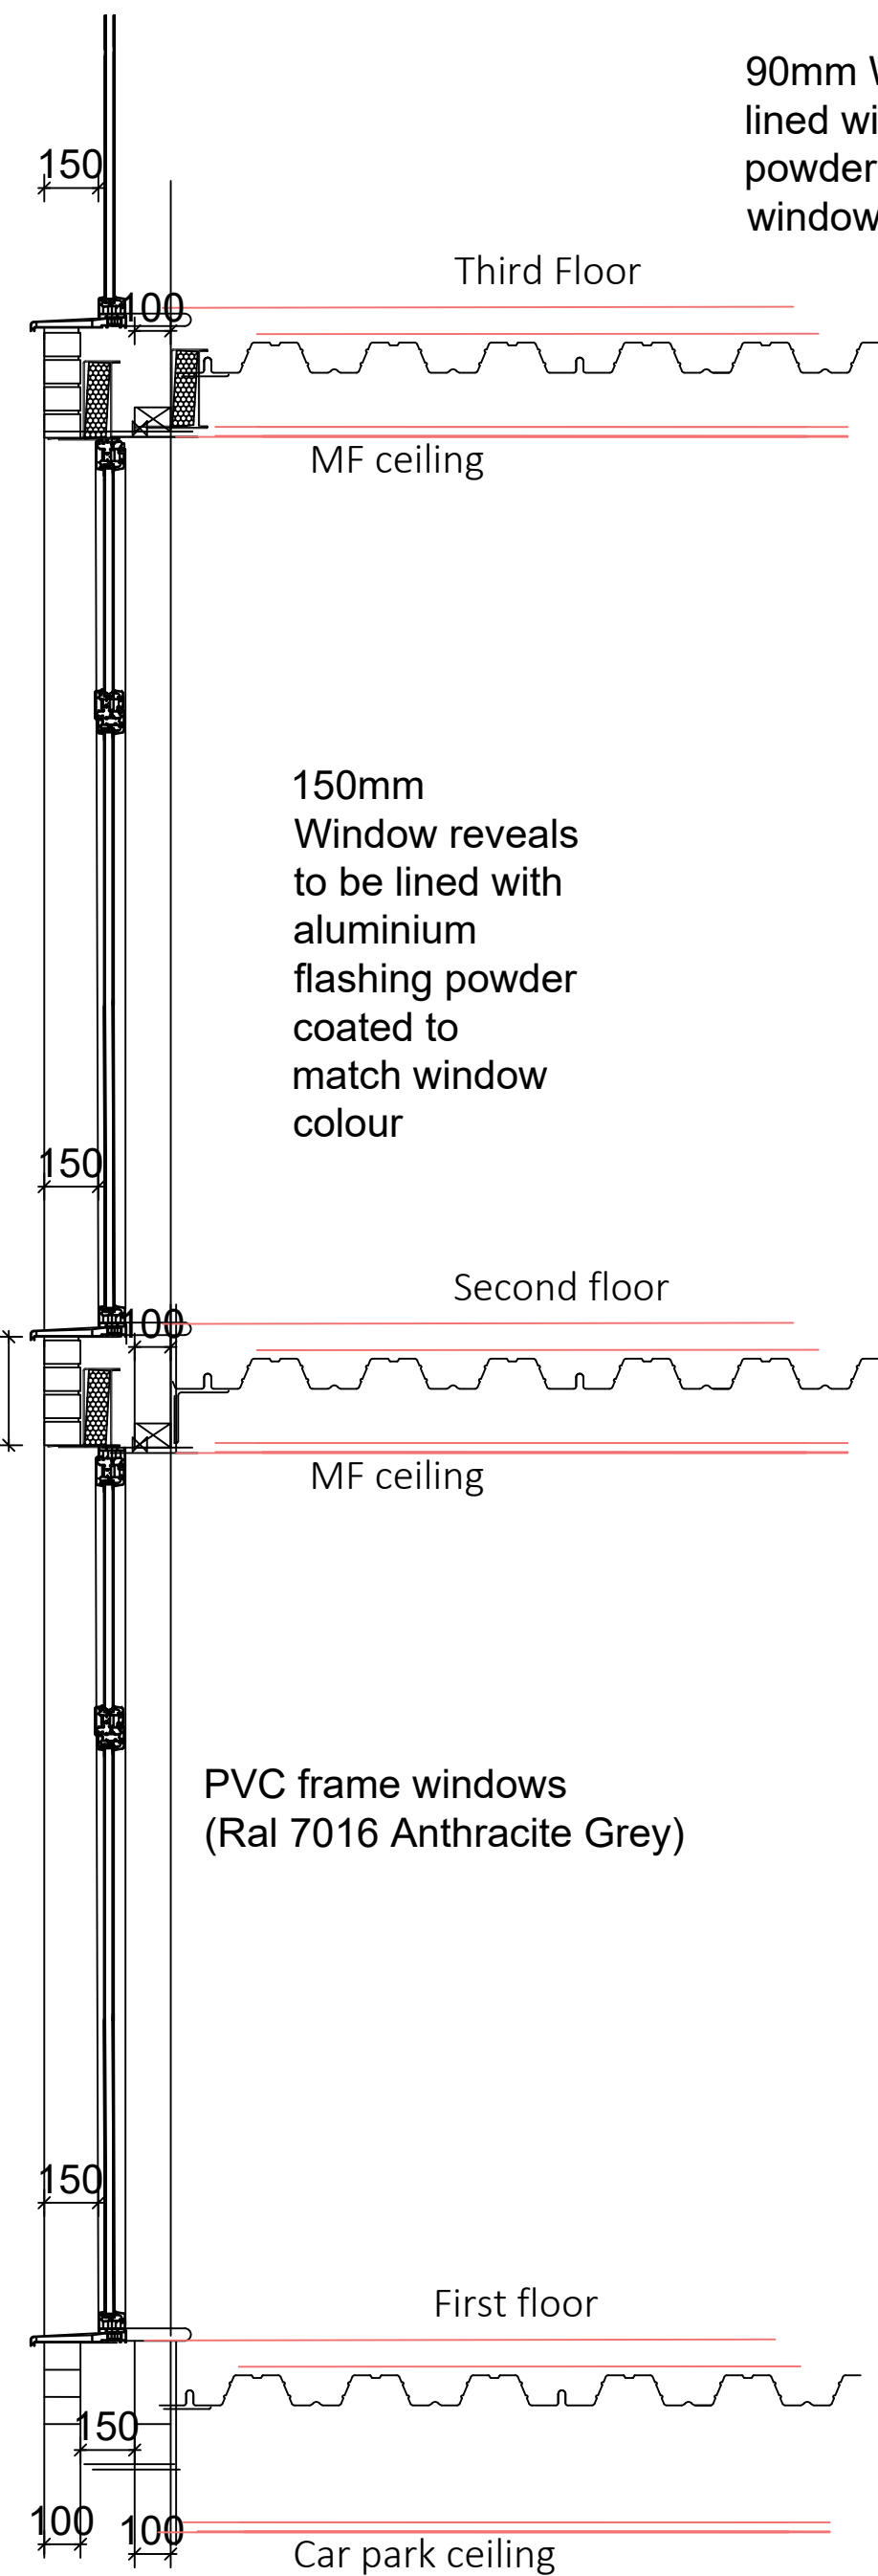

90mm Window reveals to be lined with aluminium flashing powder coated to match window colour

150mm Window reveals to be lined with aluminium flashing powder coated to match window colour

PVC frame windows (Ral 7016 Anthracite Grey)

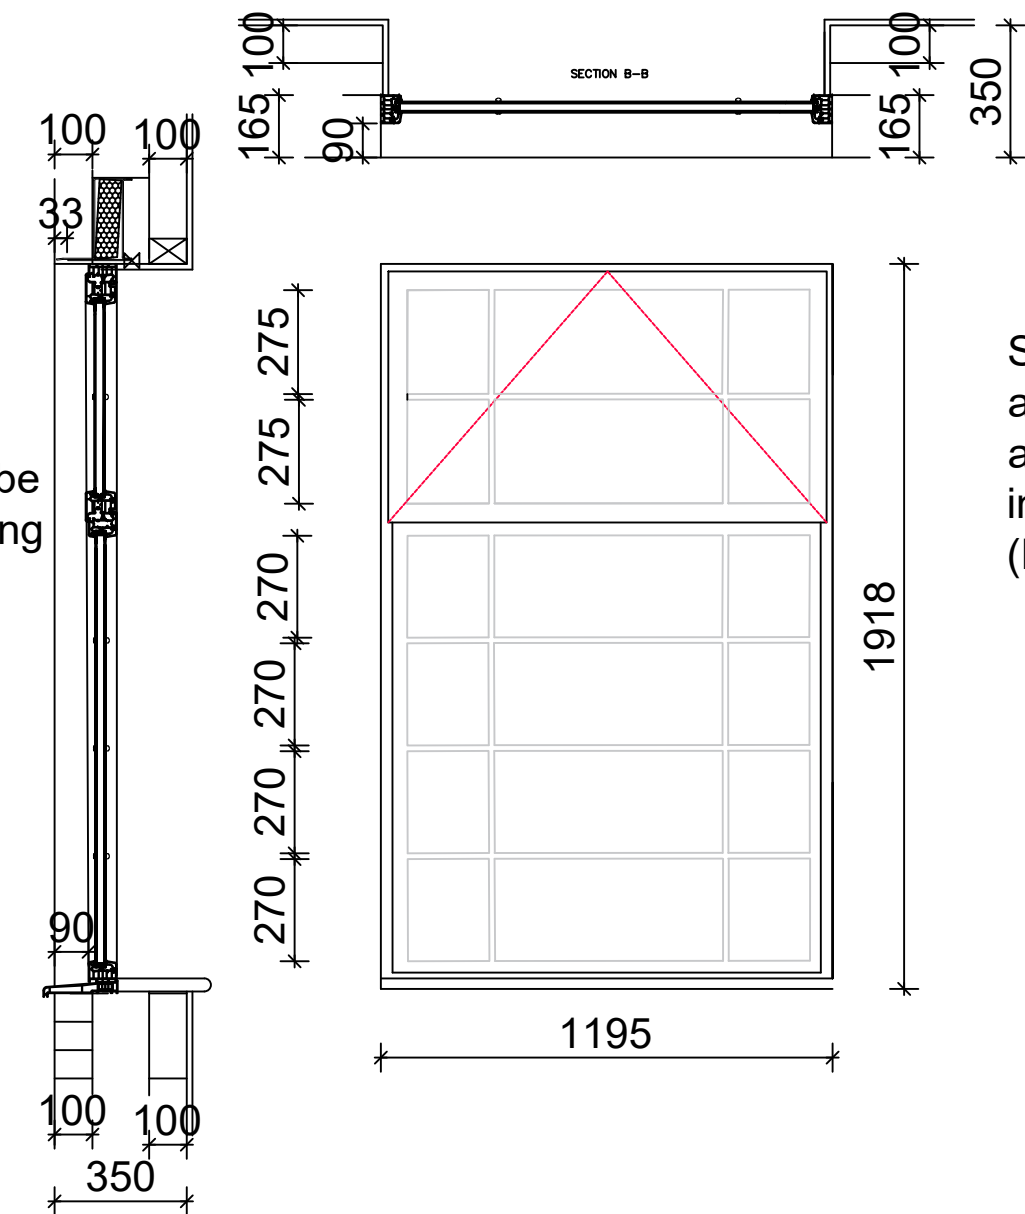

New windows to Hollycroft elevation and Trinity Lane

Slimline square profile PC aluminium frame windows and doors to replicate industrial metal windows (Ral 7016 Anthracite Grey)

Storm Design

design to extend ltd

35 Kirkham Drive Toton Beeston, Nottingham. NG9 6HG

Tel: 0115 9720969

email: info@stormdesign.uk

Client

Wigston Estates Ltd

Job number & title

Former Danilo Cinema Trinity Lane
Hinckley Leicestershire
LE10 0BH

Date

19/04/24

Scale

1:20

Drawn

PJS

Checked

IS

Drawing number

23/848/28c

Drawing title

Proposed replacement window details

Smart Alitherm windows

This drawing is copyright and may not be altered, traced, photographed, electronically copied or used for any purpose other than for which it is issued, without the permission of Ian Storm .

A1

IF IN DOUBT
ASK