


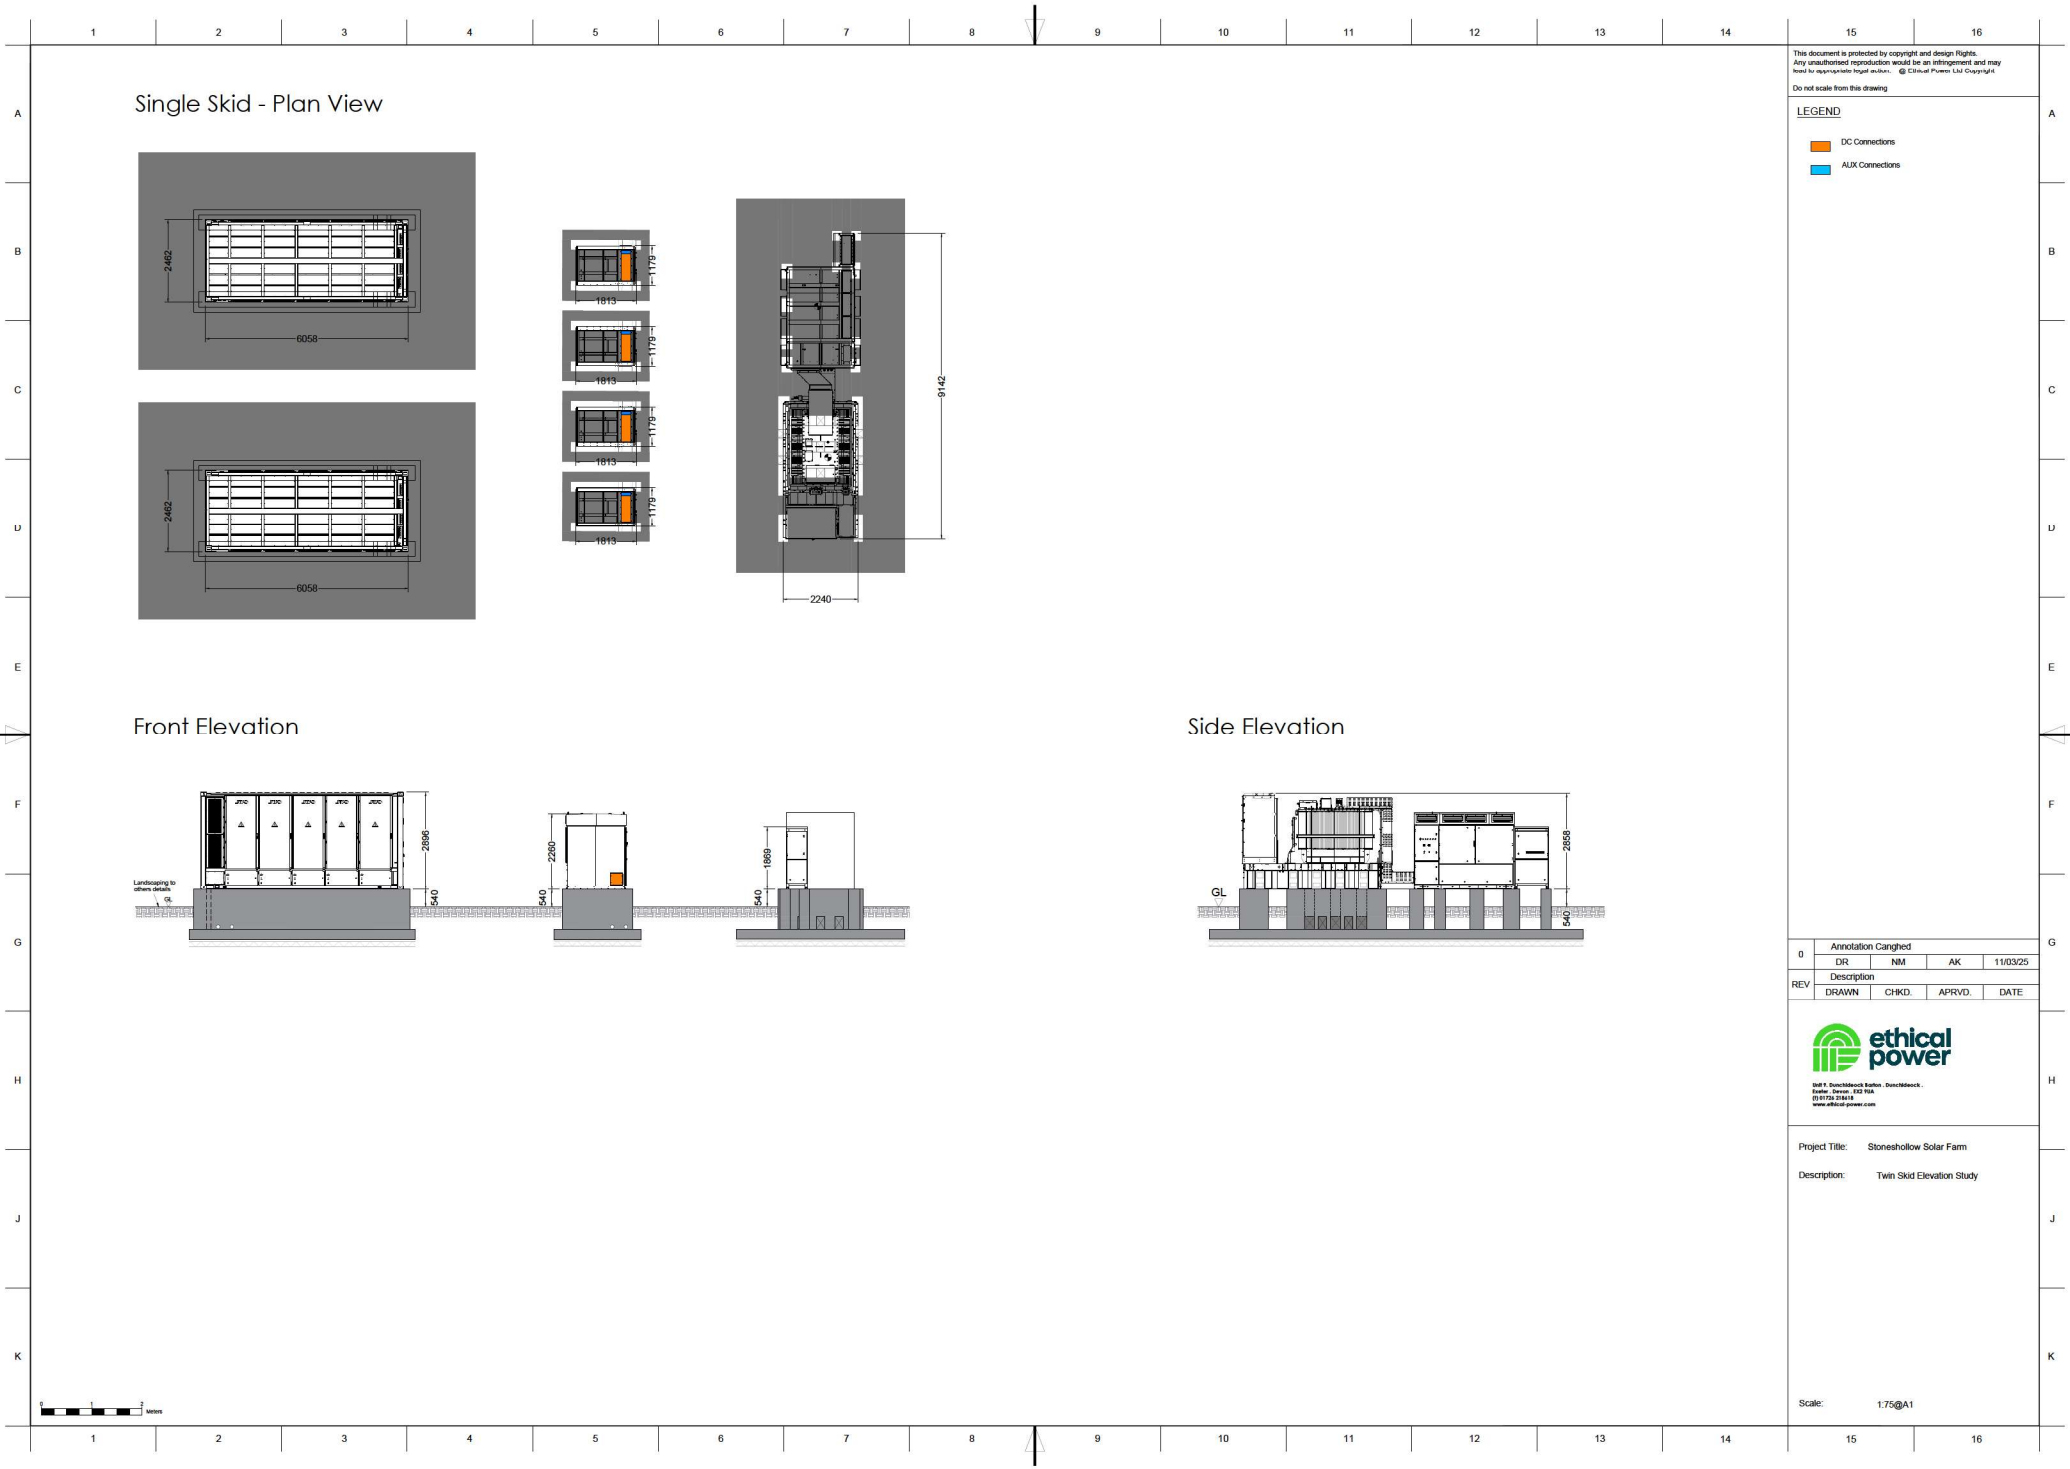

This document is protected by copyright and design rights. Any unauthorised reproduction would be an infringement and may lead to appropriate legal action. © Ethical Power Ltd Copyright

Do not scale from this drawing


- LEGEND**
- DC Connections
 - AUX Connections

0	Annotation Canghai			
	DR	NM	AK	11/03/25
REV	Description			
	DRAWN	CHKD	APRVD	DATE




Project Title: Stoneshollow Solar Farm
Description: Twin Skid Elevation Study

Twin Skid - Plan View

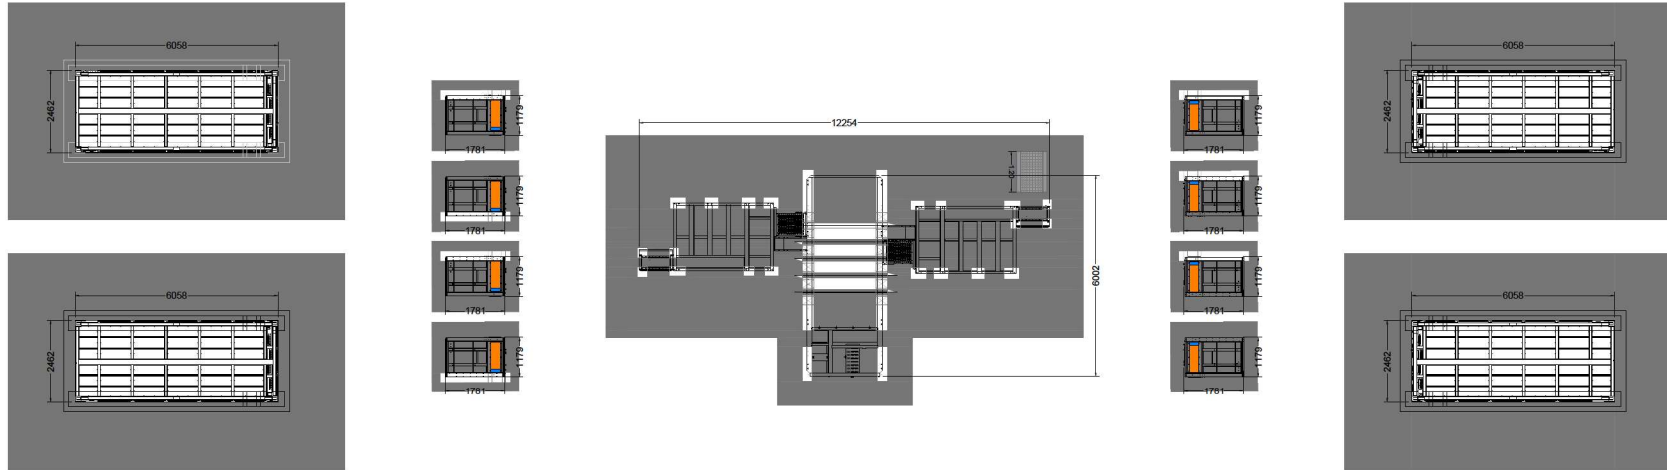

Elevation

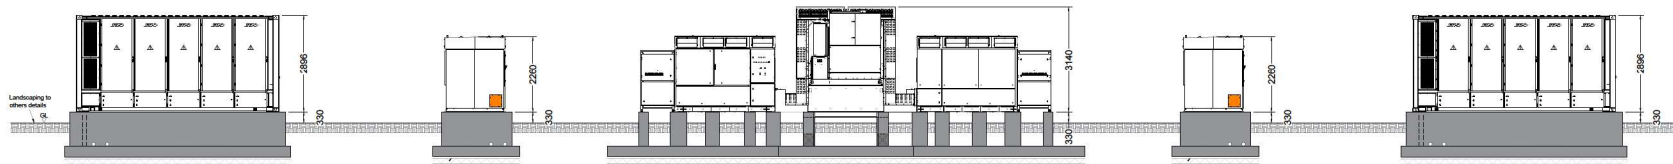

This document is protected by copyright and design rights.
Any unauthorized reproduction would be an infringement and may
lead to appropriate legal action. © Ethical Power Ltd Copyright

Do not scale from this drawing

LEGEND

- DC Connections
- AUX Connections

Annotation Canghai				
0	DR	NM	AK	11/03/25
Description				
REV	DRAWN	CHKD	APRVD	DATE



Unit 1, Birchwood Park, Birchwood,
Bristol, Devon, GL1 1AA
(01752) 28414
www.ethical-power.com

Project Title: Stoneshollow Solar Farm
Description: Twin Skid Elevation Study

Scale: 1:75@A1