



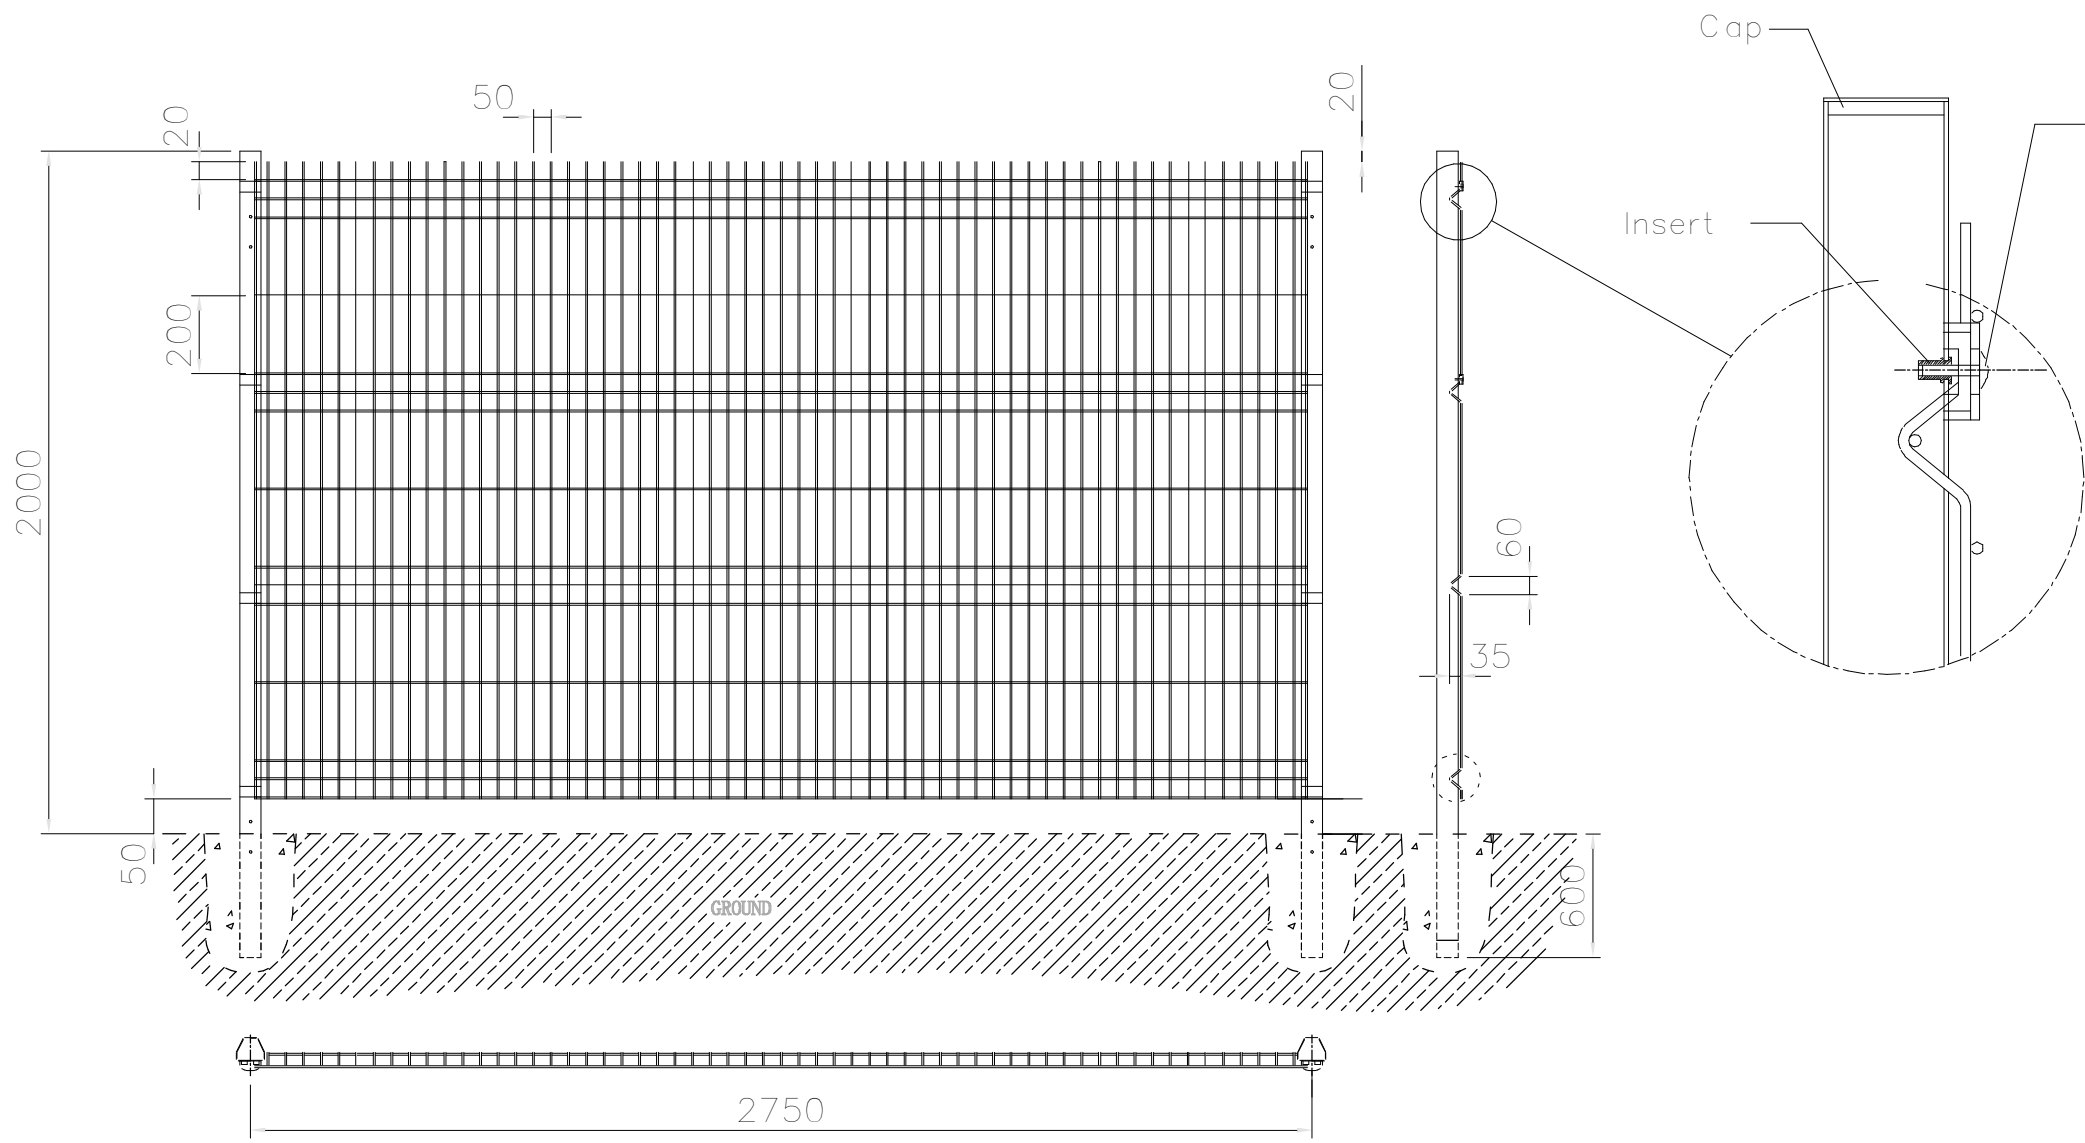


2M HIGH BLACK V MESH FENCING

- 2000mm high Fence
- mesh panels are manufactured using a 5mm diameter wire with a 200mm x 50mm aperture
- maximum 50mm upstand to u/s of fence and ground level
- Fence to be welded steel wire mesh panels
- colour Black
- Exact design to be to manufacturers specification and Client satisfaction

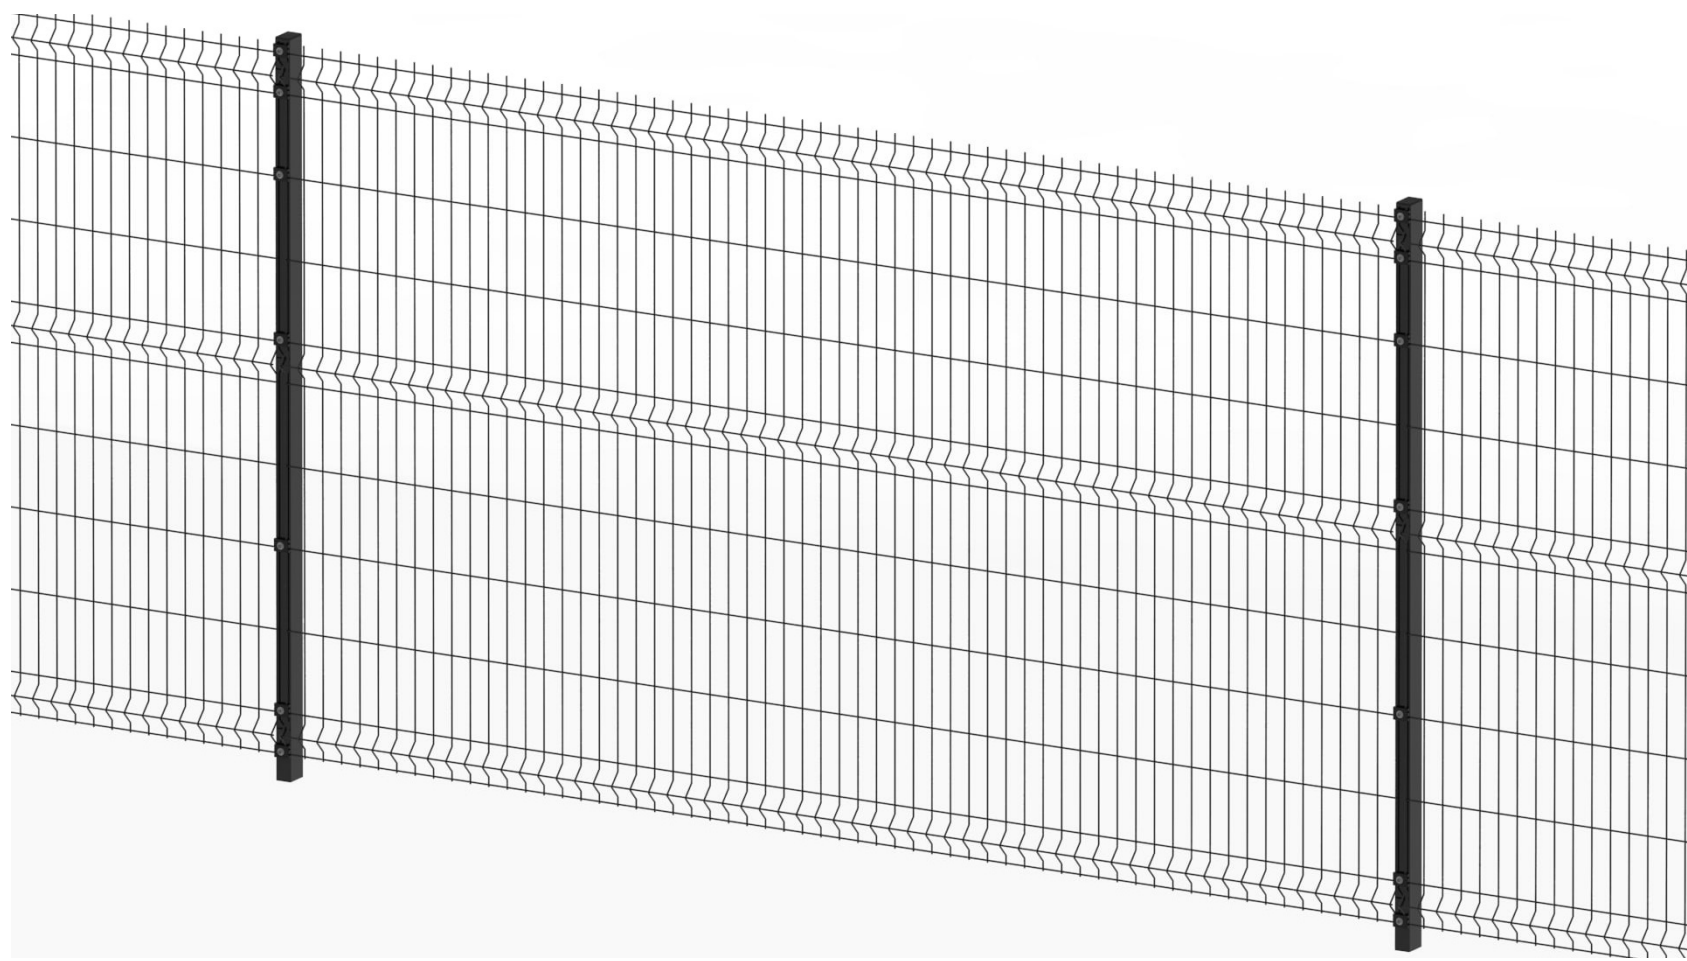

Typical Image 1 - Not to scale

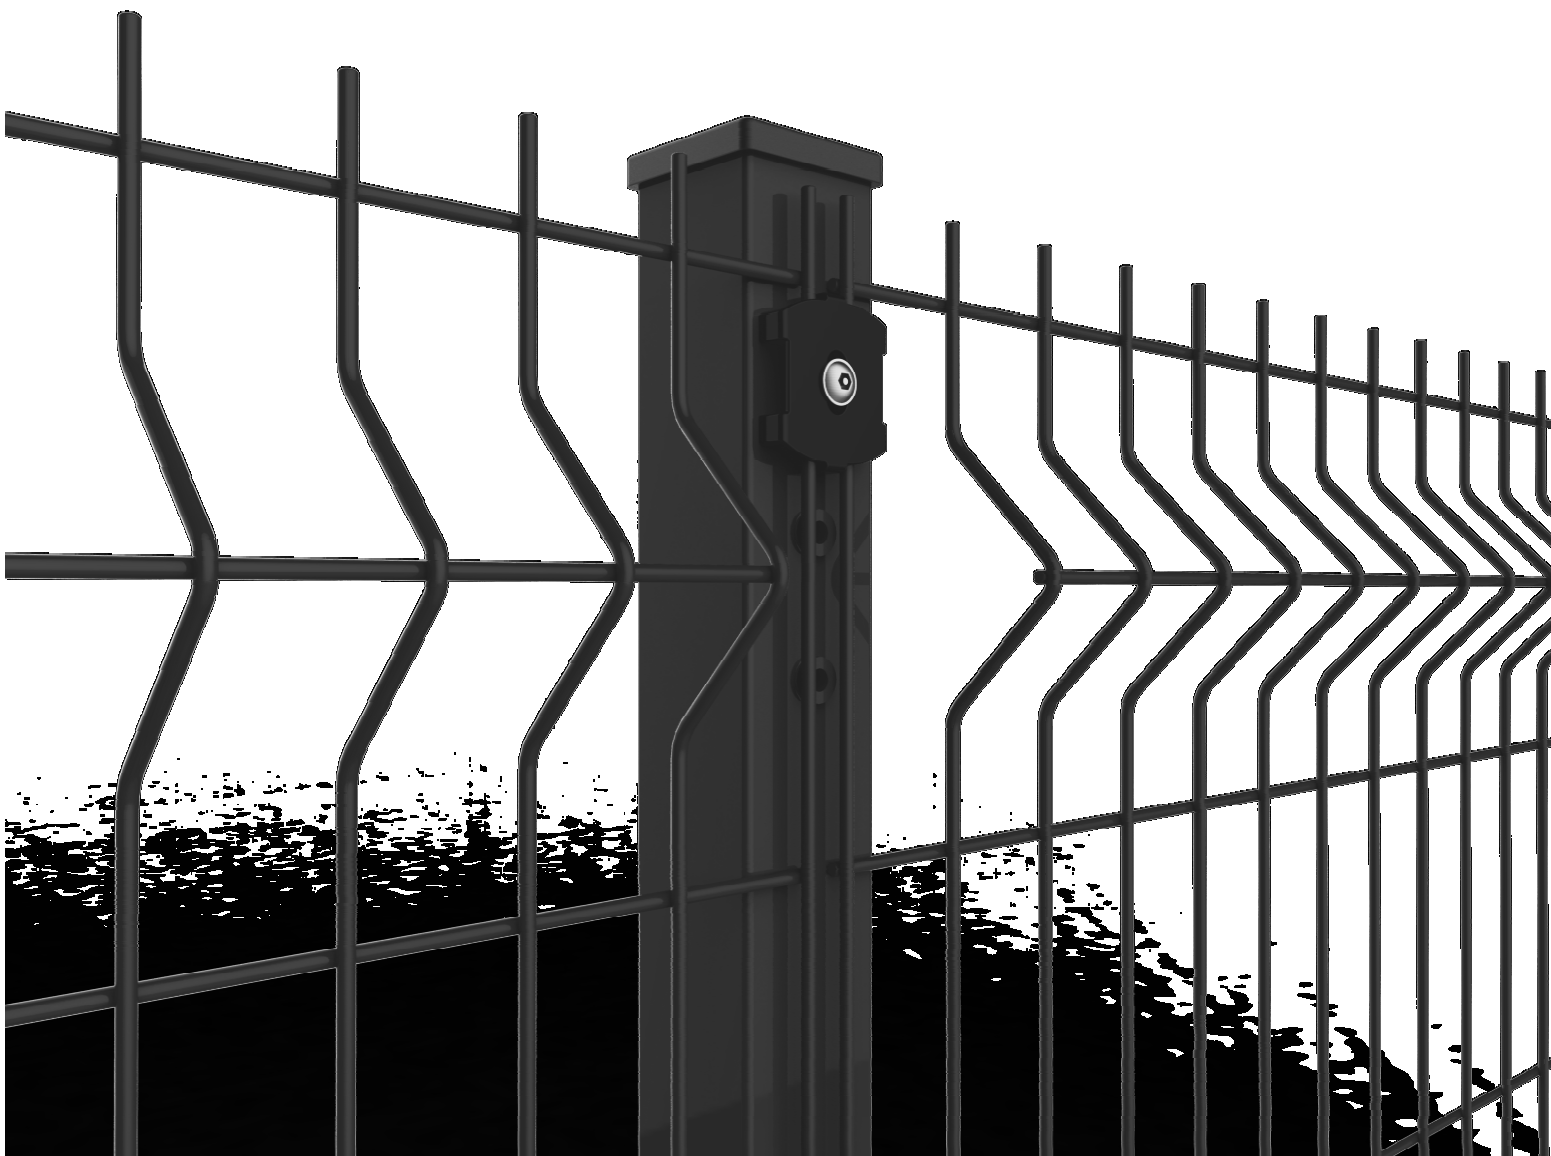

Typical Image 2 - Not to scale

WHEATFIELD WAY

MAIZEFIELD

MAIZEFIELD

EI
Sub Sta

Fence indicated as thus

- Denotes 2M high black vmesh fence with sliding gate
- Site Boundary

Client		MP Engineering		hayward ARCHITECTS LTD 19 Station Road Hinckley Leicestershire LE10 1AW Tel: 01455 635 665 Fax: 01455 618 971 www.hayward-architects.co.uk	
Project Title		Proposed Unit MP Engineering Maizefield, Hinckley			
Drawing Title		Fence Detail			
Scale	1:200 - 1:25	Date	04/2023	Sheet	
Author	WNF	Checked by		Job No.	21/141
				Drawing No.	09
Status				Planning Stage	