




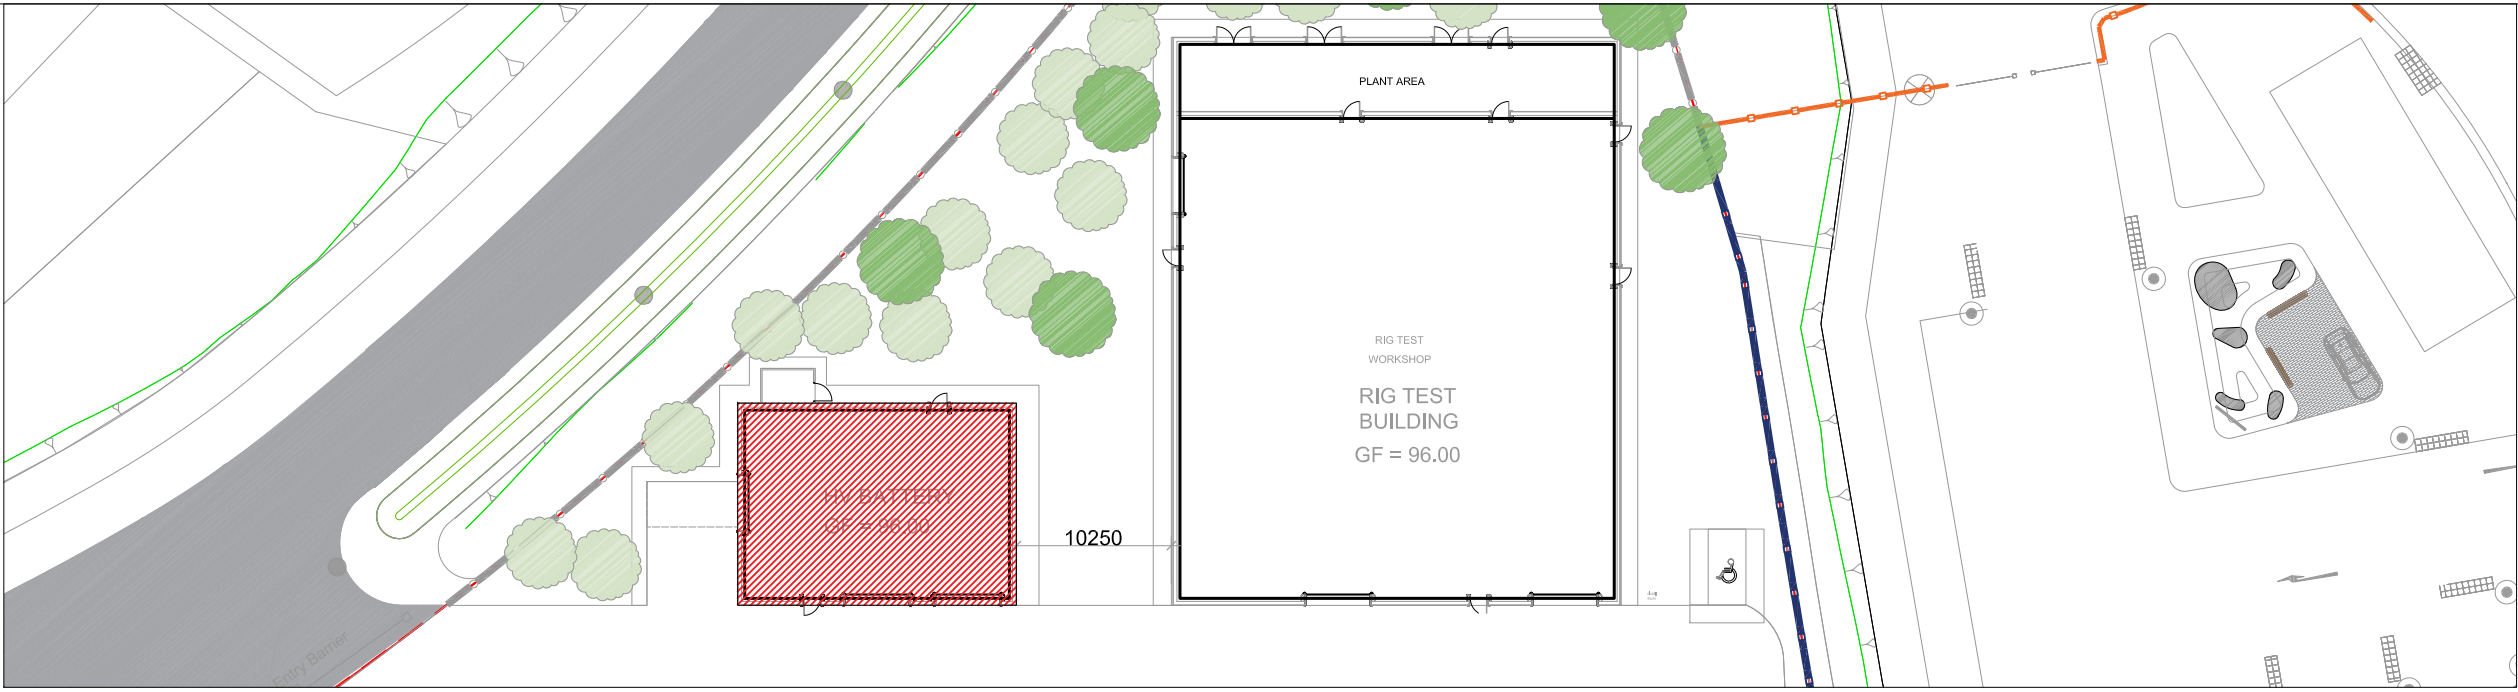


Key Plan

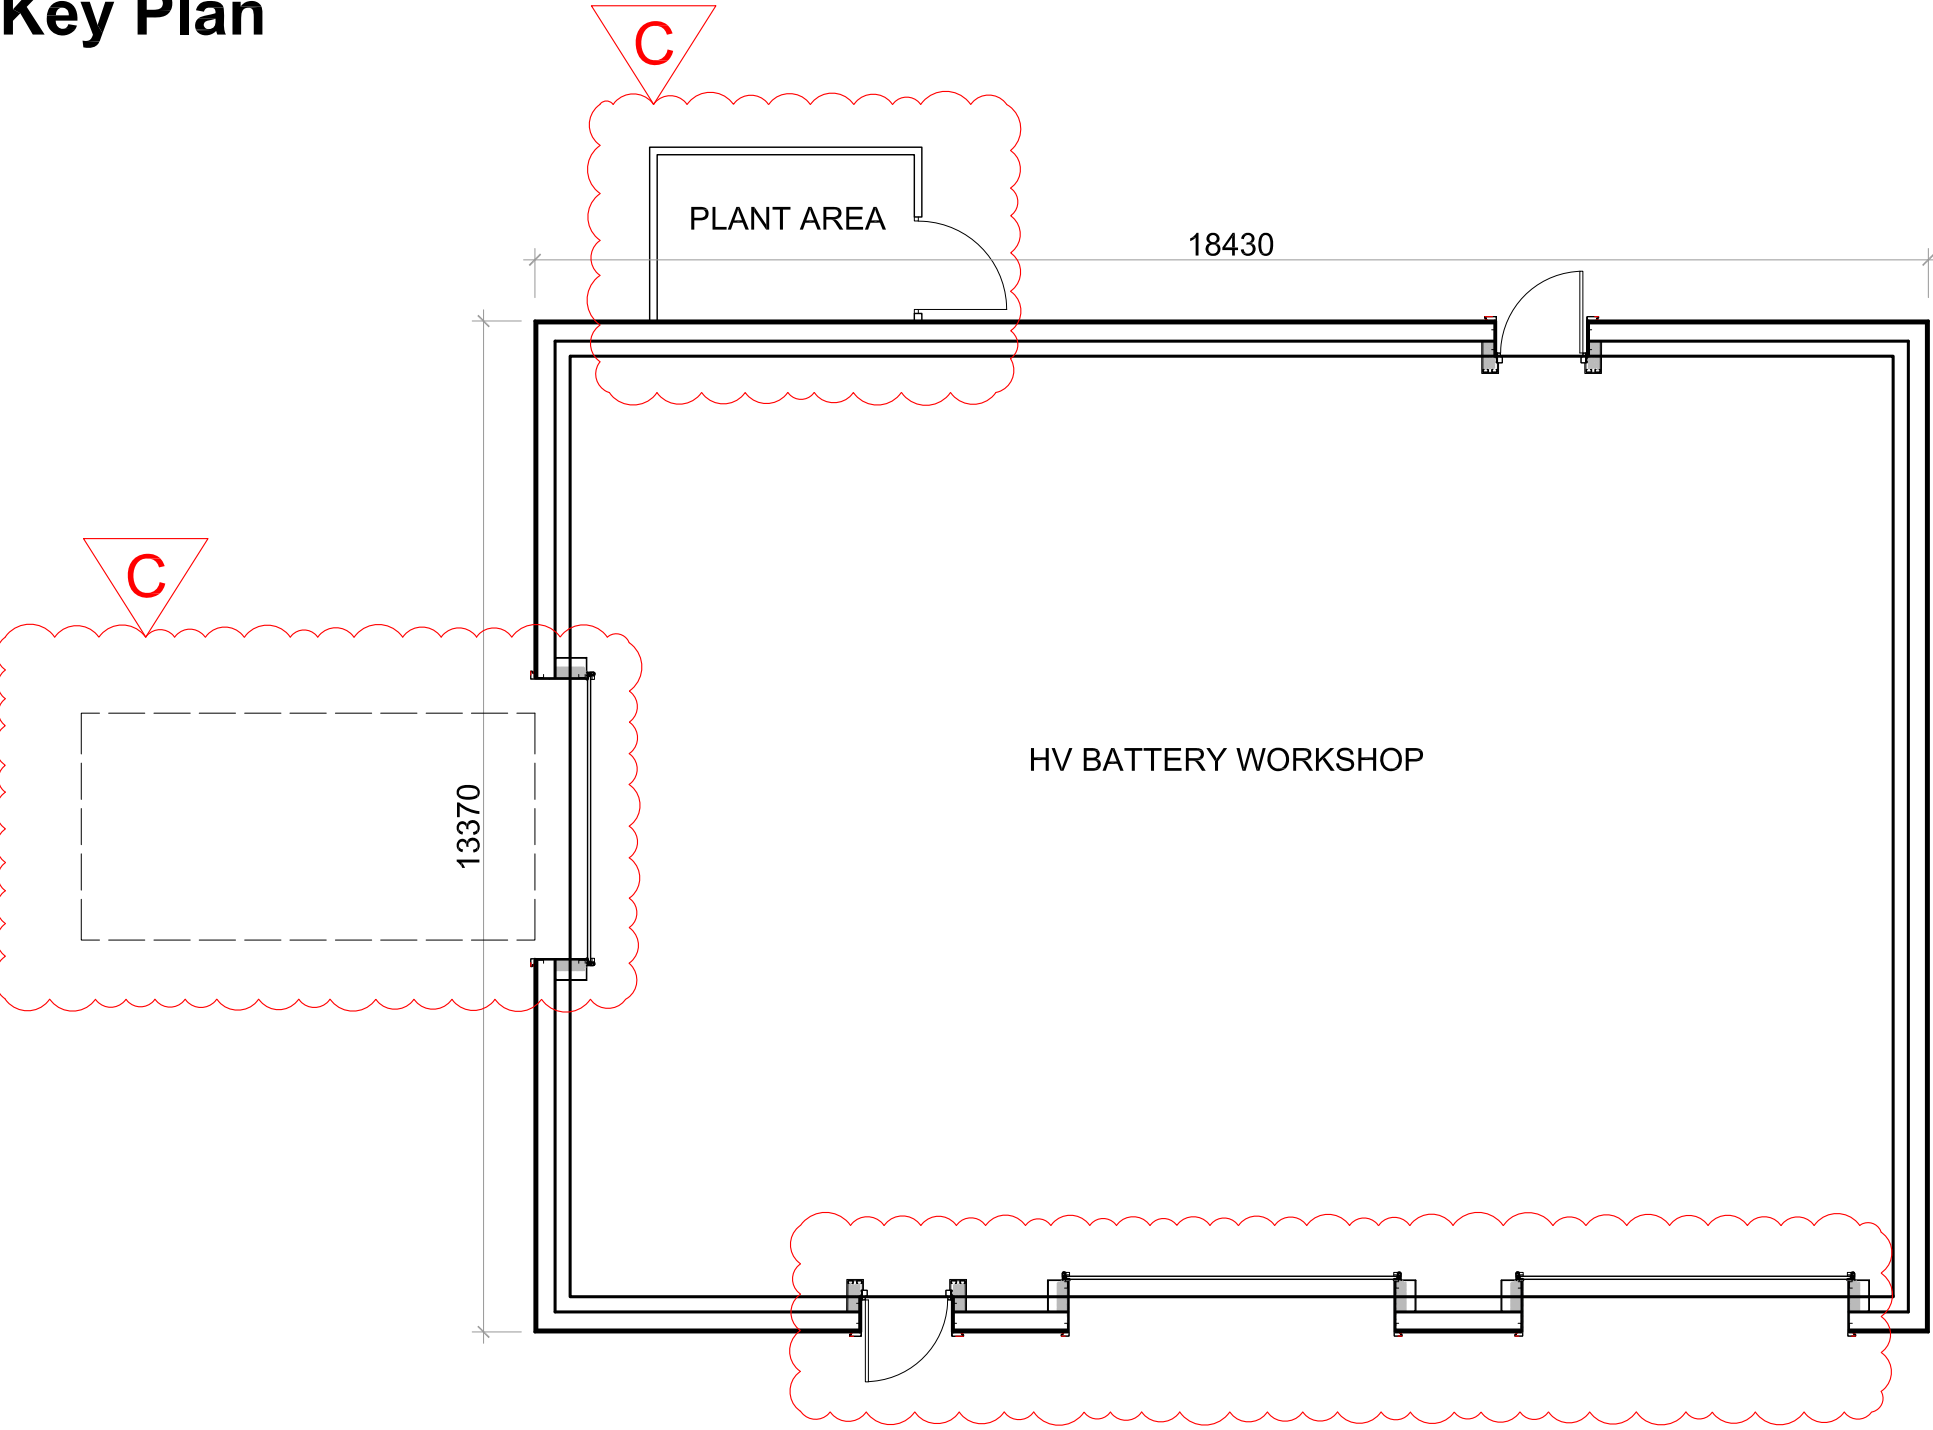


Ground Floor Plan, 1:100

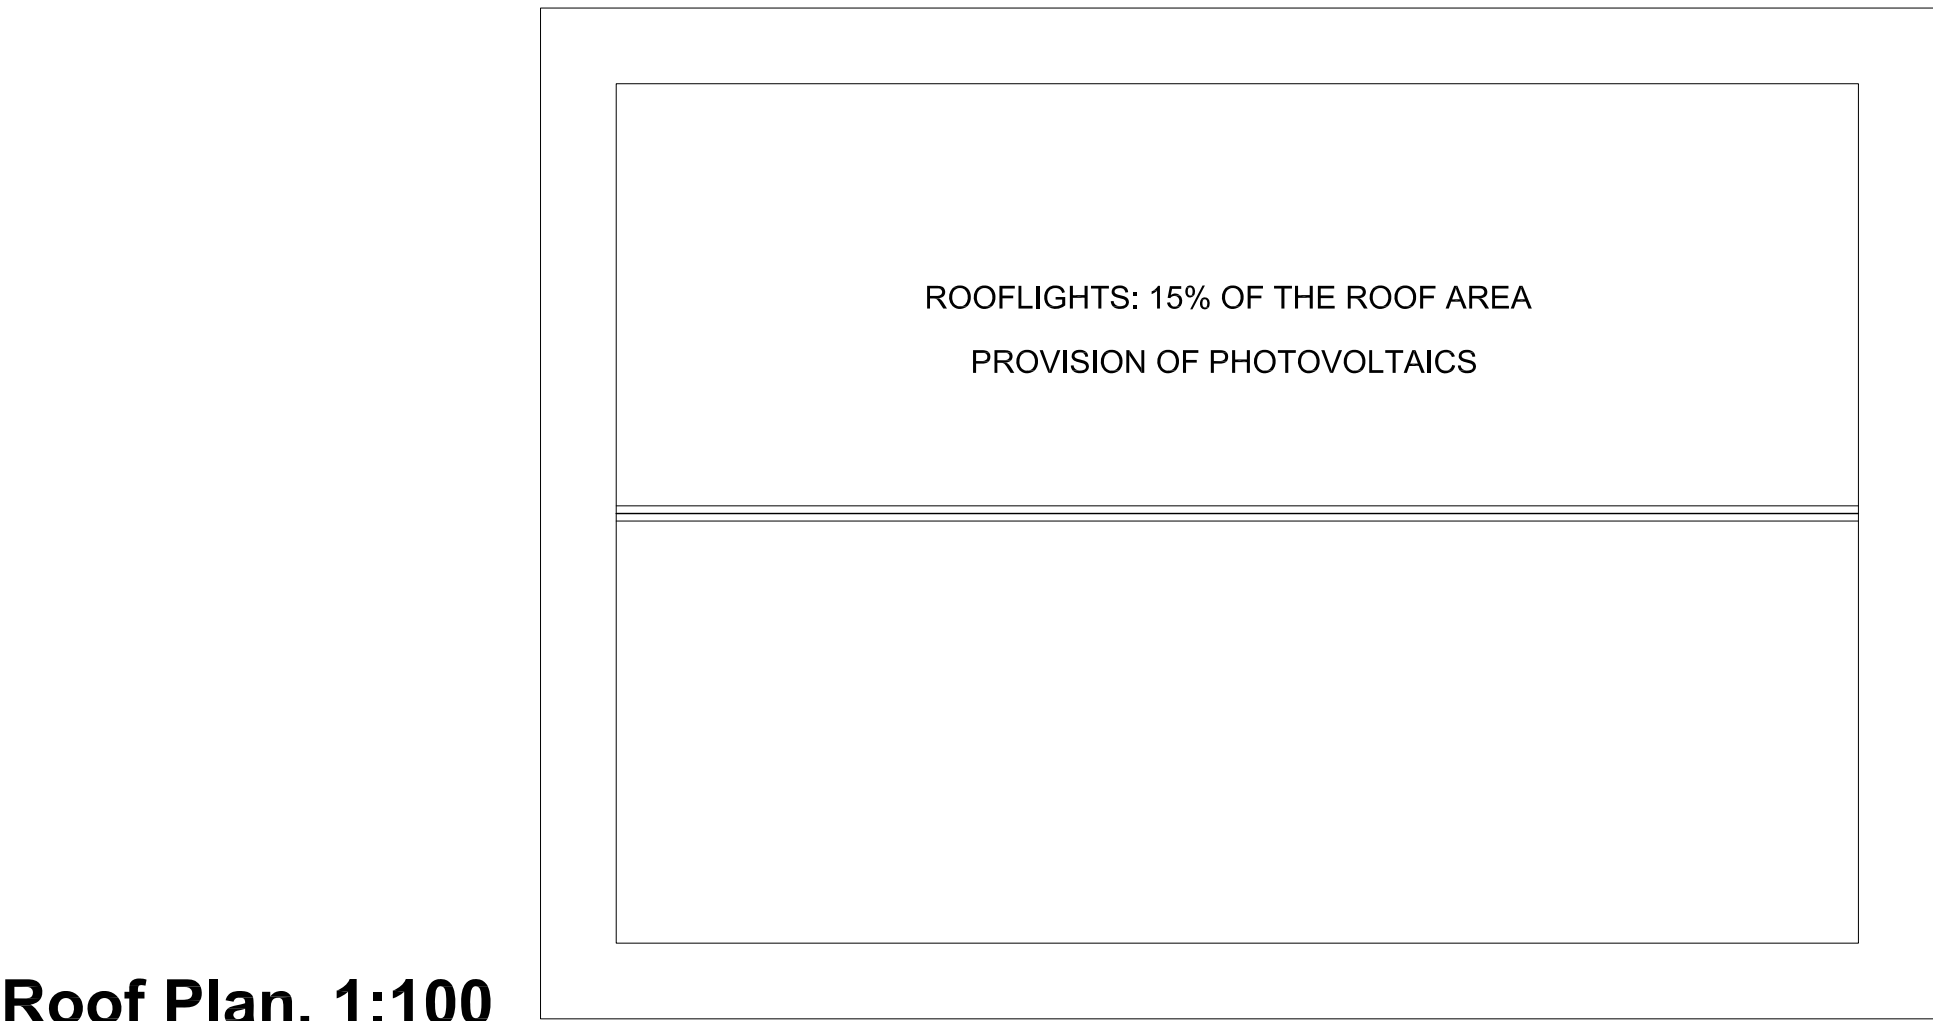


Roof Plan, 1:100

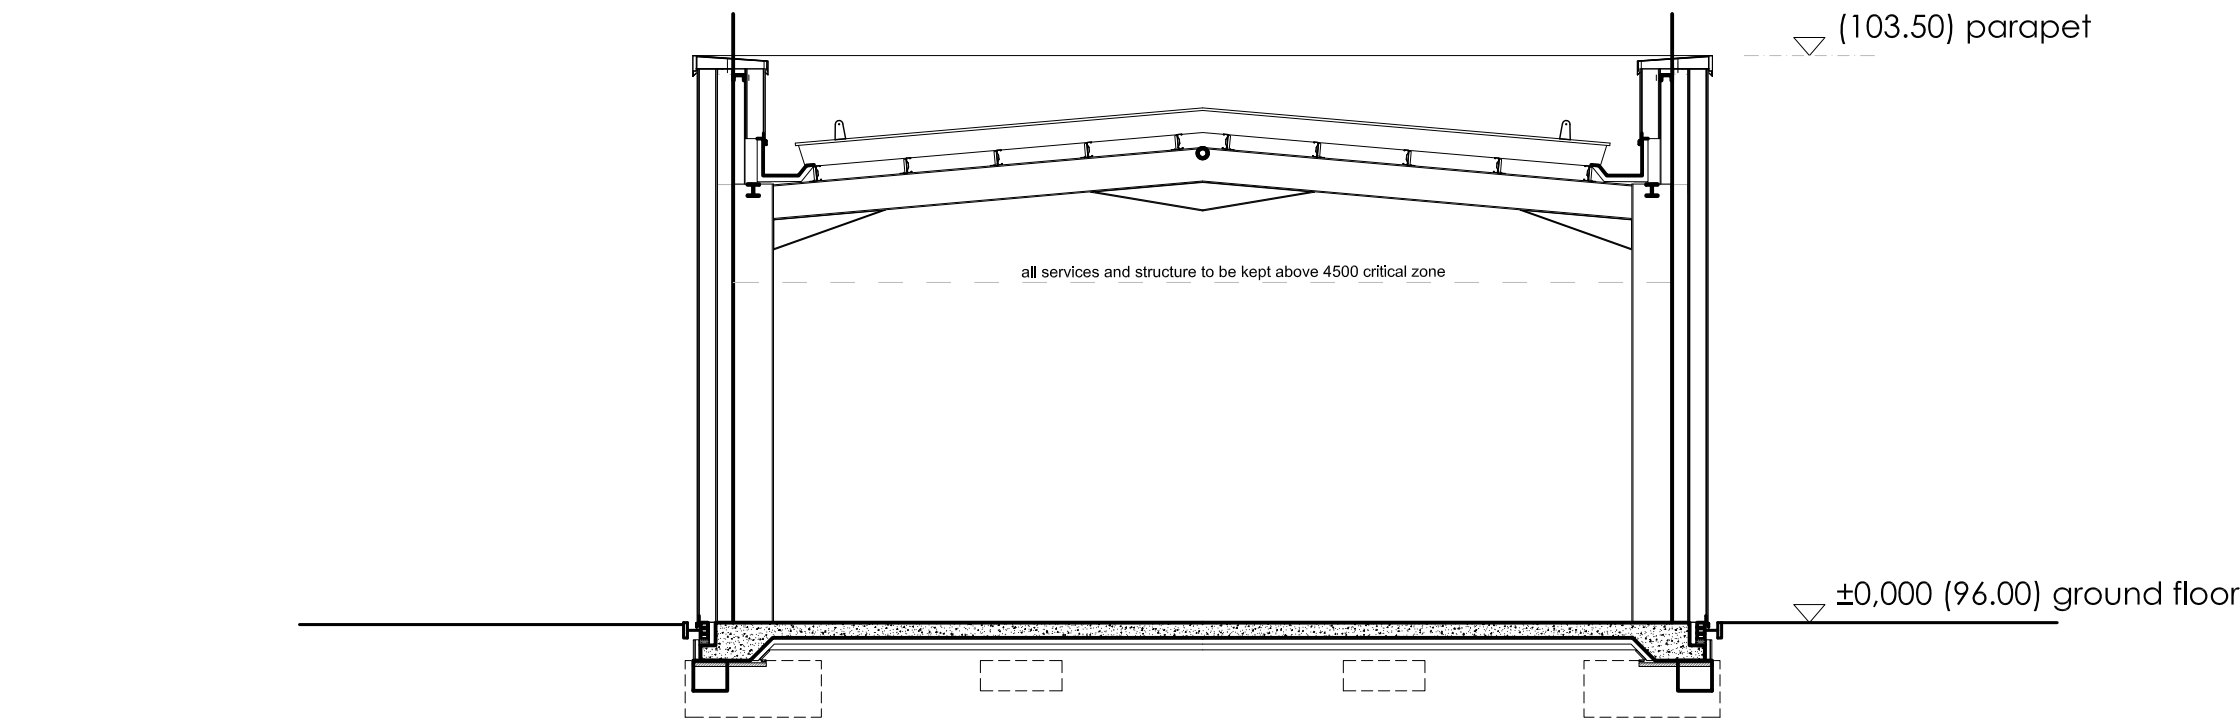


Section A-A, 1:100

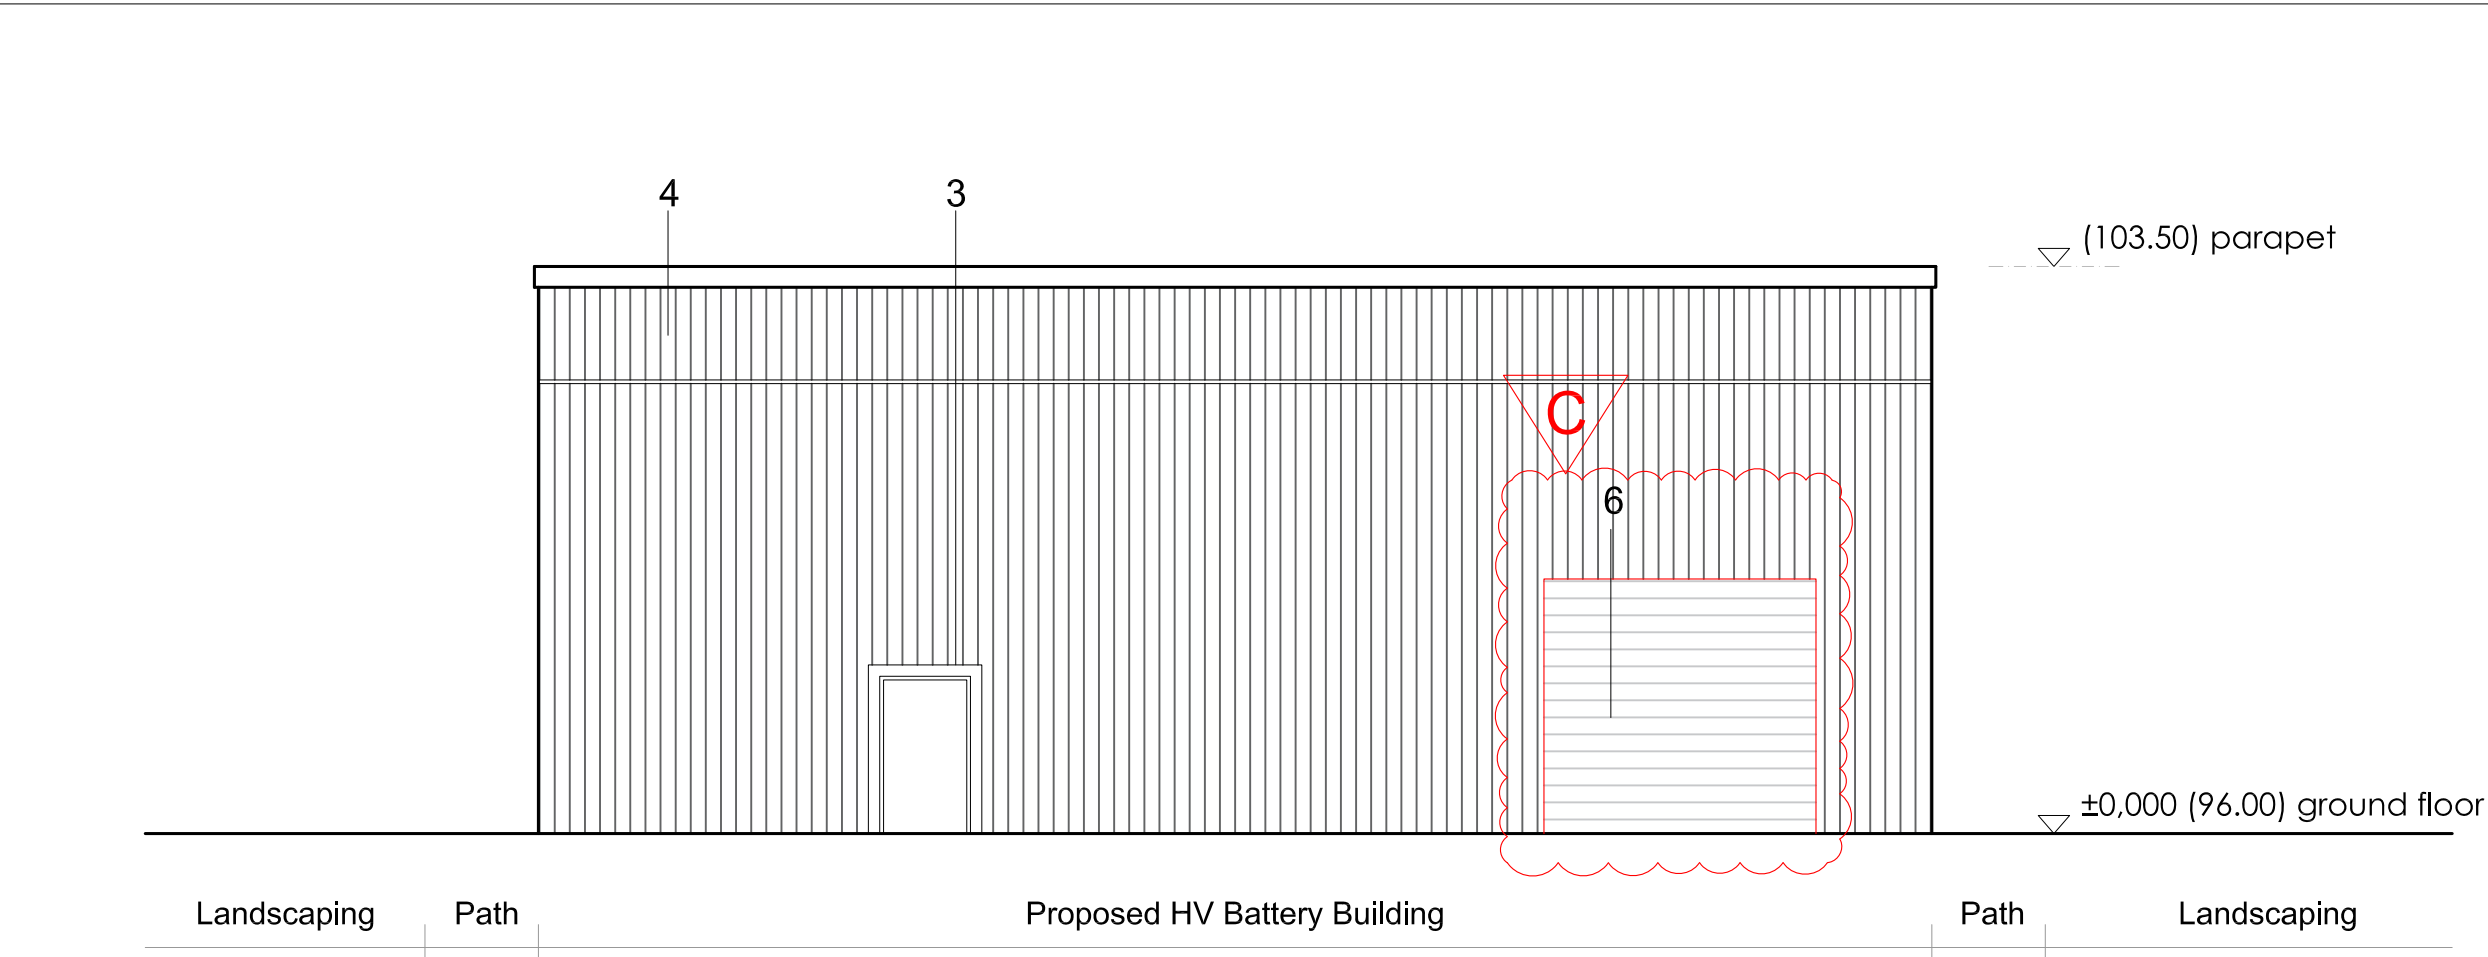


North Elevation, 1:100

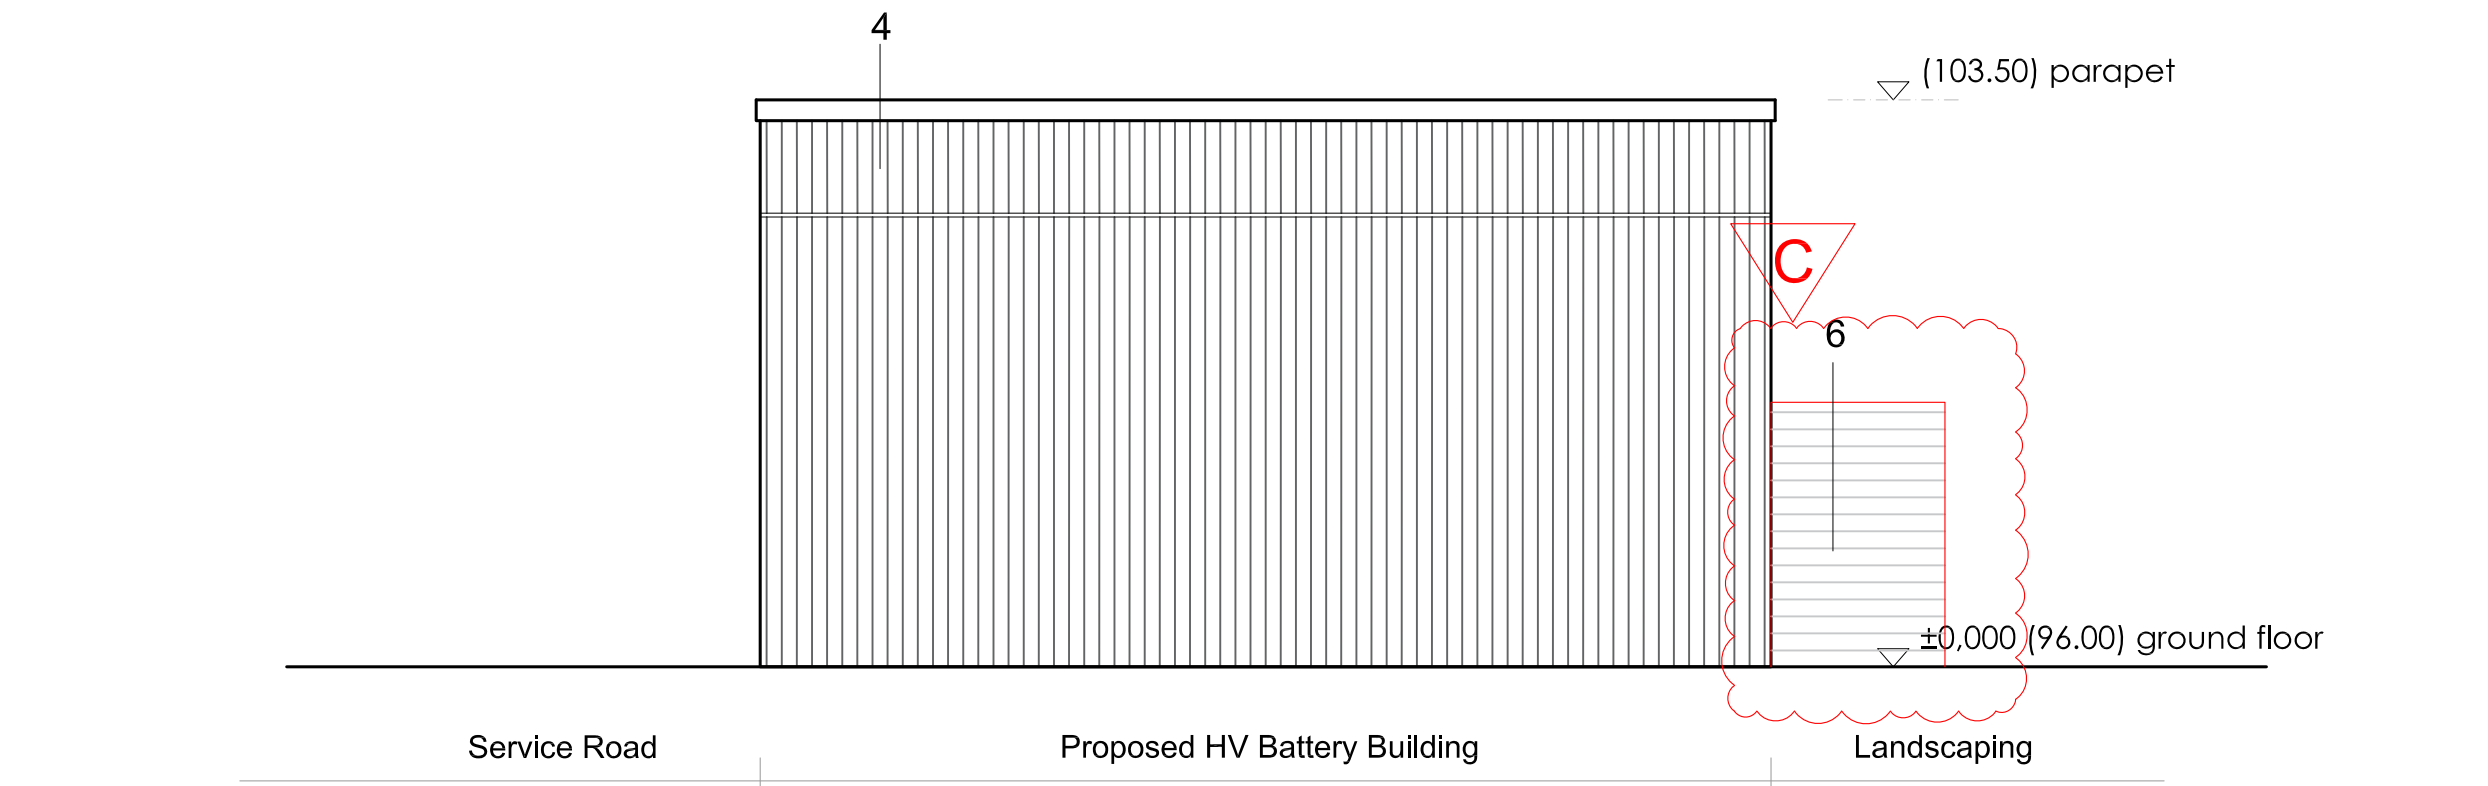

East Elevation, 1:100

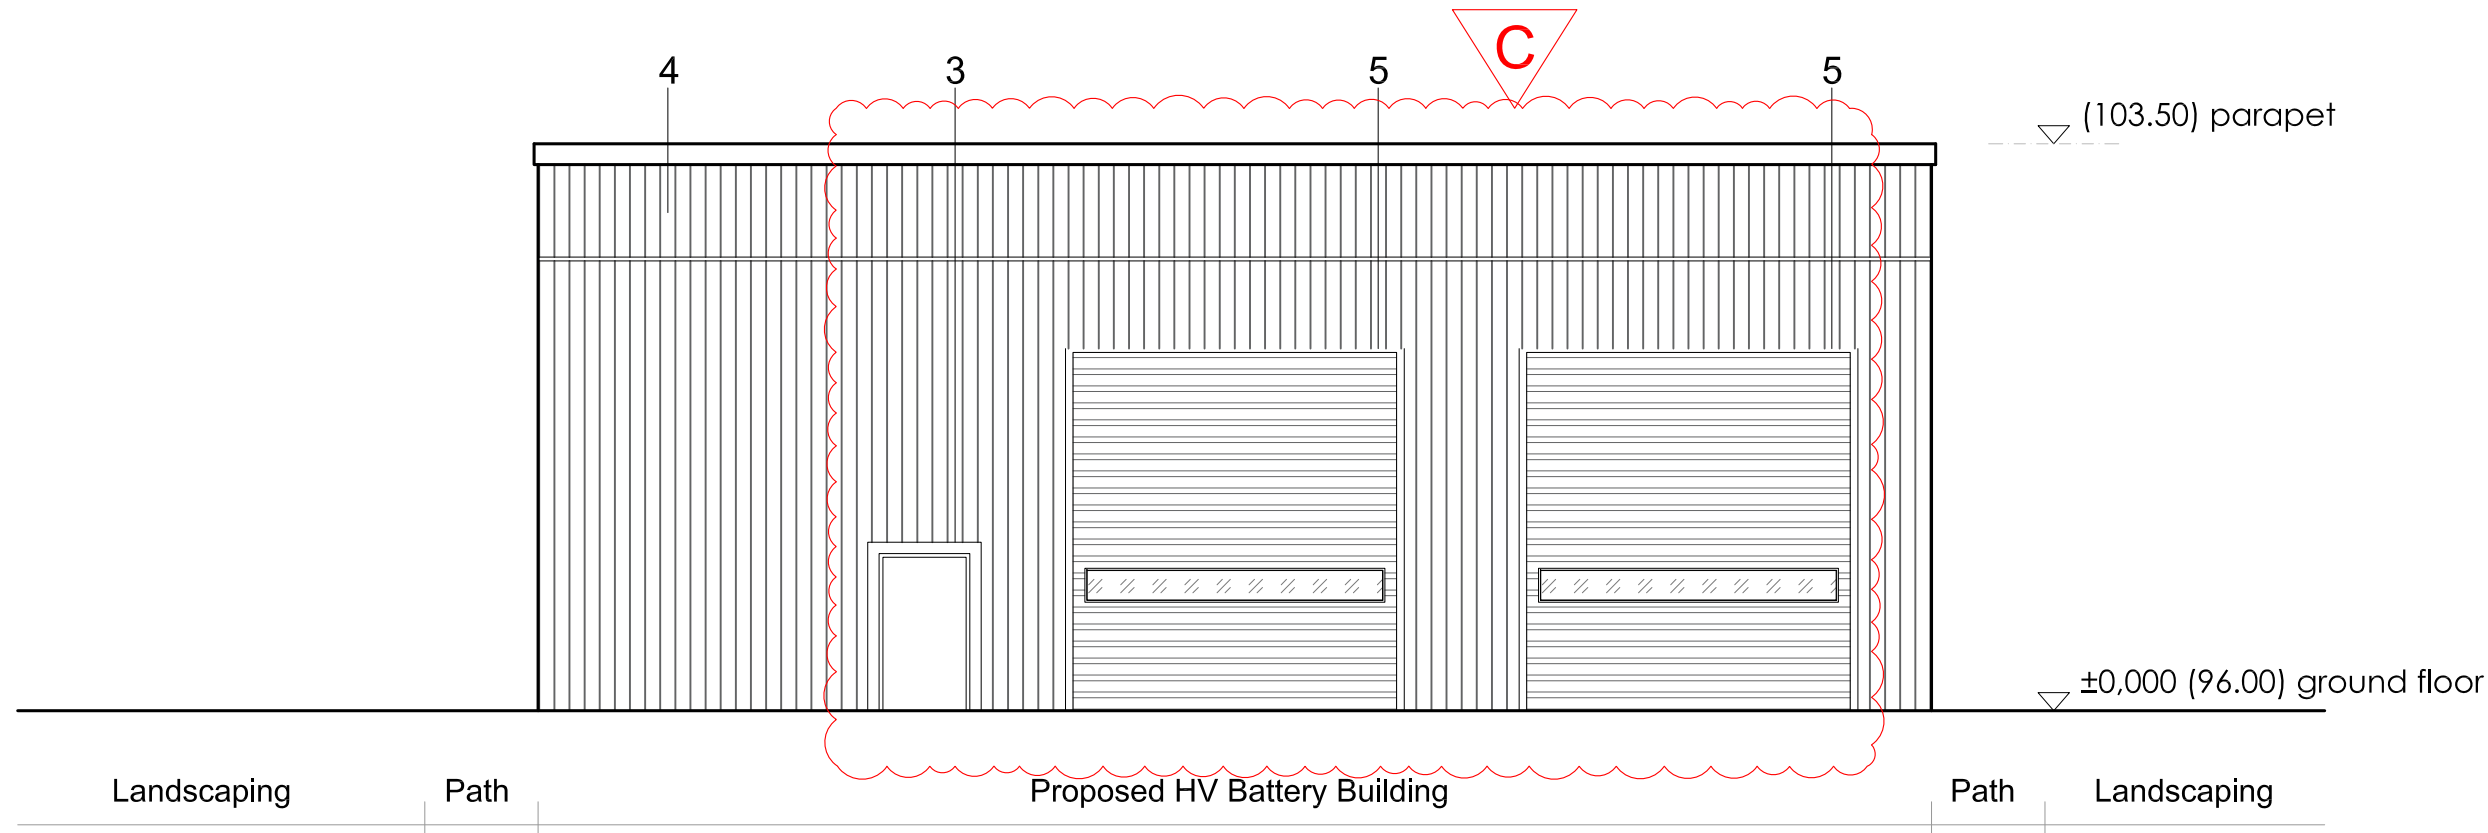

South Elevation, 1:100

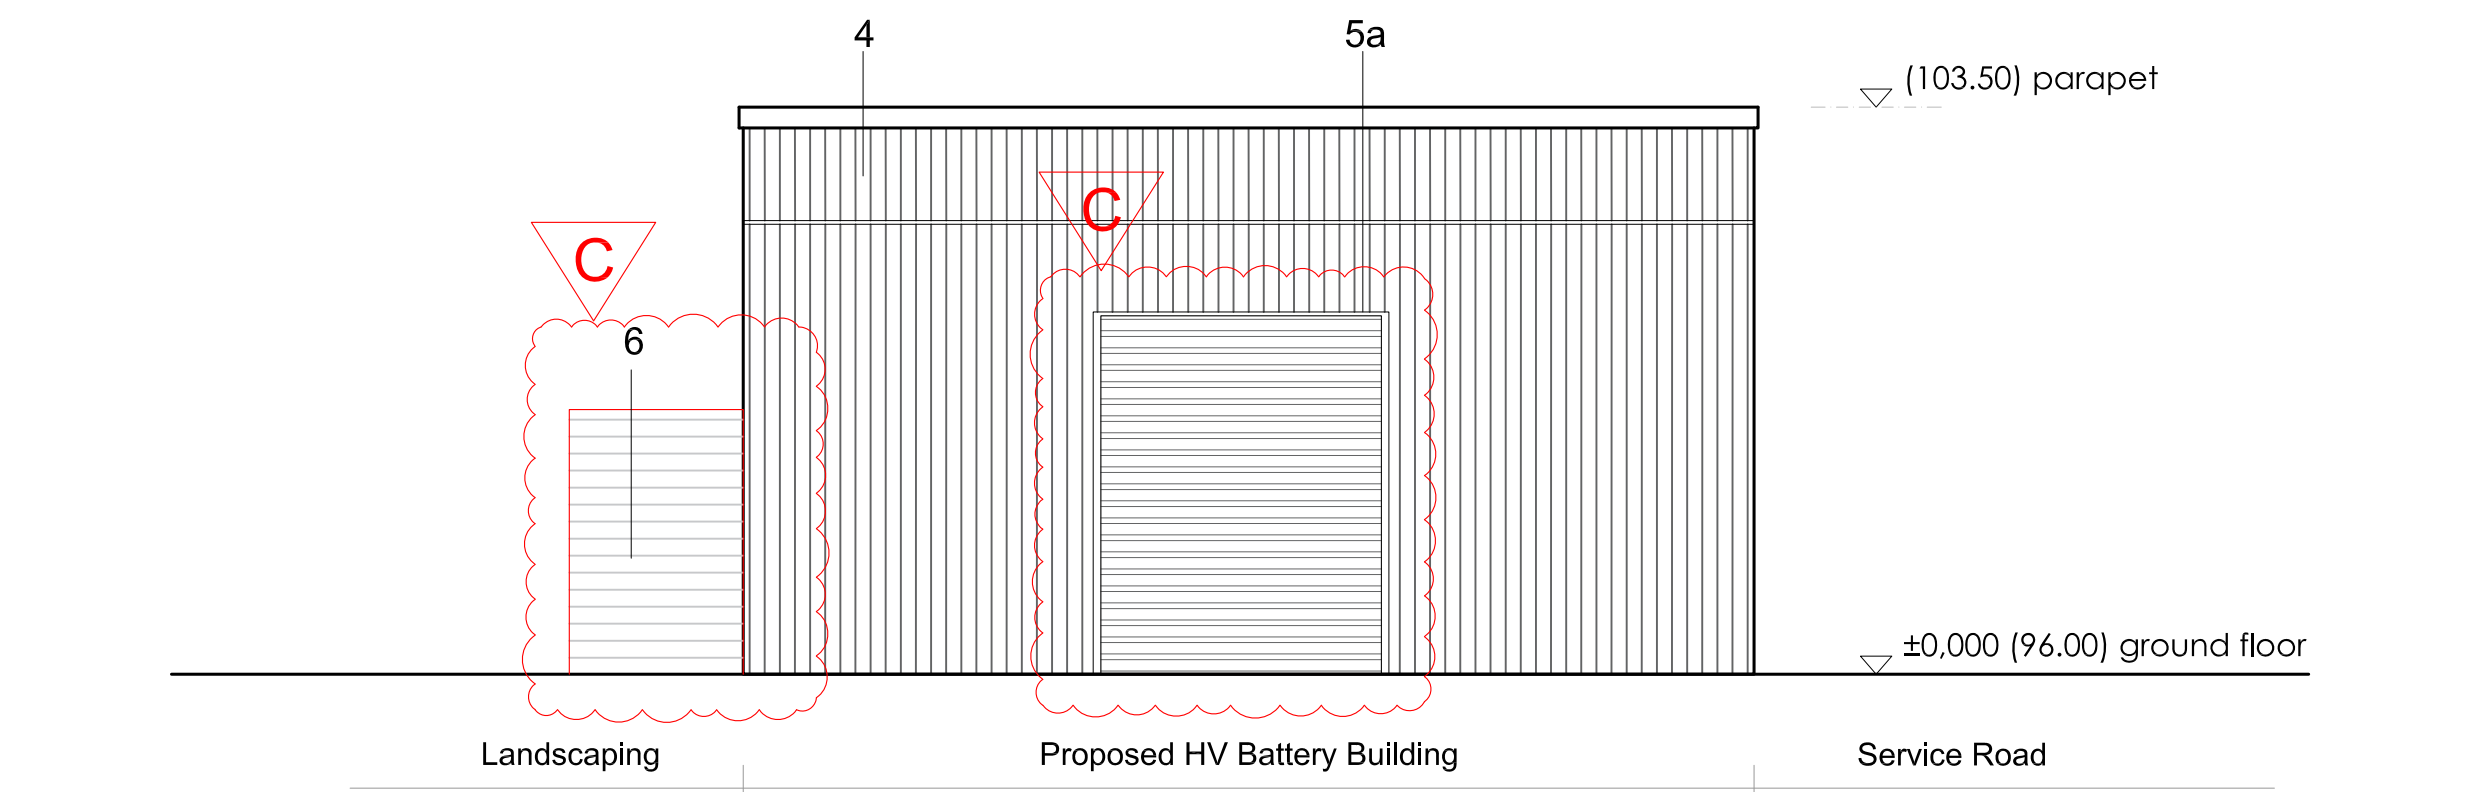

West Elevation, 1:100

- KEY
- 3. Steel doors, colour to match adjacent cladding
 - 4. Insulated Metal cladding, 200mm module vertically, colour Mid Grey
 - 5. Sectional overhead doors, colour to match adjacent cladding
 - 5a. FR Sectional Overhead Shutter Door
 - 6. Louvred Plant Enclosure

Rev.	Description	Drawn	Date
A	Reserve matters planning submission	NG	28.07.22
B	Revised Rig Test Building Footprint	SP	24.08.22
C	Developer amendments	SP	13.04.23

Geddes Architects 

Studio 3.31 Canterbury Court Kennington Park
1-3 Brixton Road London SW9 6DE
www.geddesarchitects.com T +44 (0) 203 150 4605

Client **ERI MTP LTD**

Project **PLOT 6**

Title **HV BATTERY**

DATE	26.08.2022	CHECK STAGE	Planning
DRAWN	SP	CHECK DATE	.
SCALE	1:100 @ A1	CHECKED BY	CG

21.010 (P)HV 100 C