
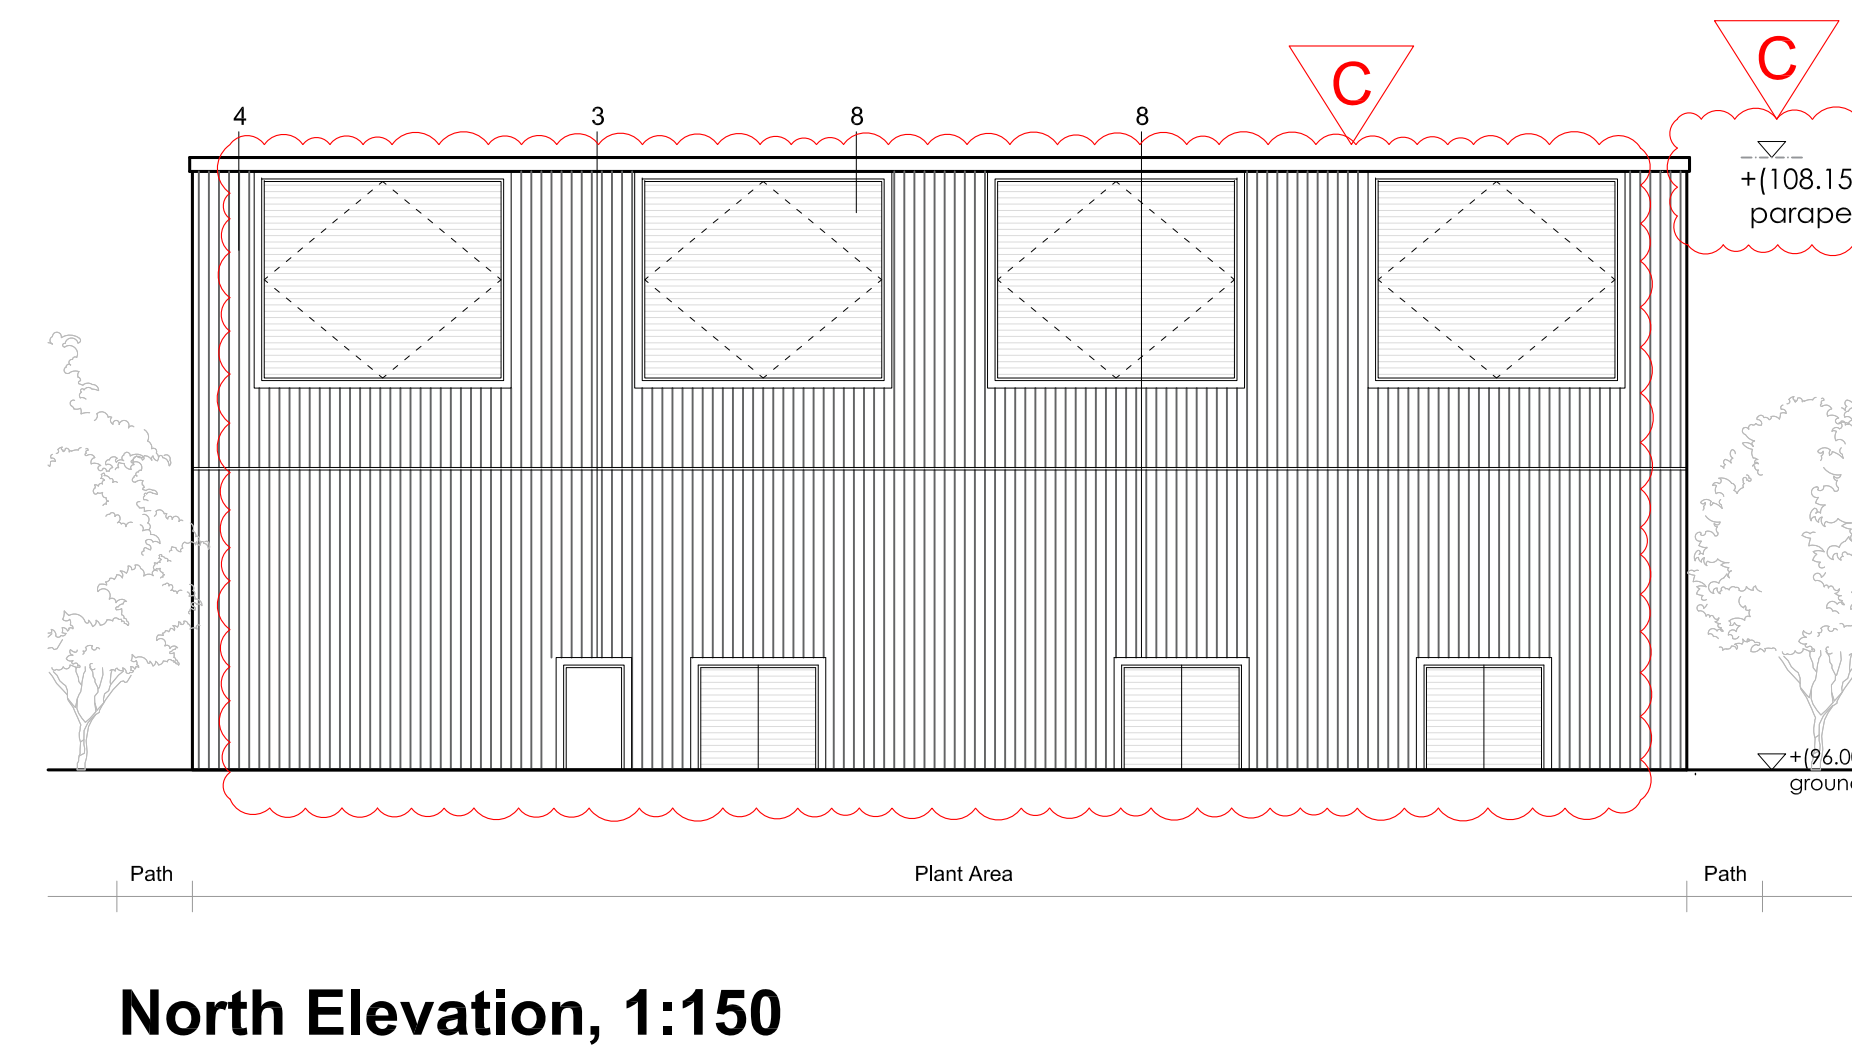
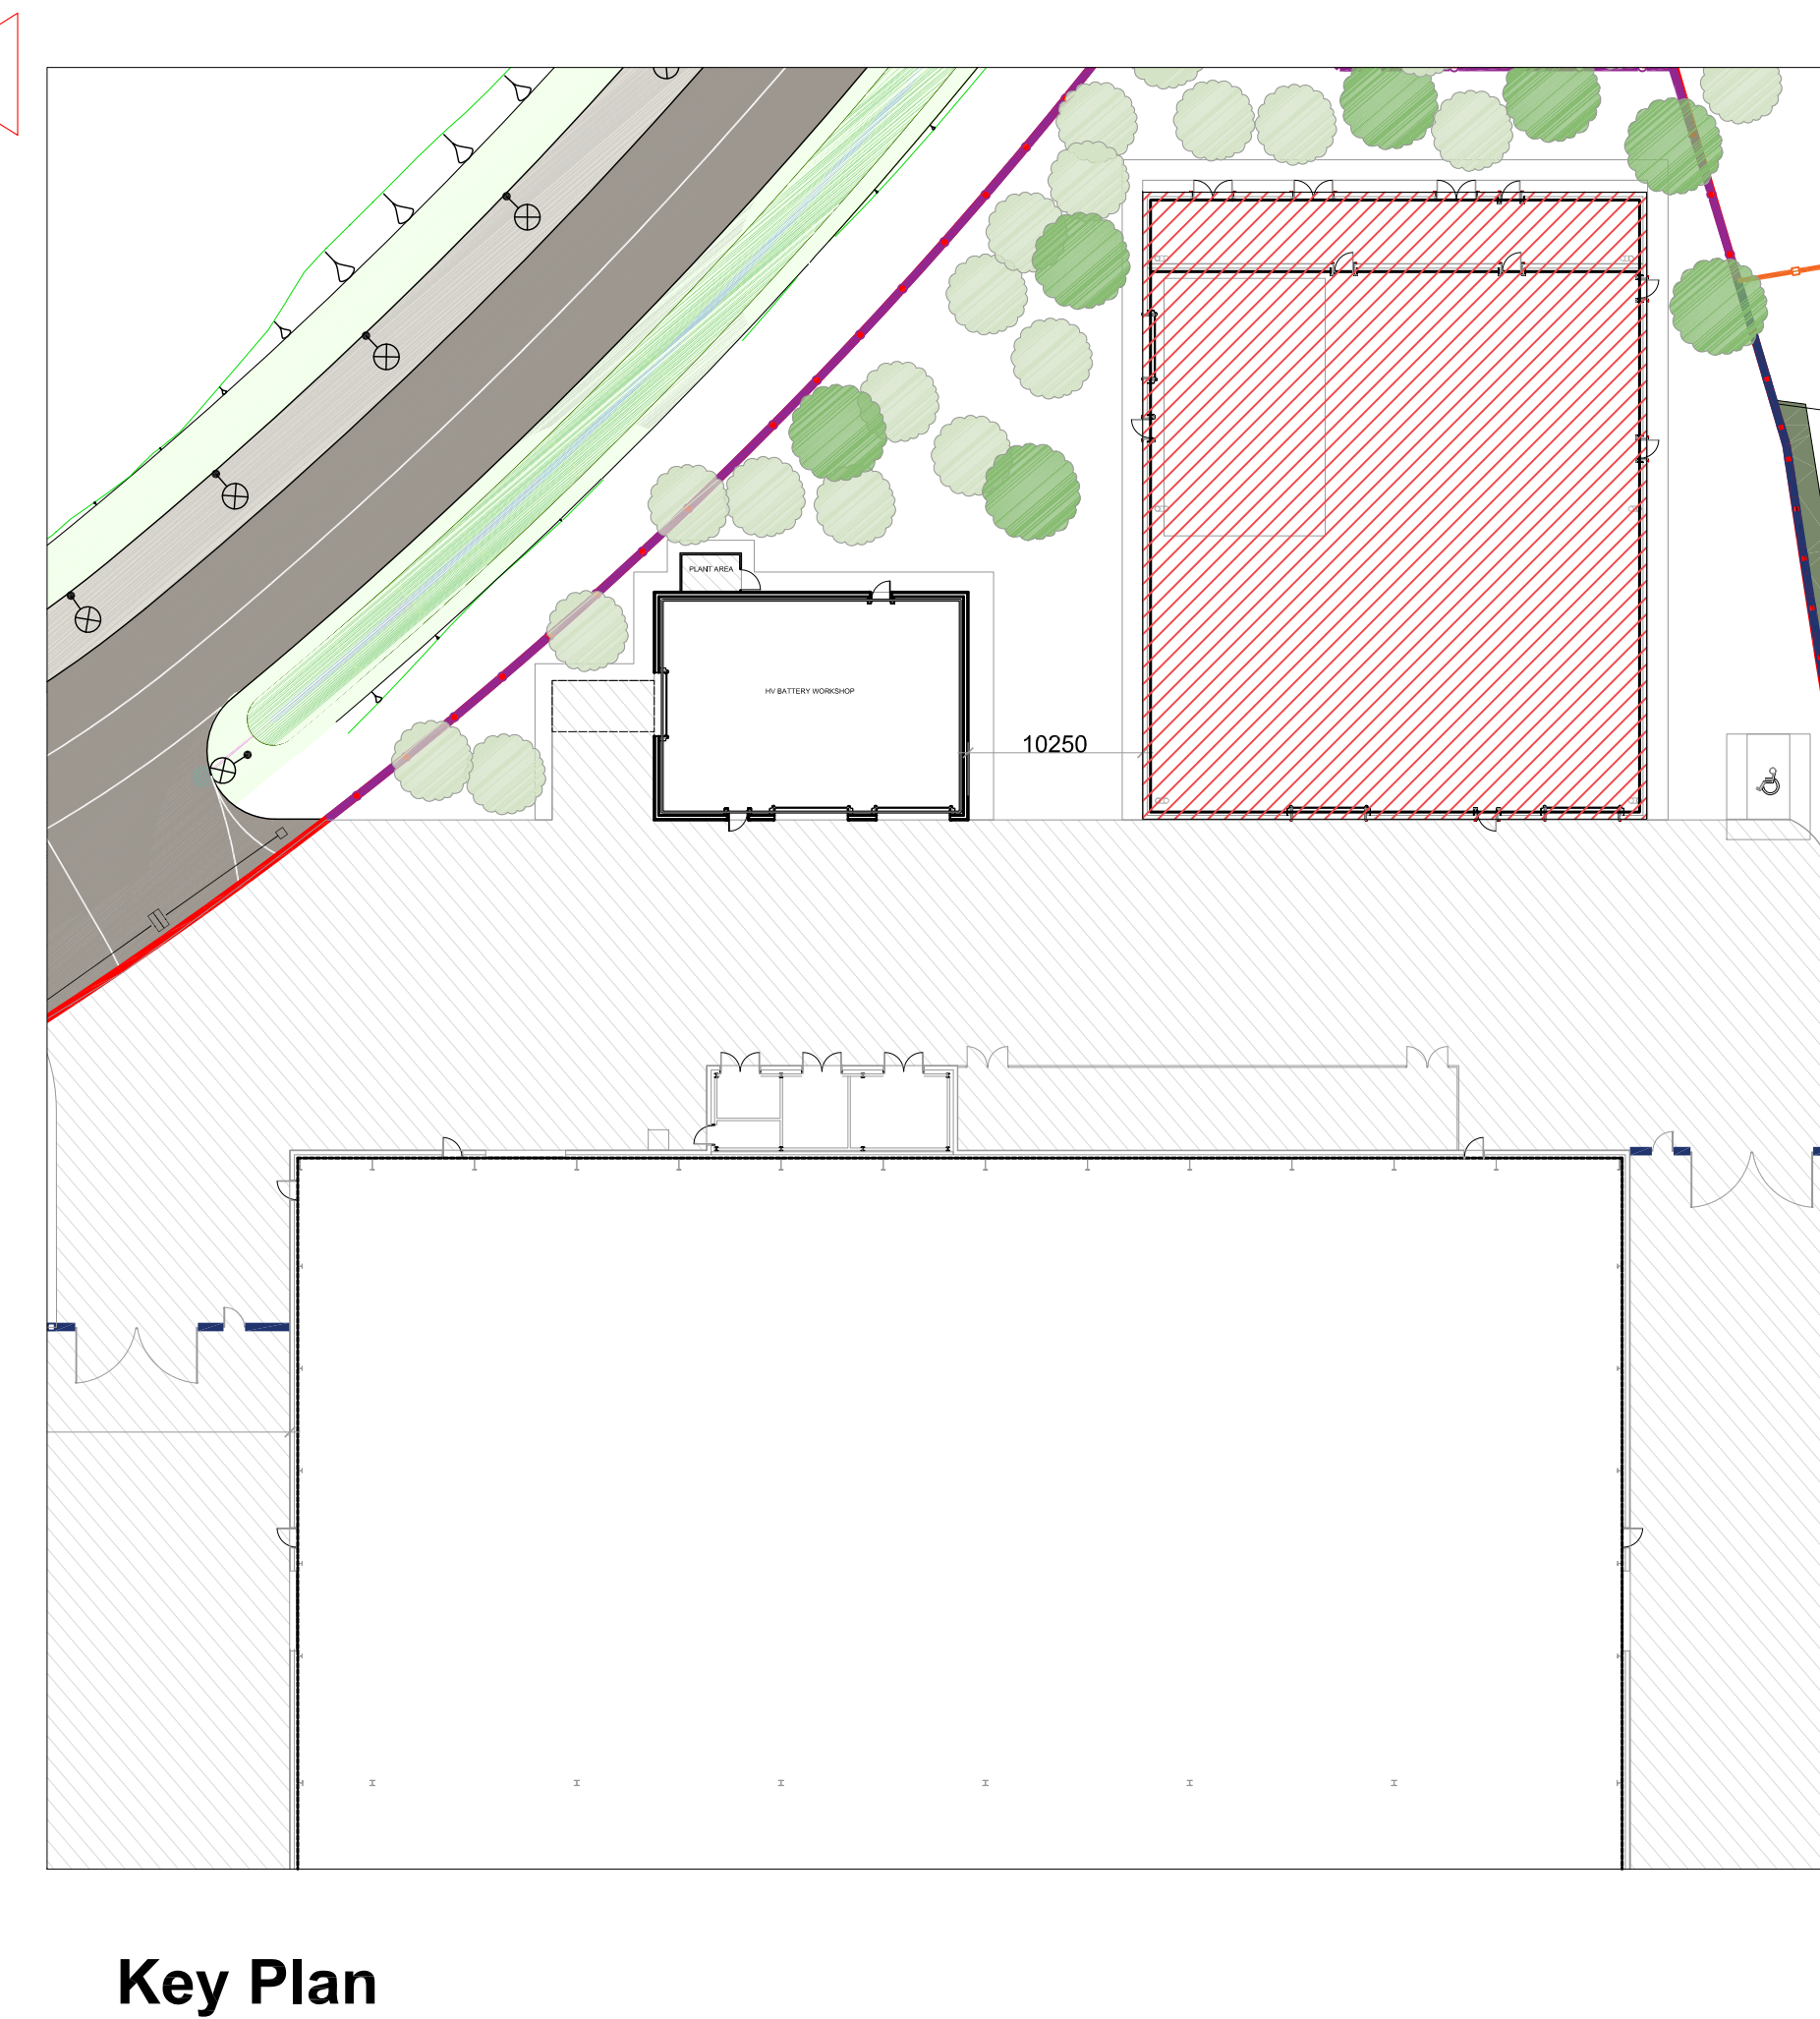
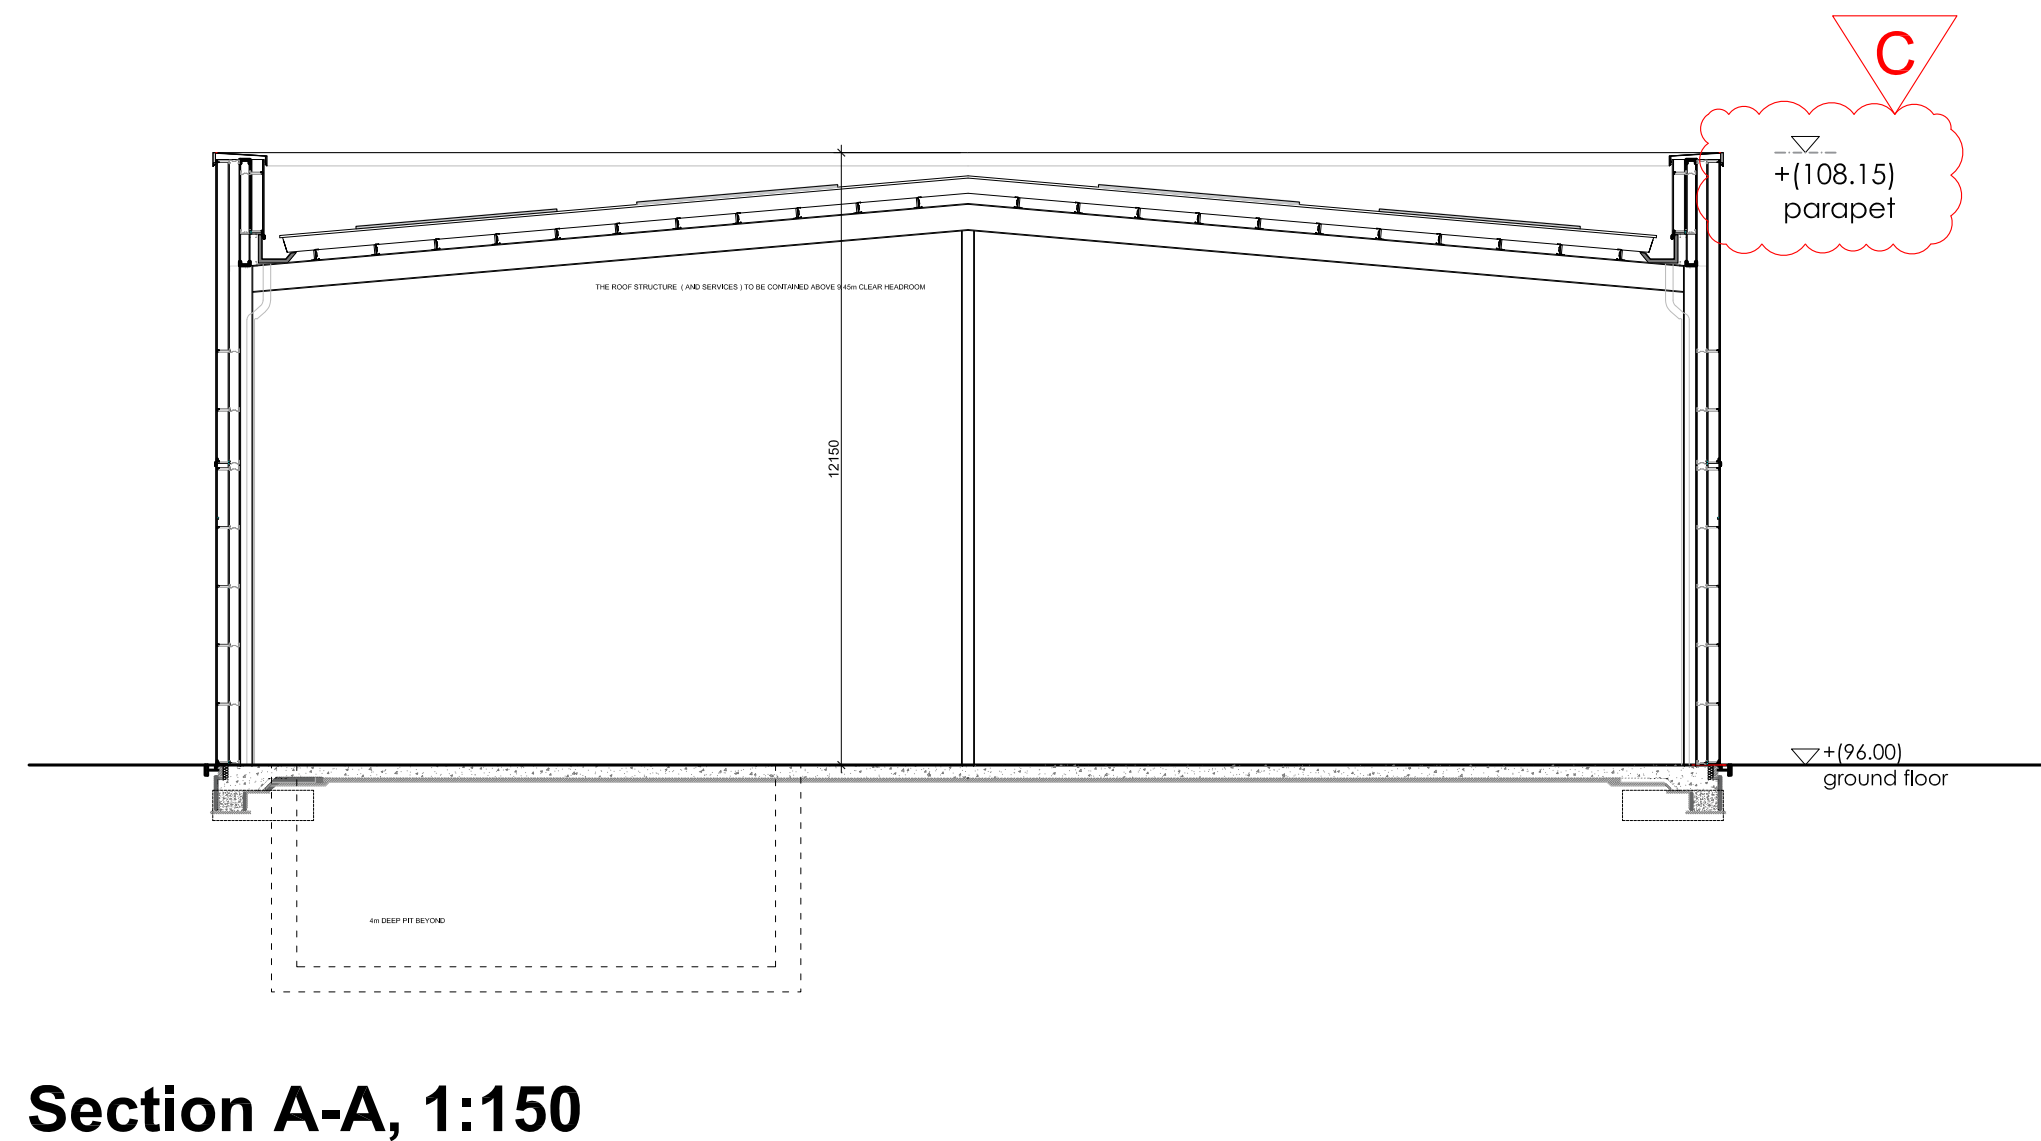
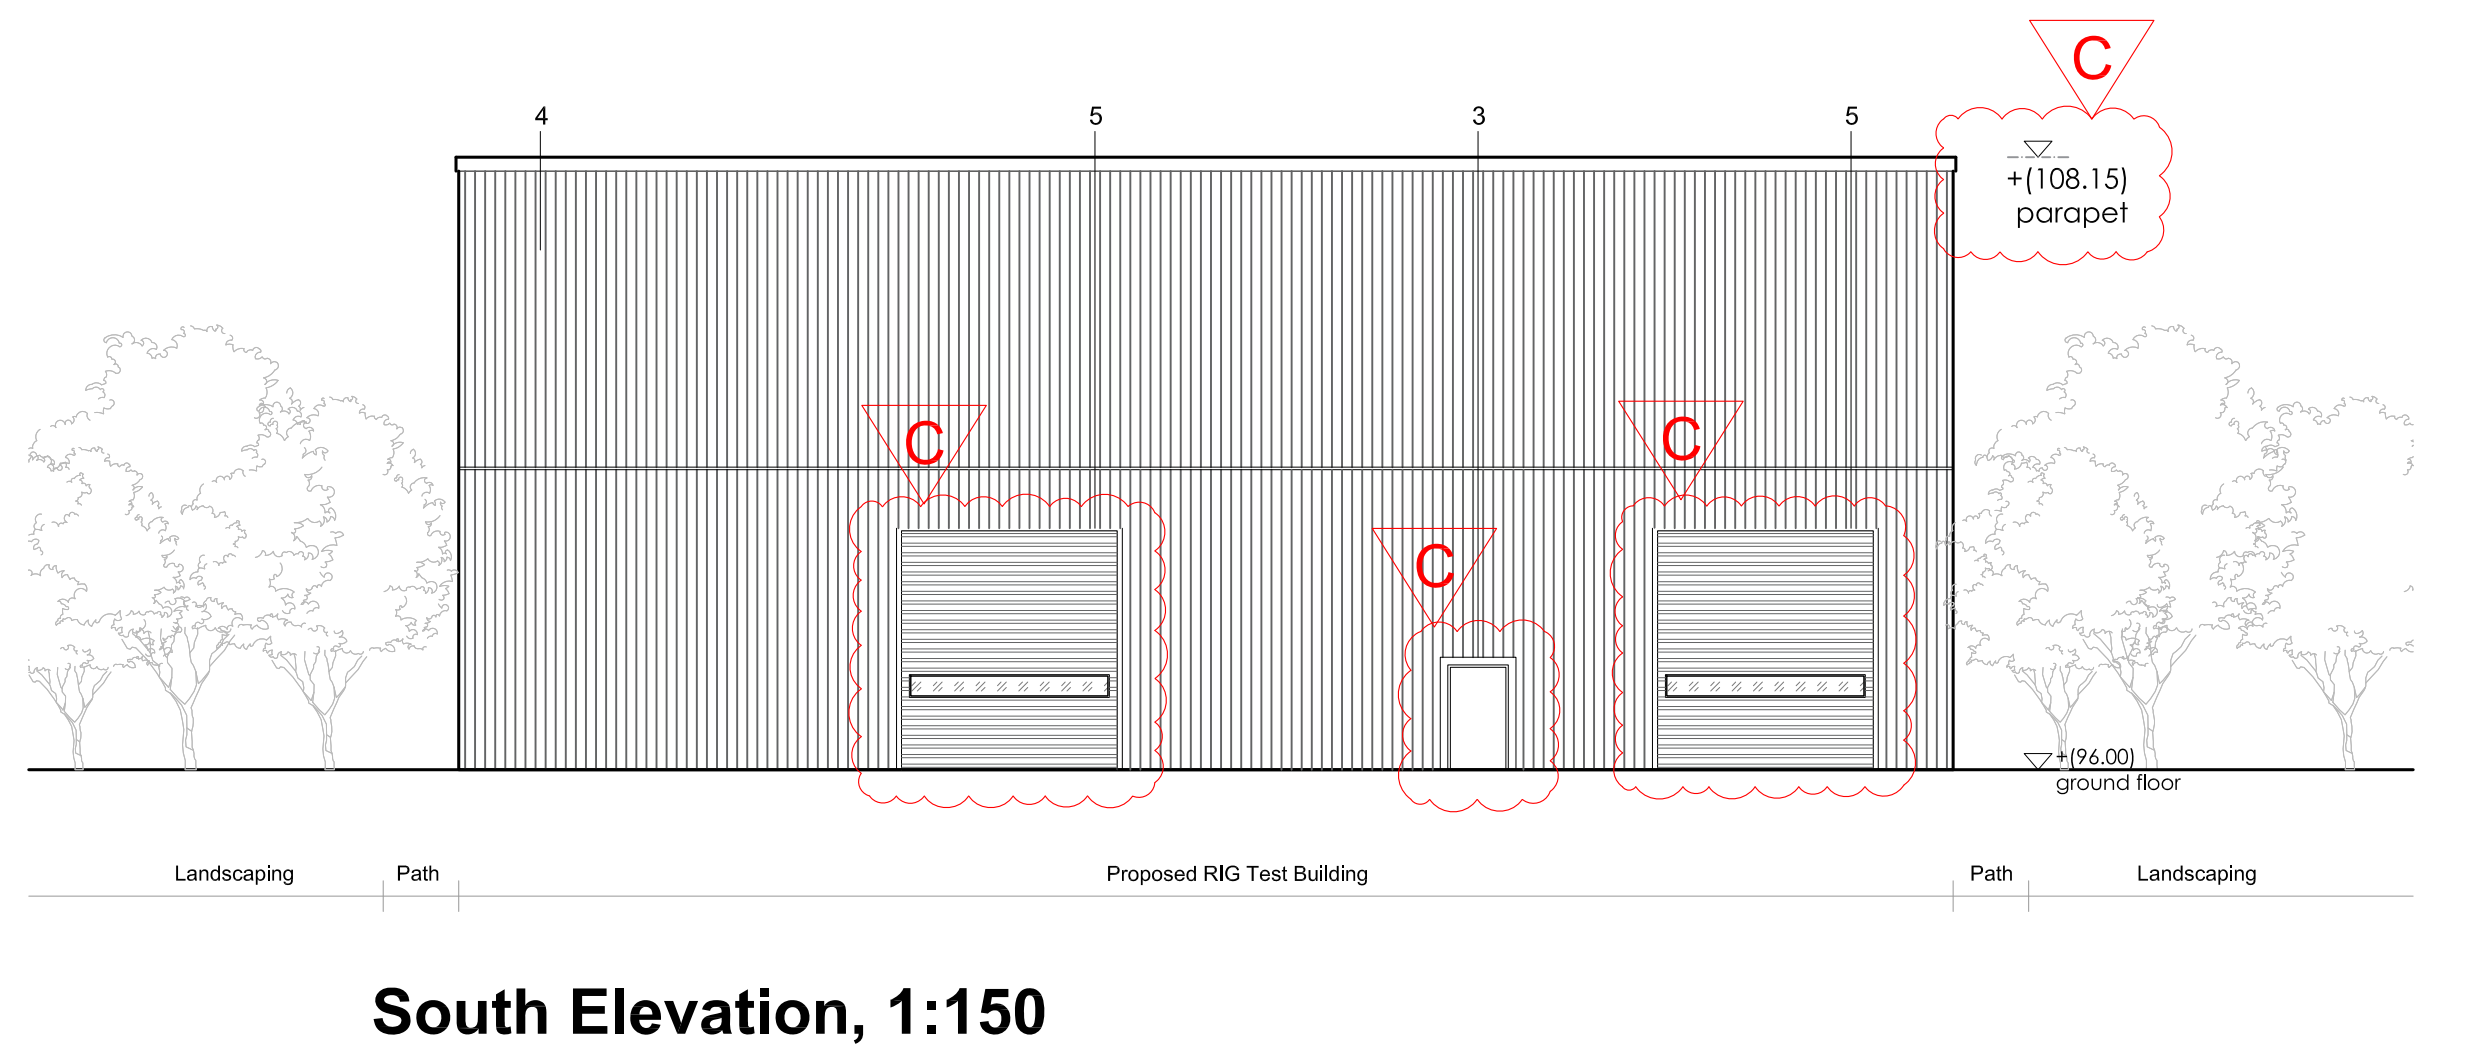
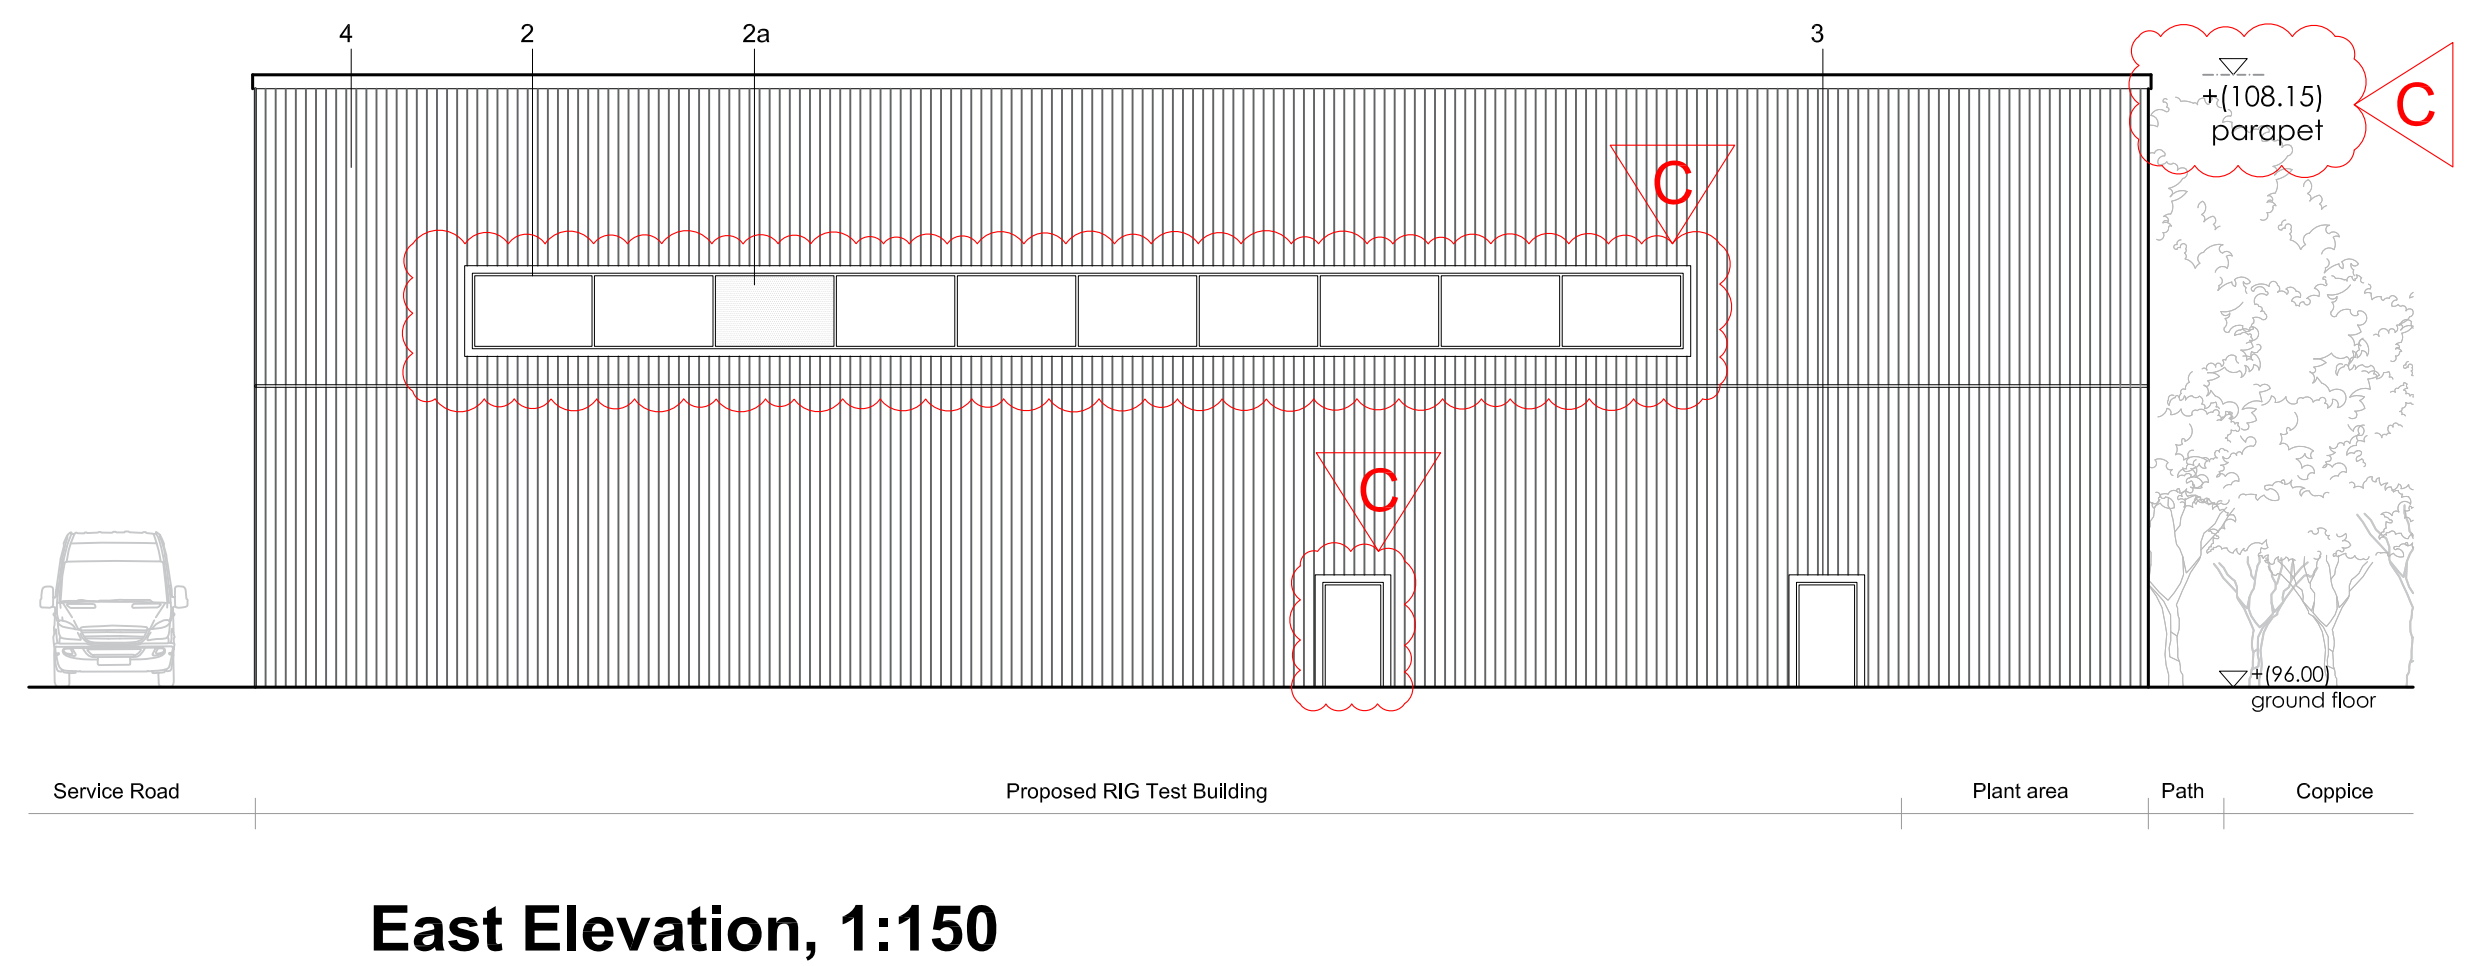
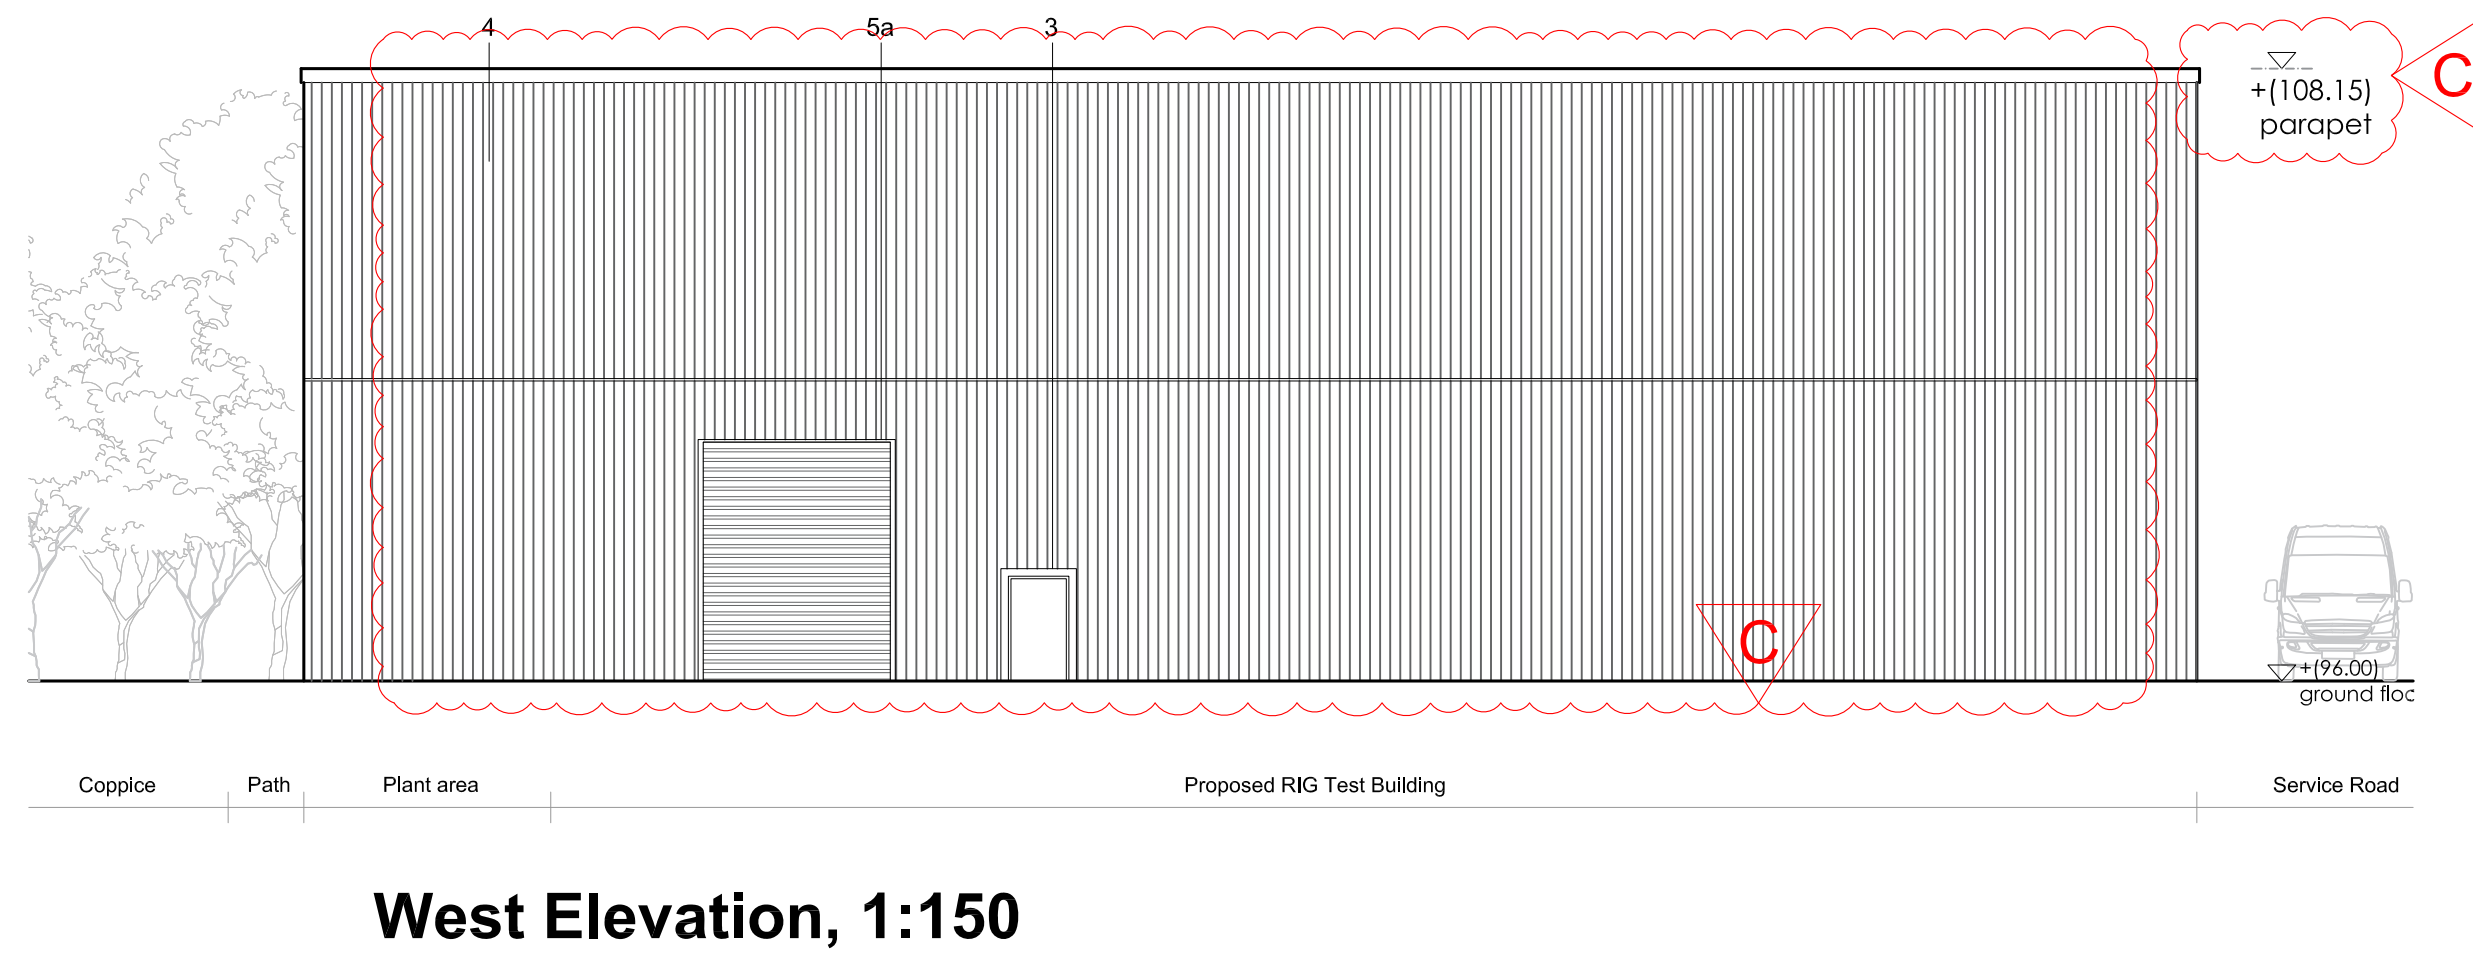
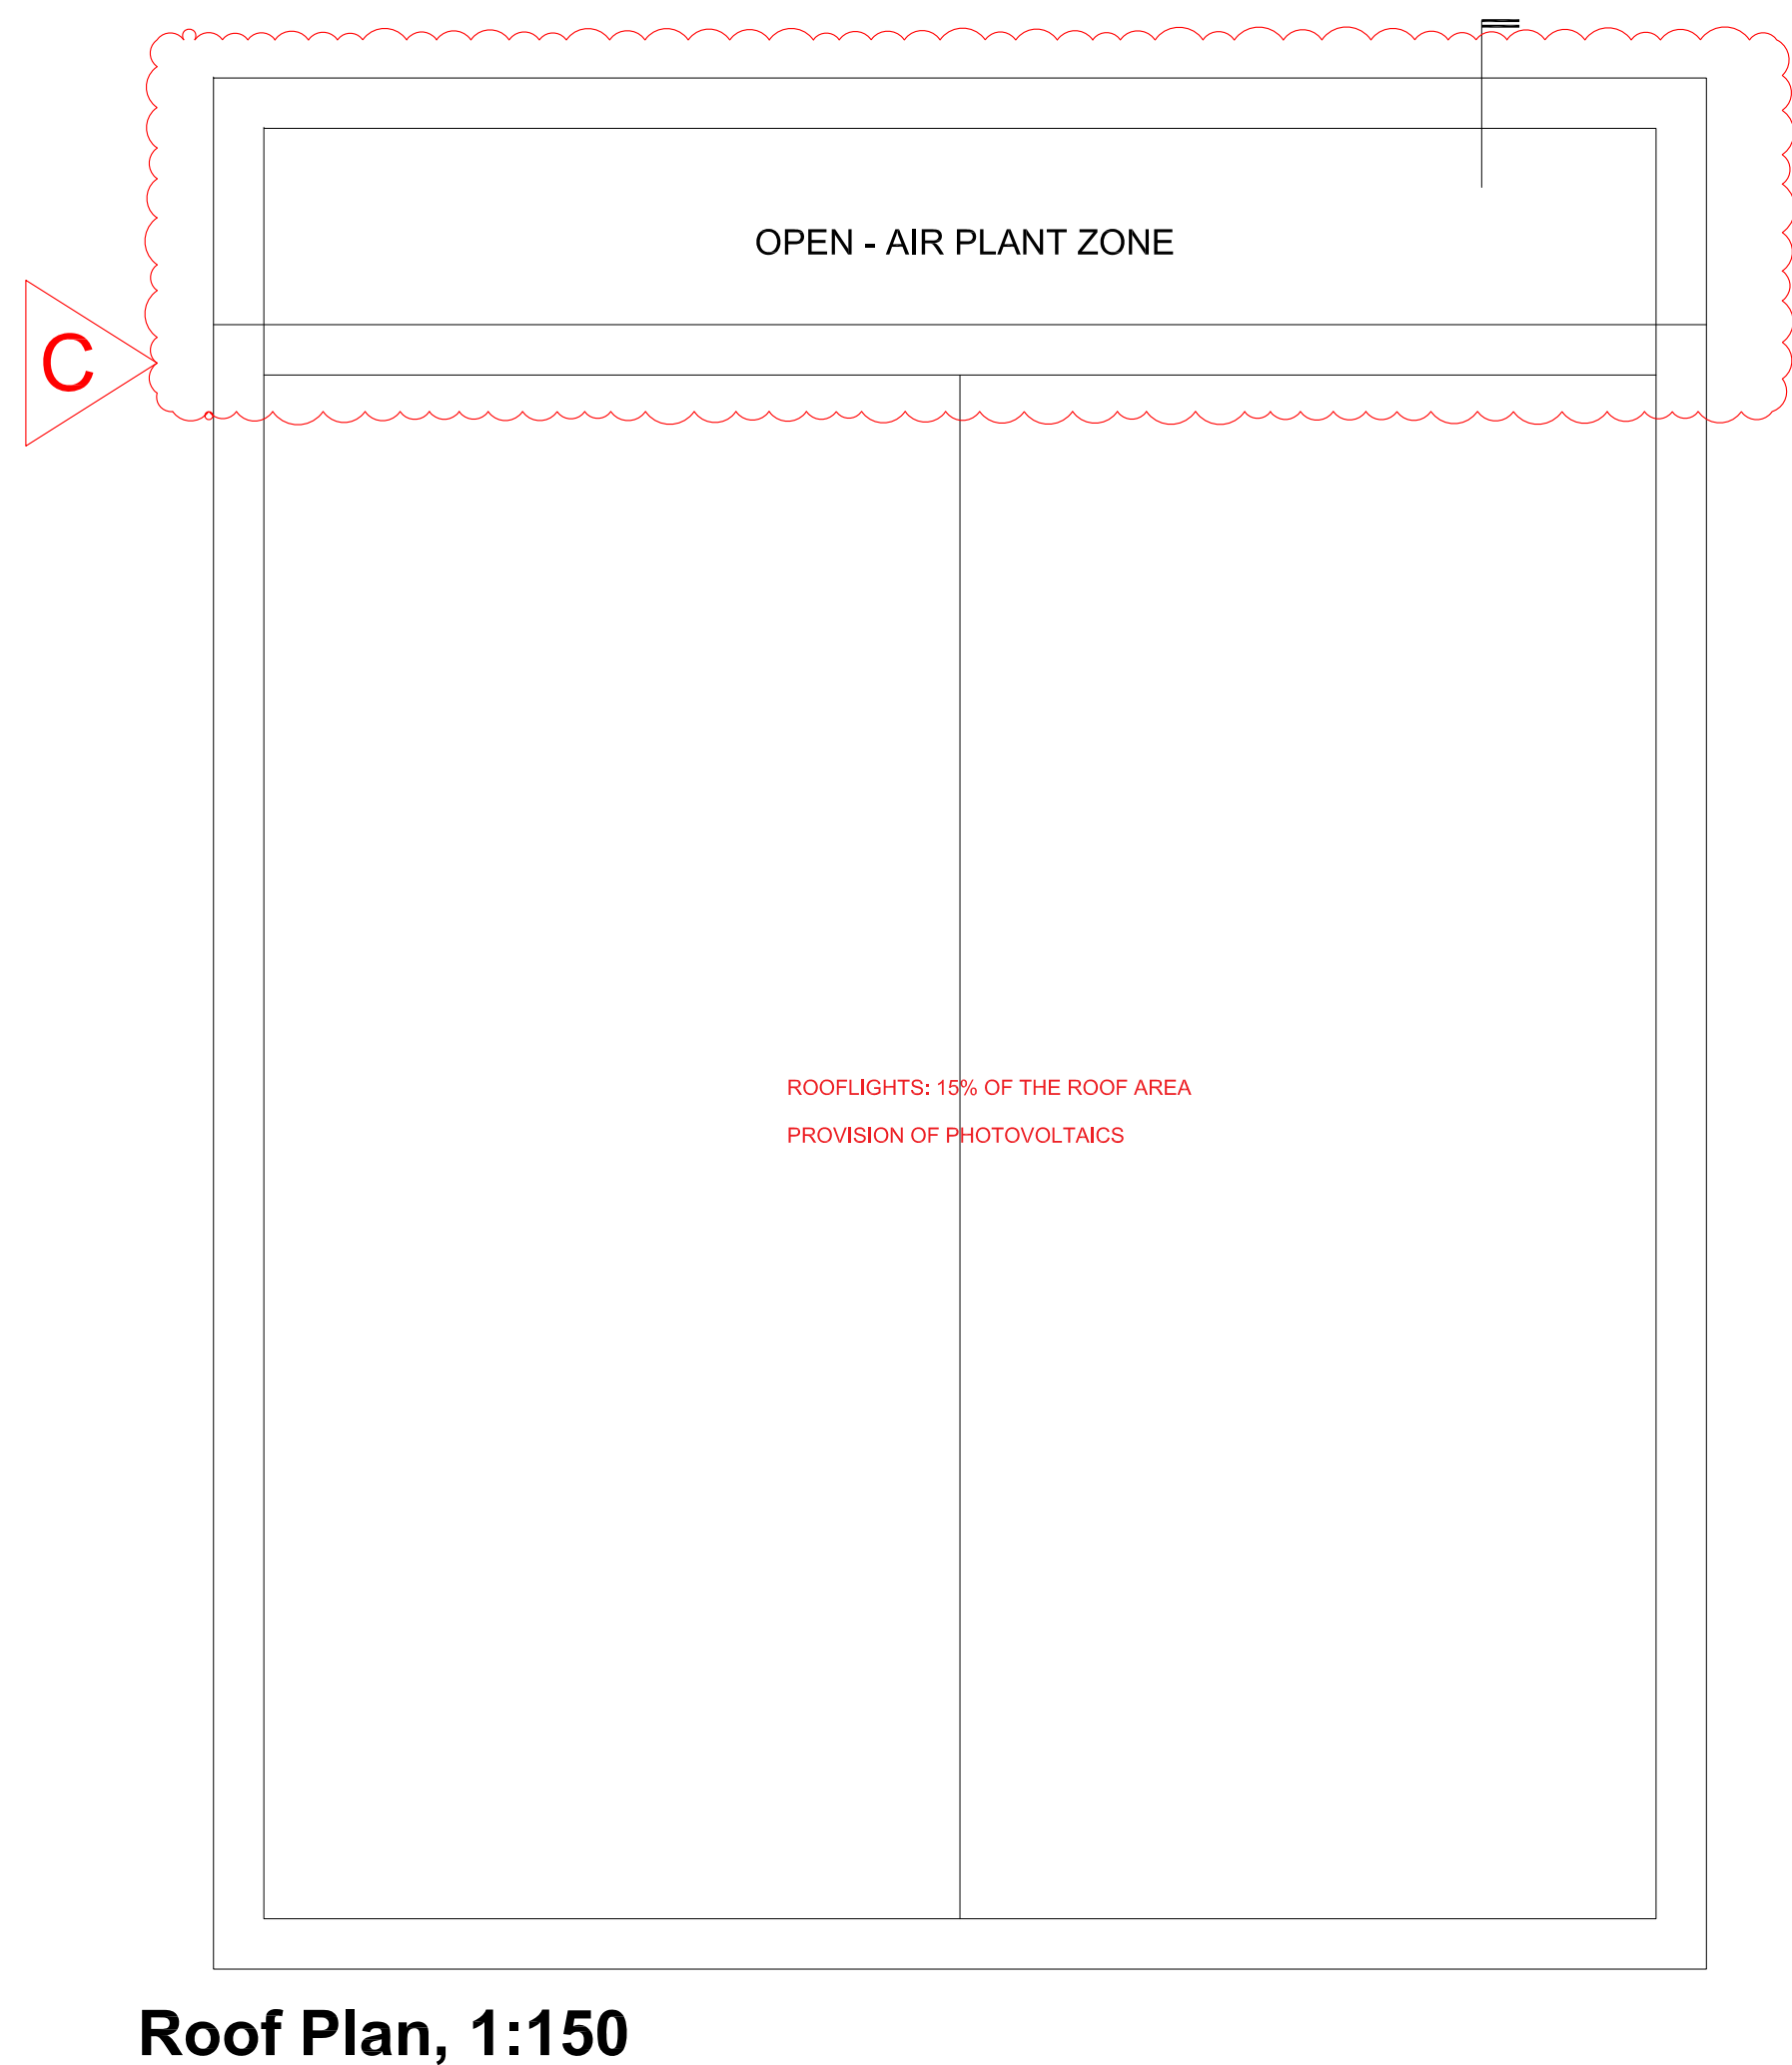


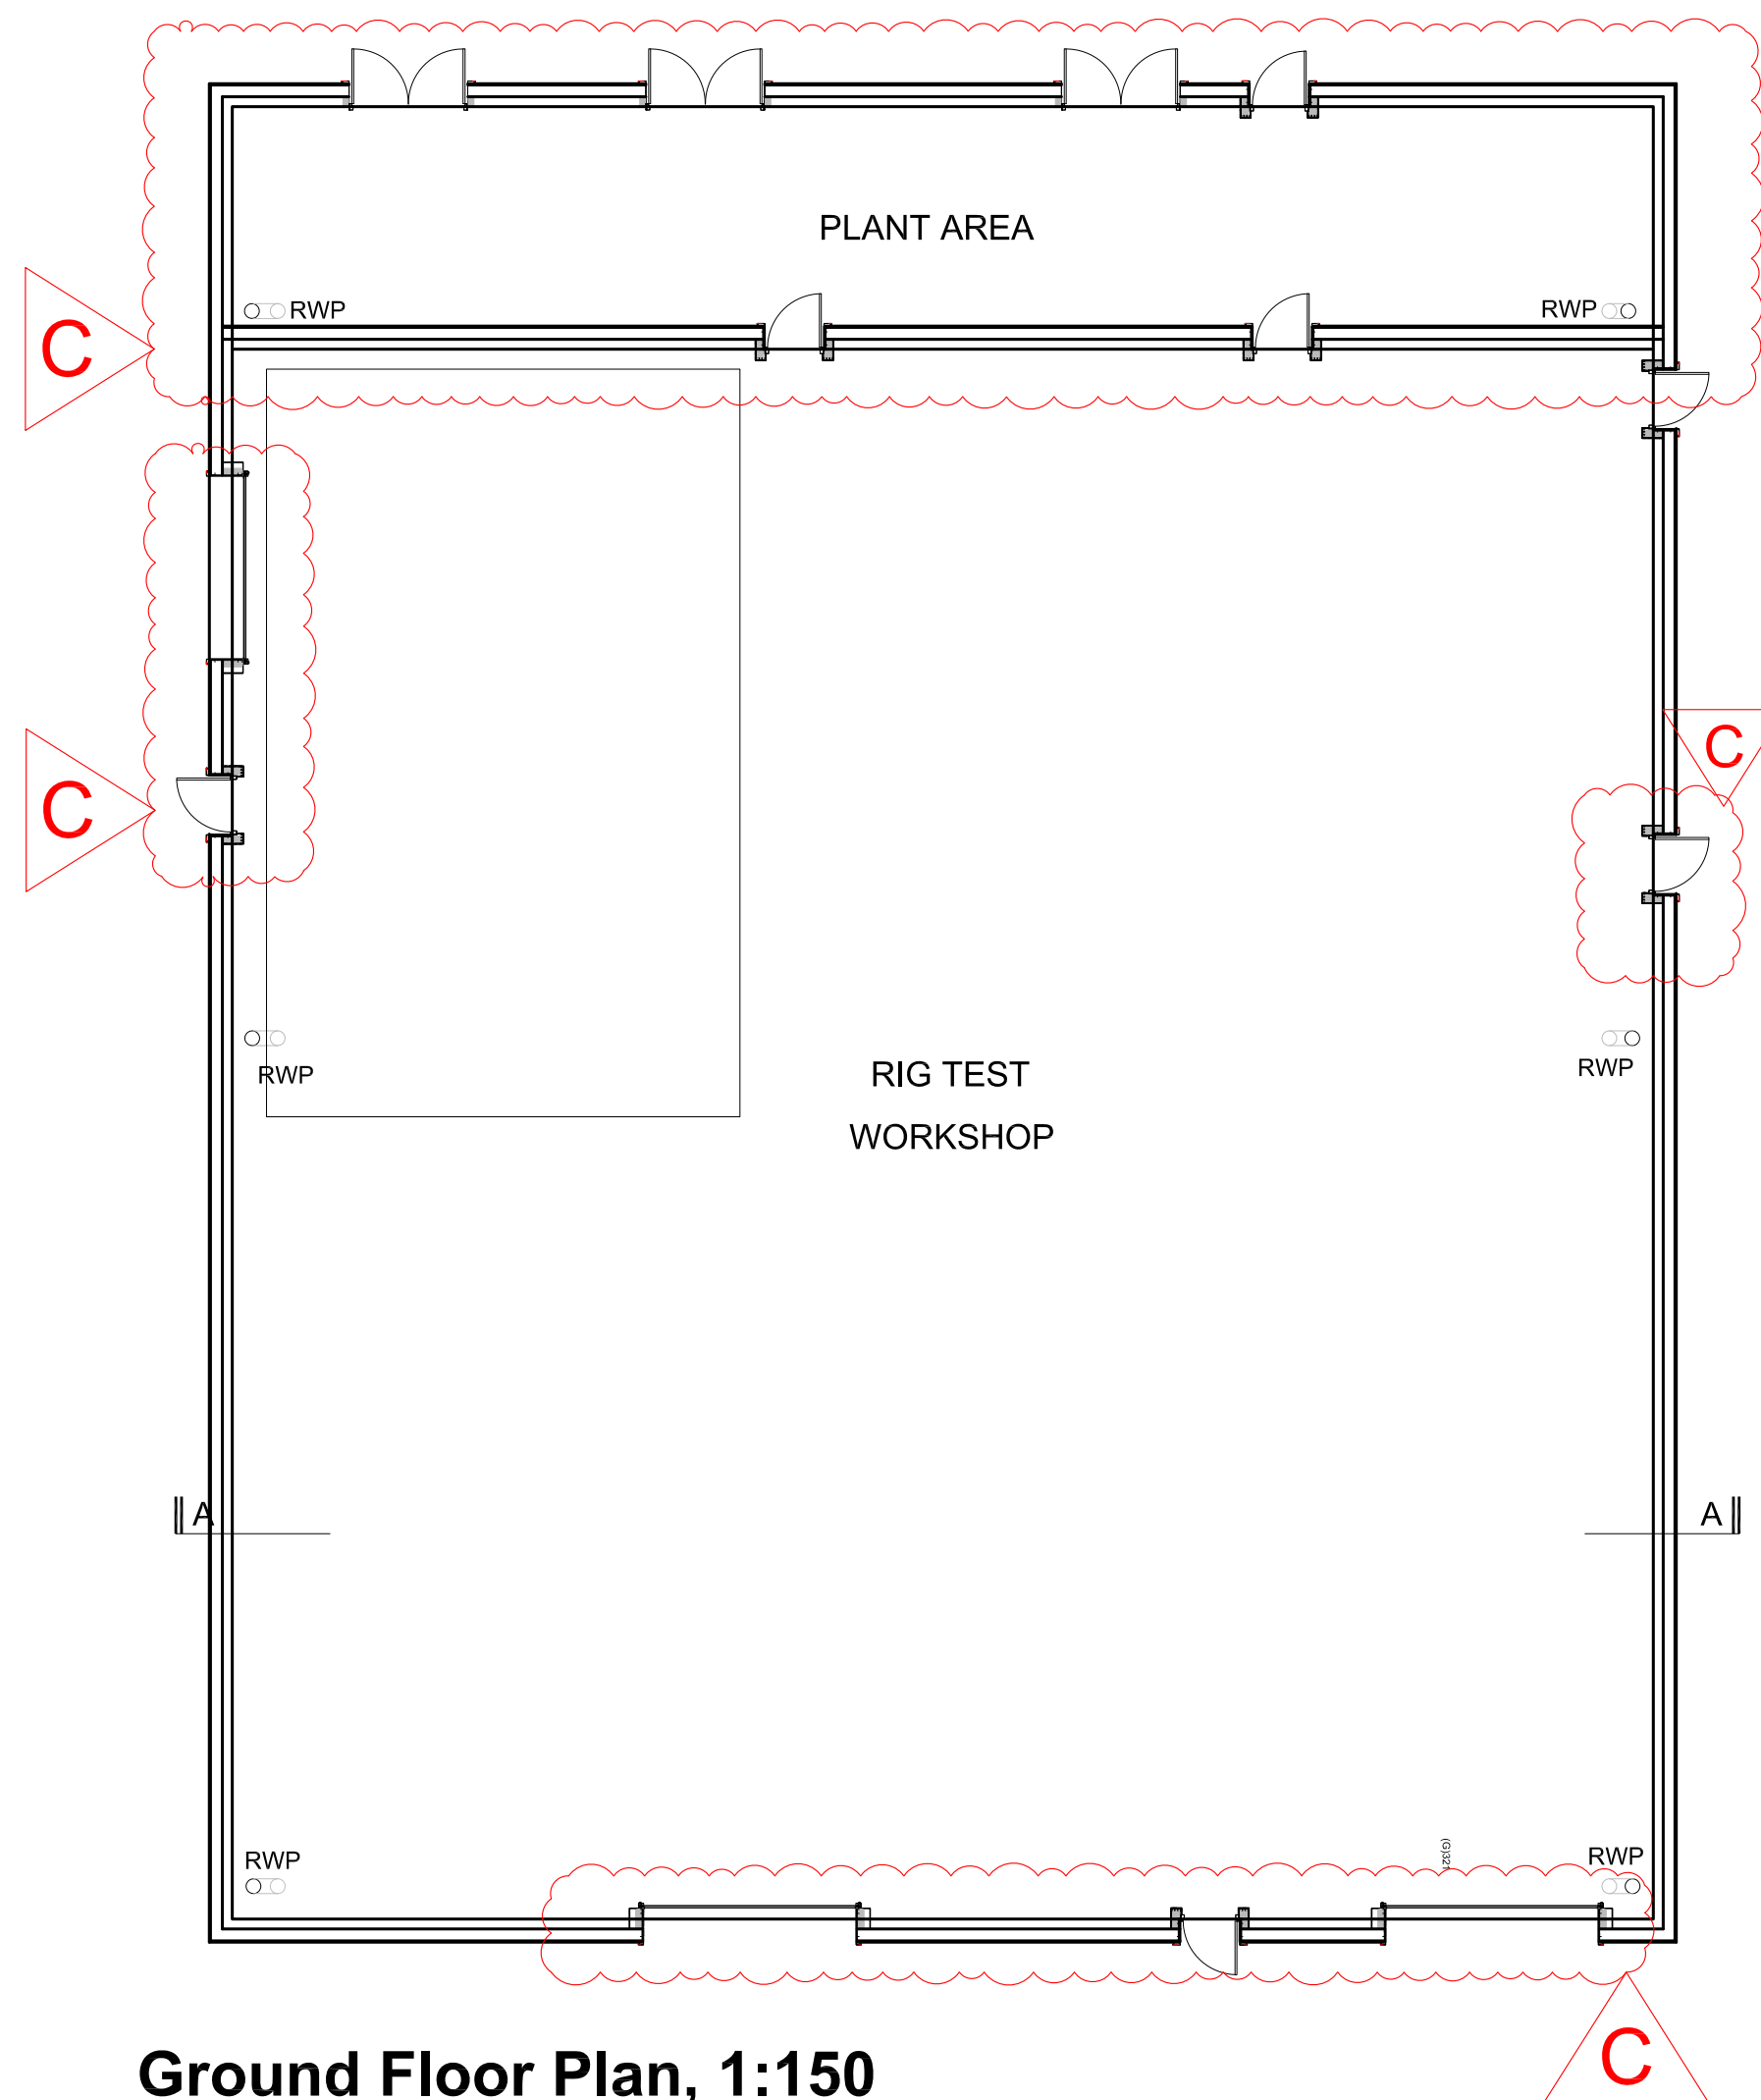

Rev.	Description	Drawn	Date
A	Reserve matters planning submission	NG	28.07.22
B	Revised Rig Test Building Footprint	SP	24.08.22
C	Developers Amendments	SP	12.04.23

Geddes
Architects

Studio 3.31 Canterbury Court Kennington Park
1-3 Brixton Road London SW9 6DE
www.geddesarchitects.com T +44 (0) 203 150 460

Client	ERI MTP LTD
--------	-------------

Project	PLOT 6
---------	--------

Title	RIG Test Building
-------	-------------------

DATE	12.02.2022	CHECK STAGE	Planning
DRAWN	SP	CHECK DATE	.
SCALE	1:150 @ A1	CHECKED BY	CG

21.010 (P)RIG100 C

© Geddes Architects Ltd