

A S E X I S T I N G.


Nicle Cox

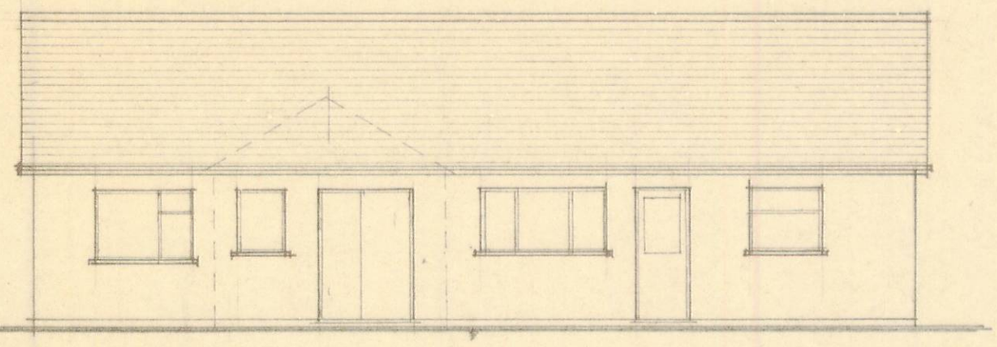


S. E. ELEVATION

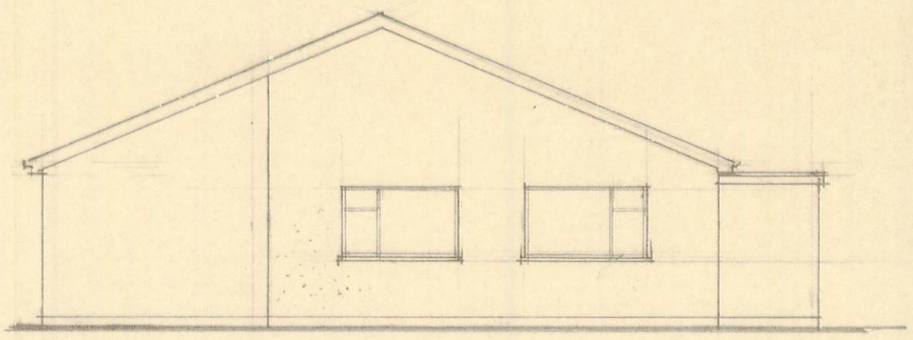


N. E. ELEVATION

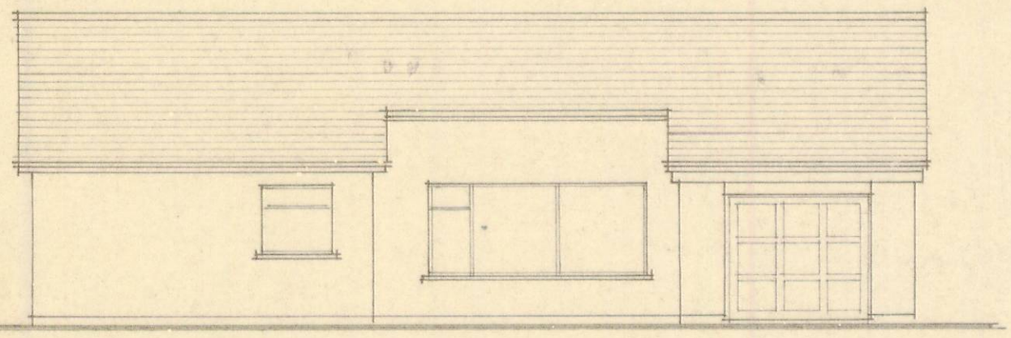

N. W. ELEVATION.

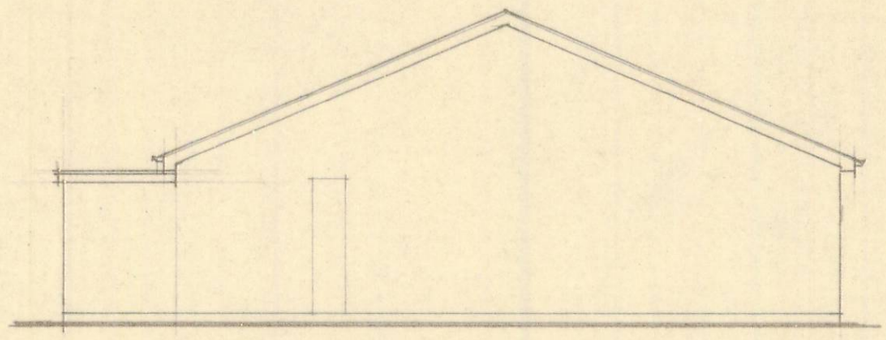

S. W ELEVATION

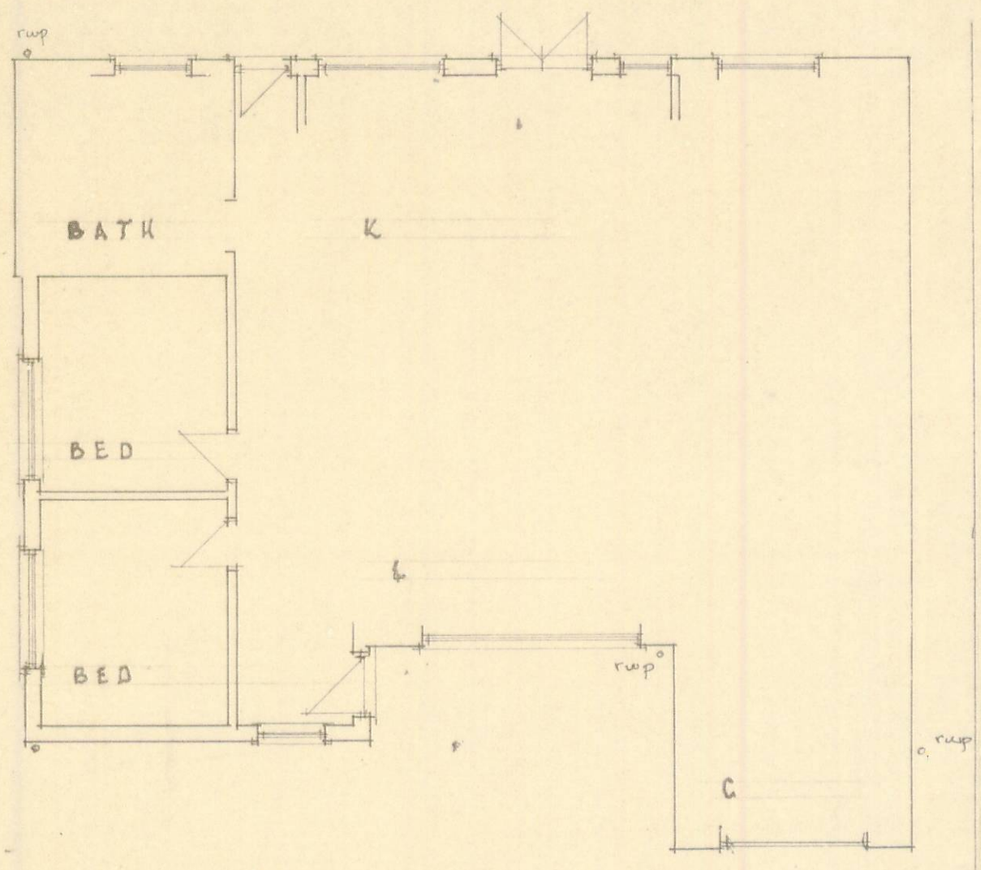

GROUND FLOOR PLAN

DEVELOPMENT SERVICES
09 JUN 2009
RECEIVED

PREMISES AS EXISTING. MAY 2009.

6. QUEENSWAY BARWELL. LEICS.

SCALE : 1:100 DRAWN BY: C. J. RUSTED M.C.I.A.T. DRWG N° F04.2009.2.