
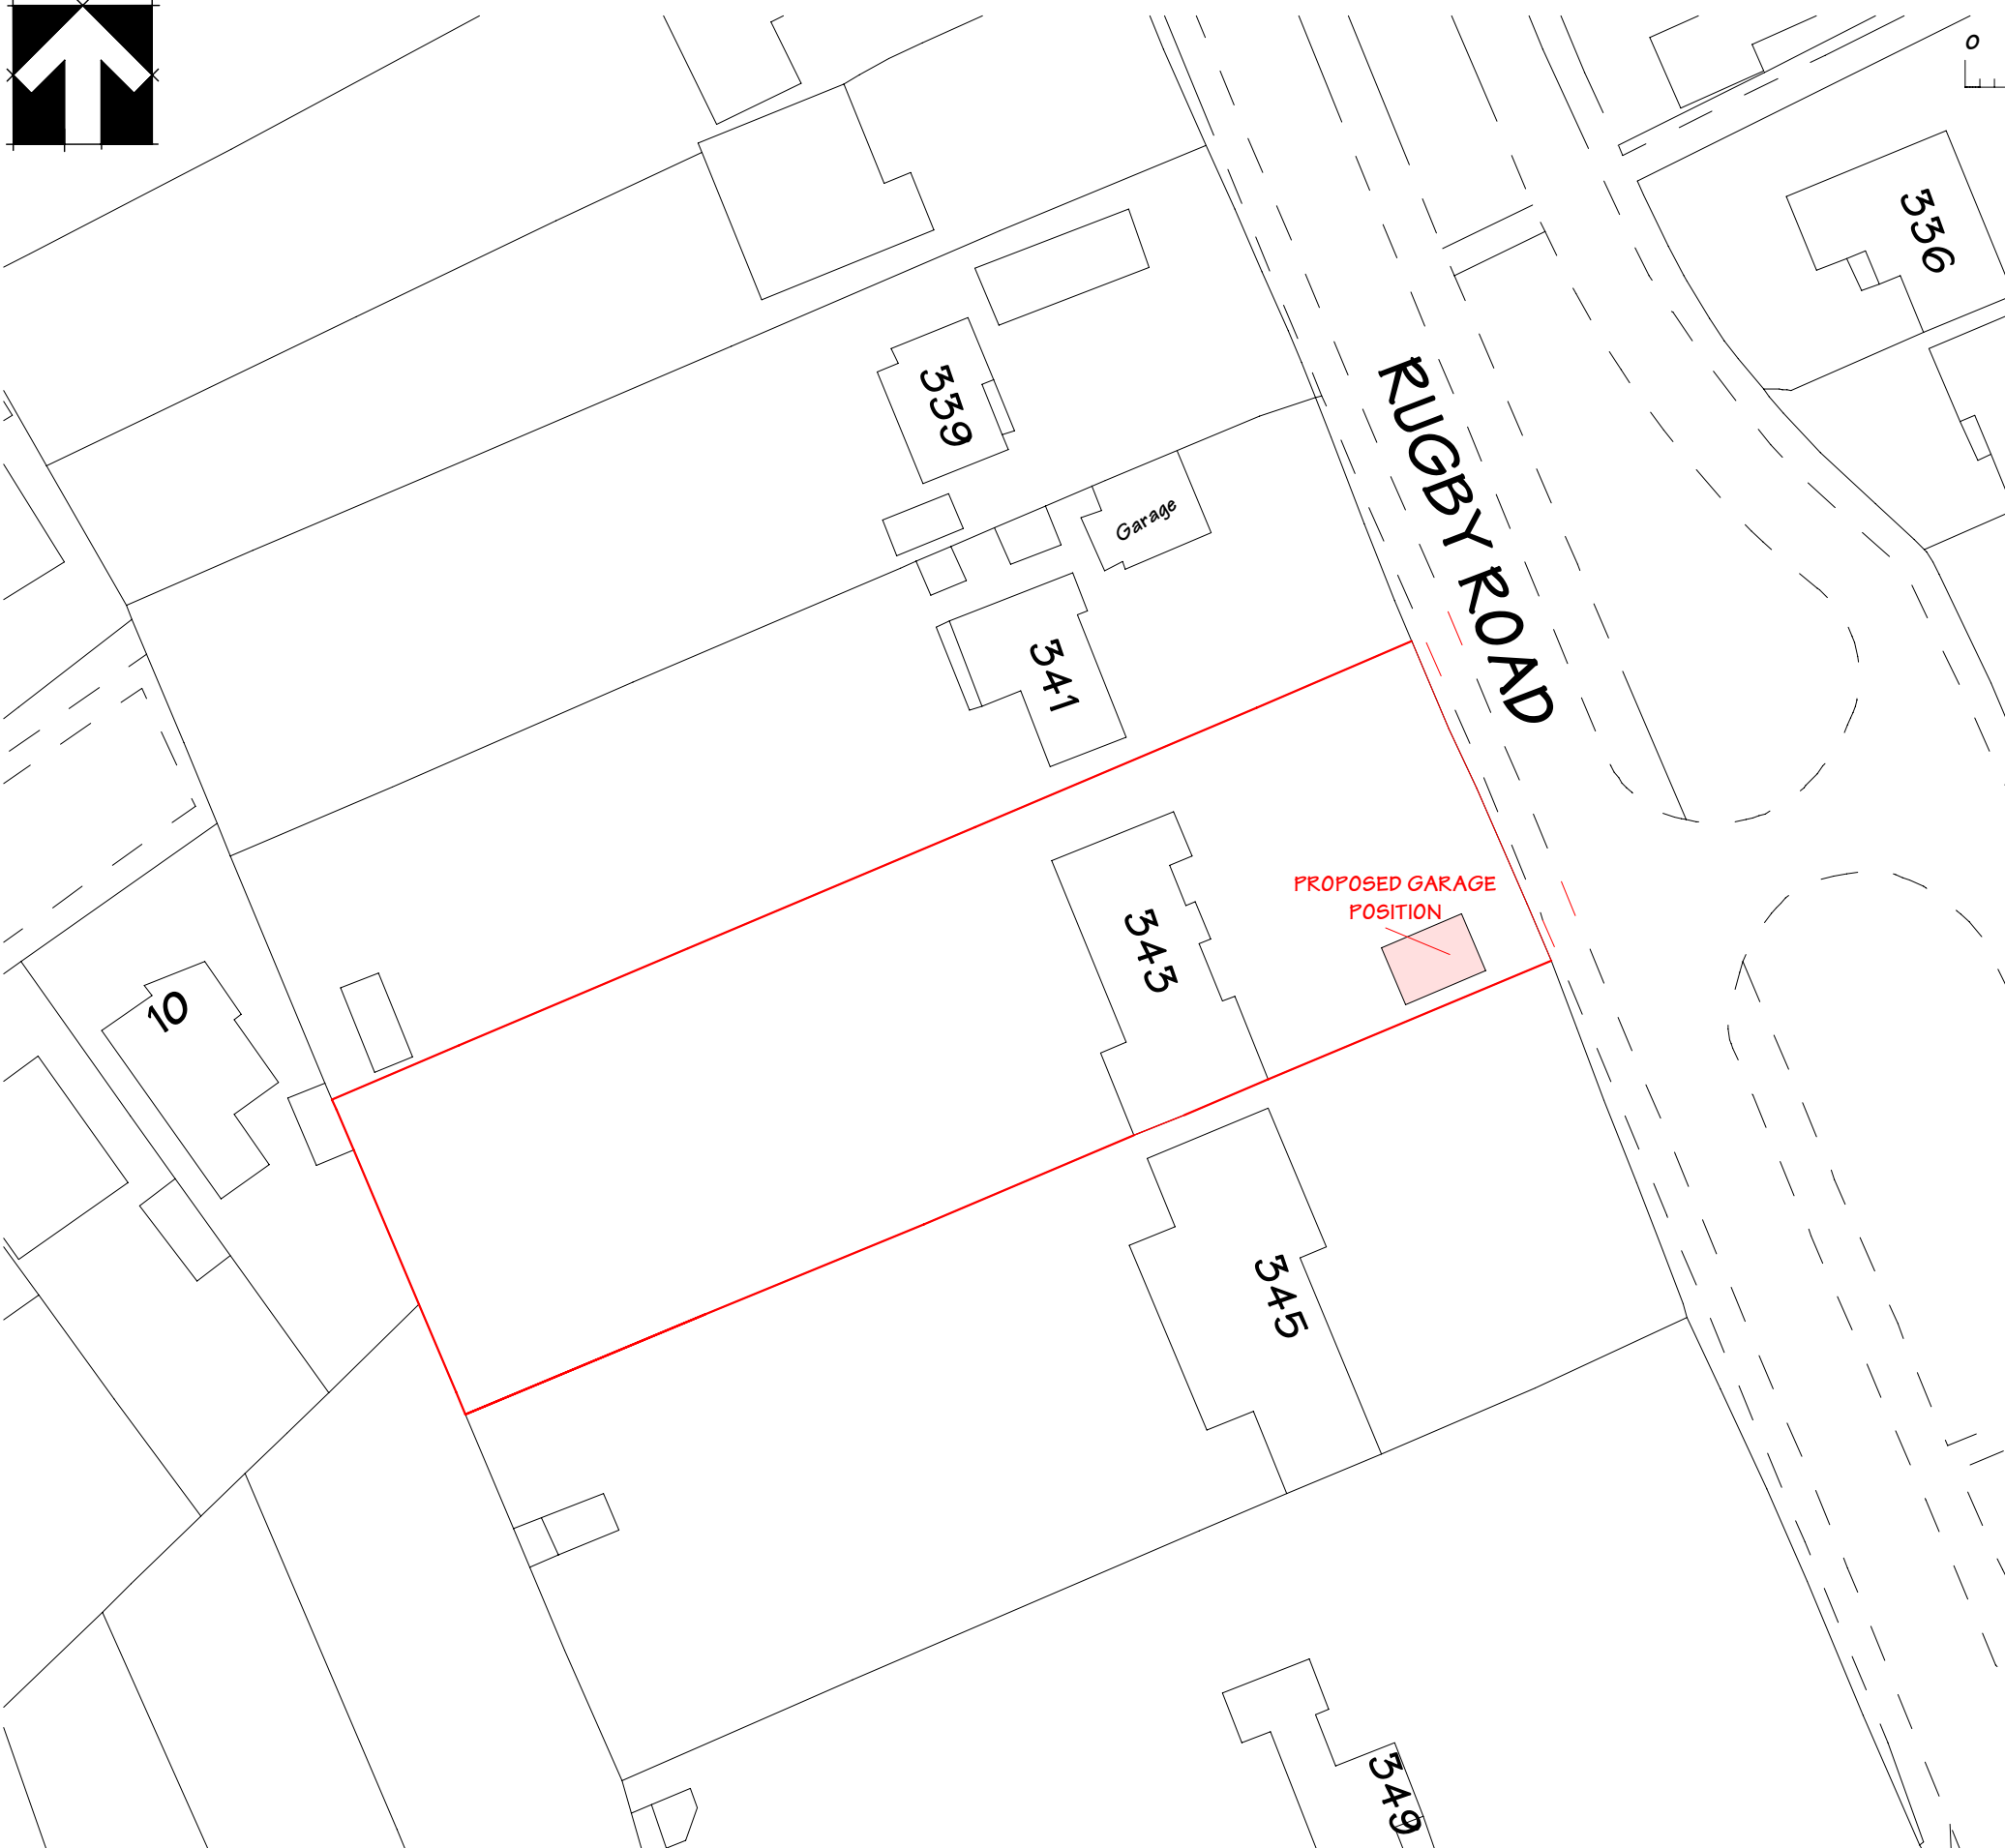


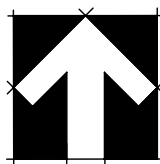

Revisions ■

Notes To Contractors ■

1. Use figured dimensions only.
2. All dimensions are to be checked on site & BAS Ltd to be informed of any discrepancies before construction commences.
3. Reproduction, distribution, dissemination & adaptation of this drawing is strictly prohibited unless prior written authorisation is obtained from BAS Ltd.
4. Areas are approximate subject to detailed design and agreed buildings tolerances.
5. Structural Design tbd in detail with engineer.

Project ■ 343 RUGBY ROAD
BURBAGE,
LE10 2NB

Client ■ MR. R. PARRIS

Drawing ■ SITE PLAN

Status ■

Scale ■ 1:200(A3)

Drawn ■ 14 03 22

Revised ■

Drawing ■ BRR343/03

Revision ■



**BILTON ARCHITECTURAL
SERVICES LTD.**

**The Coach House ■ Merttens Drive ■ Rugby ■ CV22 7AE
Tel: 01788 569 465 ■**

designstudio@biltondesign.co.uk ■ www.biltonas.co.uk

© Bilton Architectural Services Ltd 2013