



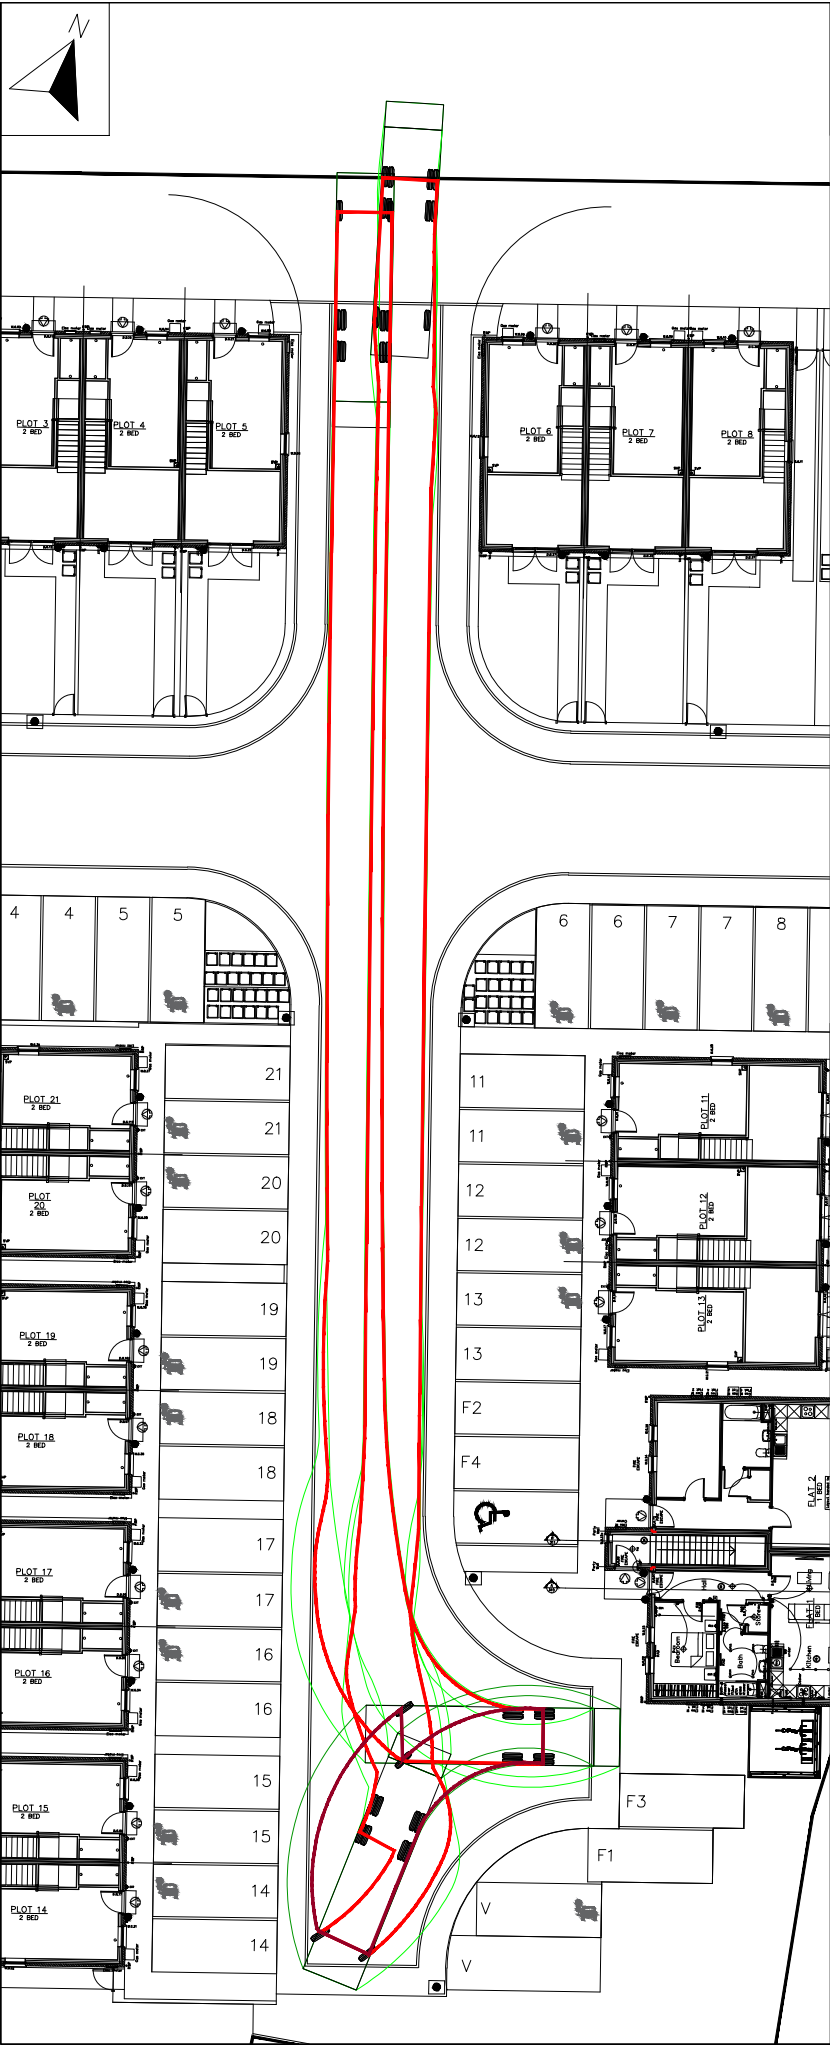

General Notes

1. Drawing is not to be reproduced or printed at any scale or paper size other than the original scale.
2. All dimensions in meters unless otherwise stated.
3. Drawing to be read in conjunction with all other relevant Engineers, Architects and Specialist design drawings and details.
4. Any discrepancies are to be highlighted to the engineer immediately.

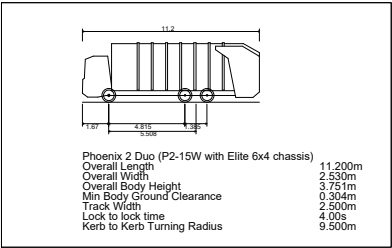

Rev	Description	Date	Drawn	Check
-----	-------------	------	-------	-------

STATUS

Status



Morro Partnerships

6 Harcourt Way, Meridian Business Park
Leicester. LE19 1WP
T: 01543 462468
www.morropartnerships.co.uk
E: enquiries@morropartnerships.co.uk

Project:

Sapcote Rd, Burbage

Title:

Refuse Vehicle Tracking Layout

Drawn:	ML	Checked:	--	Date:	20/03/24
Scale:	NTS	Rev:	-	Paper Size:	A3

DWG No:

SRB-B006-ENG1250