




LOCATION PLAN
Scale 1:1250

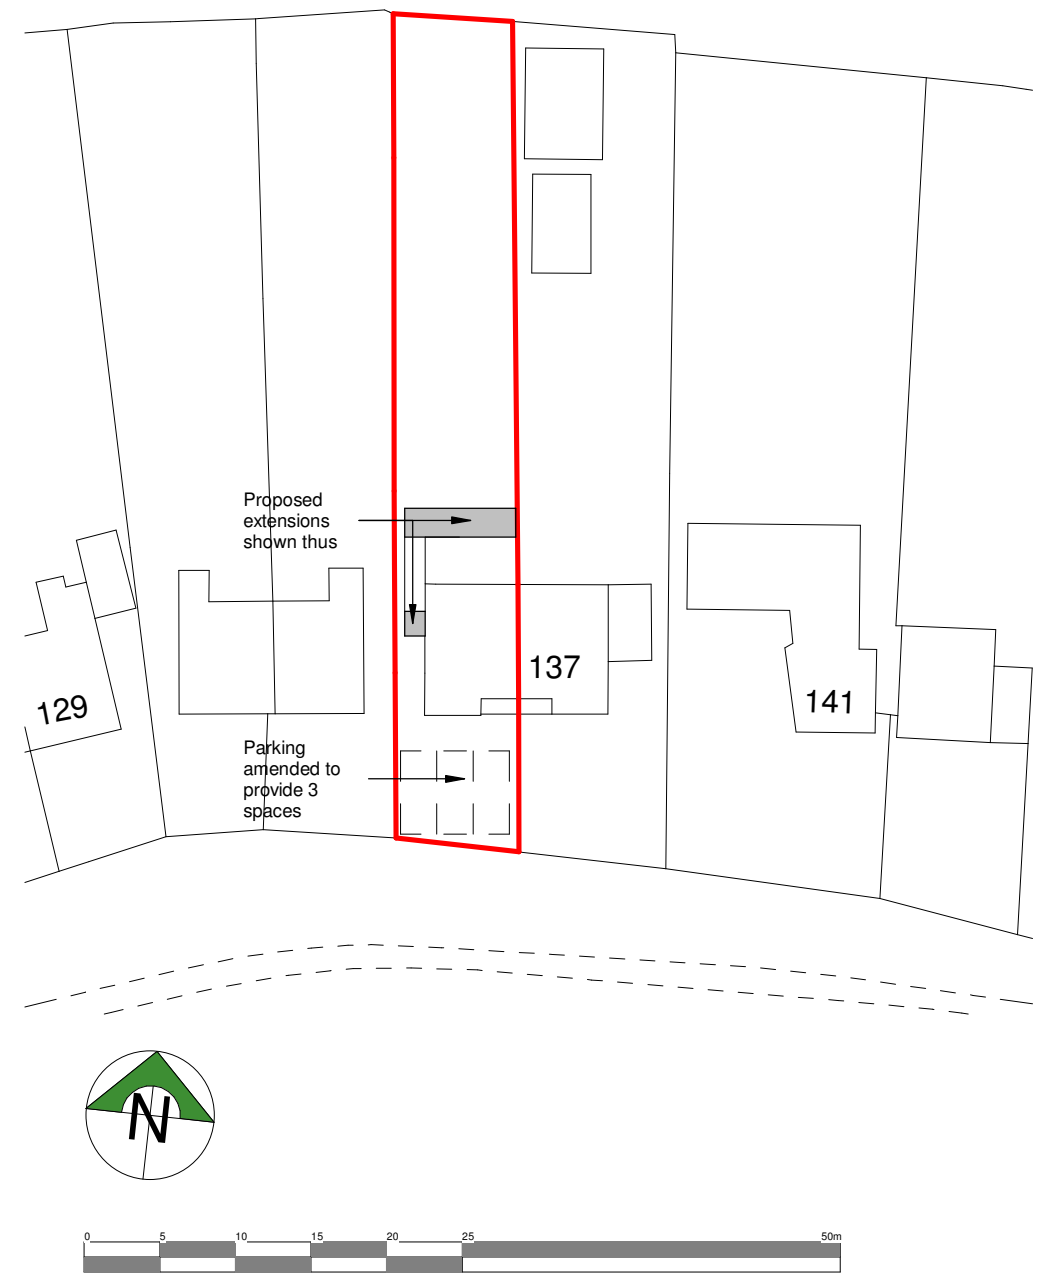

BLOCK PLAN
Scale 1:500

Client Mr & Ms Newton				hayward ARCHITECTS LTD	
Project Alternations and Extensions Sapcote Road Hinckley		Scale 1:1250	Sheet A3		
Drawing Location plan / Block plan		Date March 2025	Author ZLM	Checked by -	Job No. 23/54 Drawing No. 00A
THE COPYRIGHT OF THIS DRAWING IS VESTED IN HAYWARD ARCHITECTS LTD. REPRODUCTION IN ANY FORM, EITHER IN WHOLE OR IN PART IS FORBIDDEN WITHOUT THE PRIOR WRITTEN PERMISSION OF THE COPYRIGHT HOLDER. DO NOT SCALE FROM DRAWING AND ONLY FIGURED DIMENSIONS ARE TO BE USED					Drawing Status Planning

19 Station Road
Hinckley
Leicestershire
LE10 1AW

Tel: 01455 635 665
Fax: 01455 618 971
www.hayward-architects.co.uk