


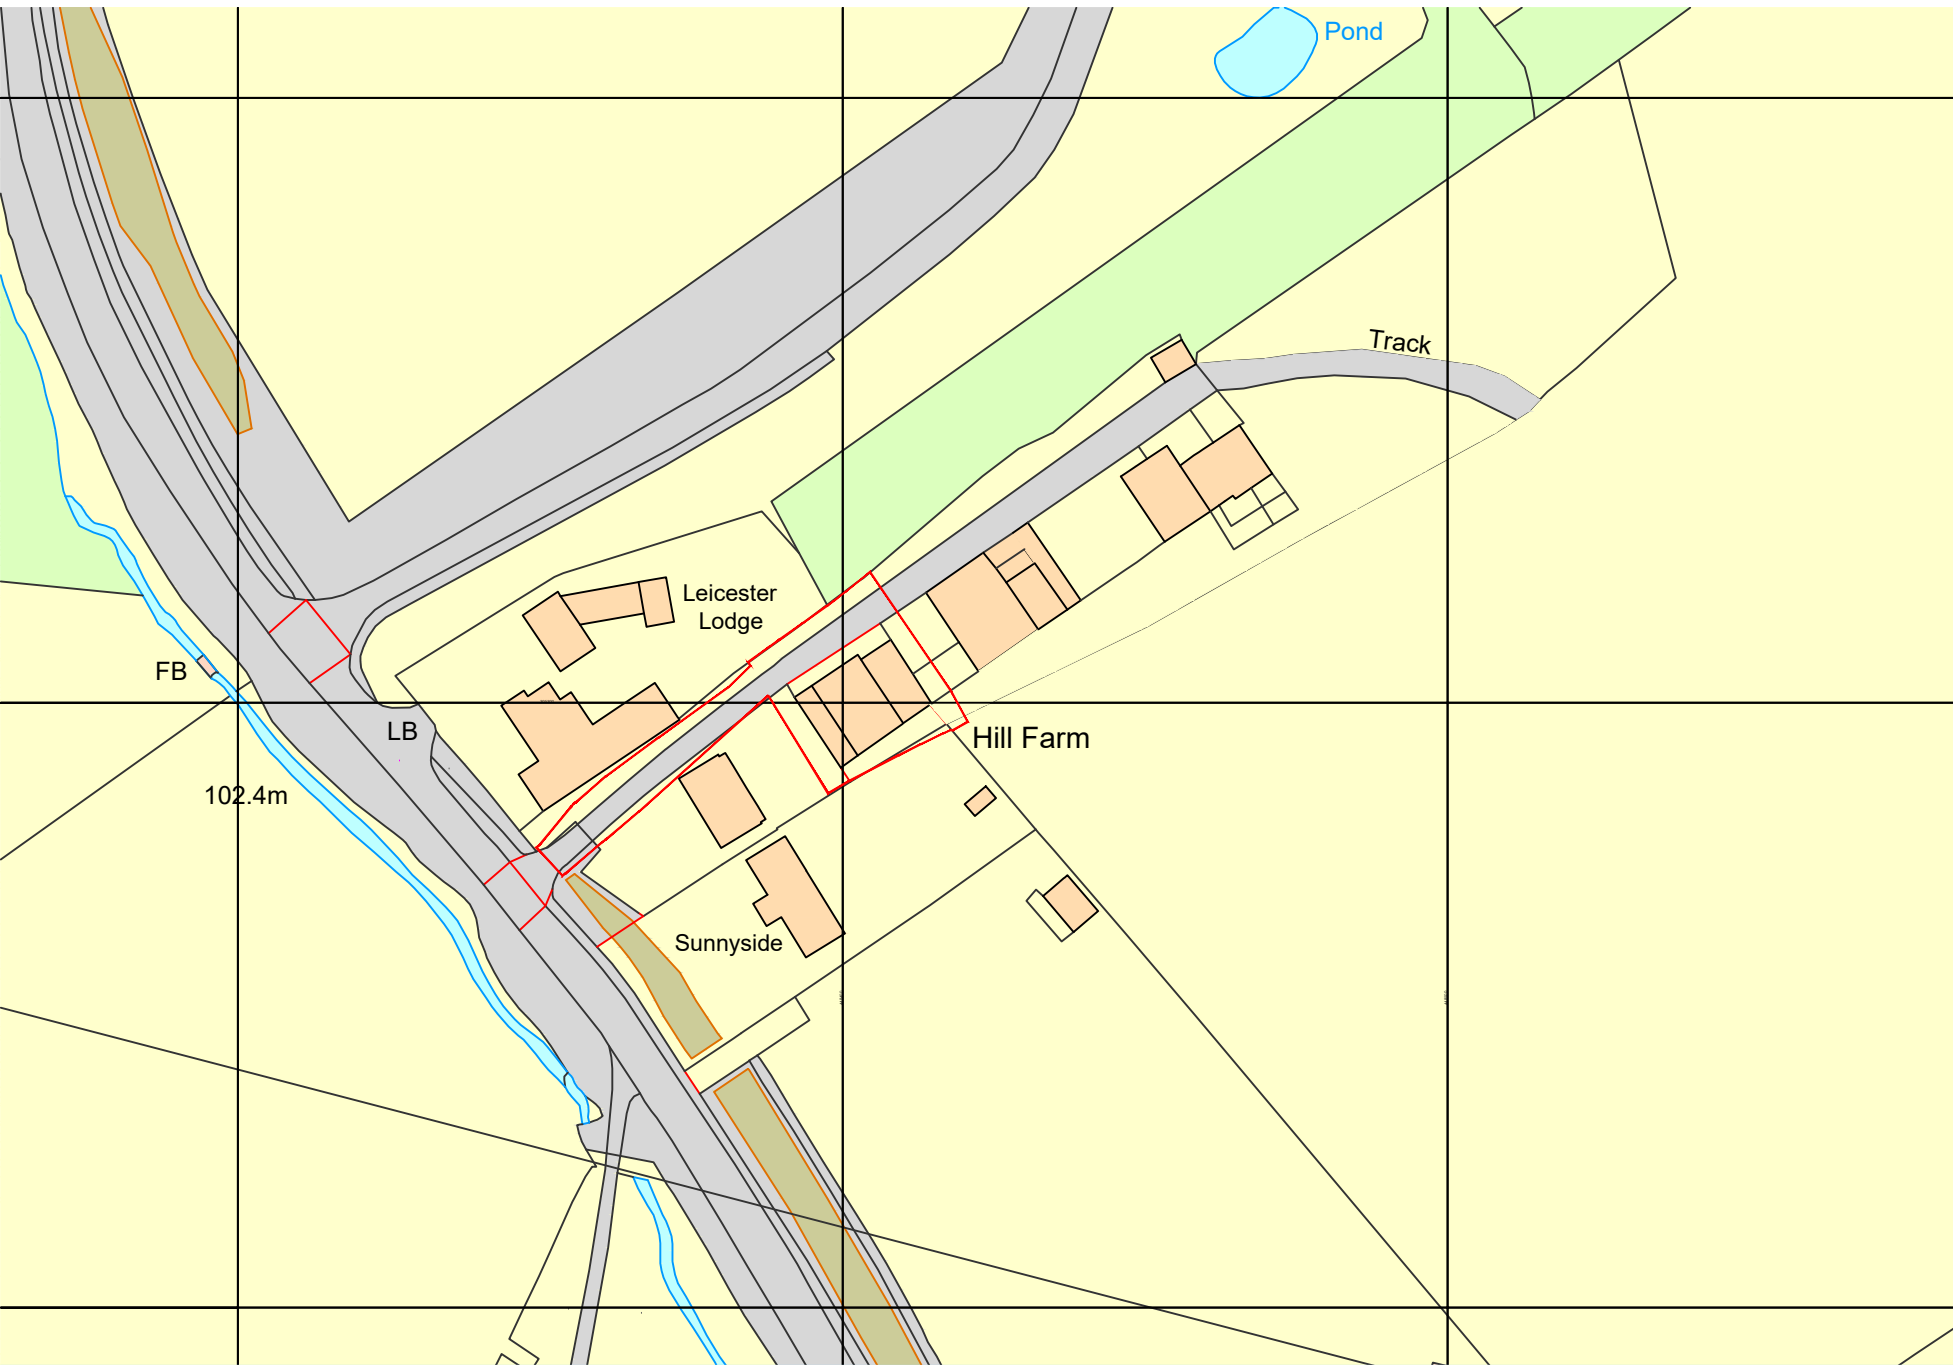


Location Plan



Location Plan

0 5m 10m 15m 20m 25m 1:500

Printed or electronic copies of this drawing can be scaled for planning purposes only. Any discrepancies with this drawing to be reported and clarified prior to commencing work on site, if in doubt! - Ask.
Corporate Architecture Ltd accept no responsibility for works not undertaken fully in accordance with this drawing and relevant specifications.
Copyright © Corporate Architecture Limited

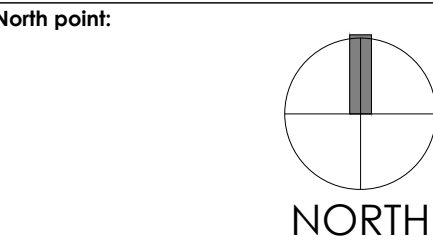

Notes:

Revision Log:			
C	Site Boundary updated	AH	04.12.23
B	Site Boundary updated	AH	15.11.23
A	Site Boundary updated	AH	04.05.22

Rev: Description: By: Date:

Project:
Full Application - Barn Conversion
Hill Farm,
Botcheston,
Defford,
LE9 9FH

Client:
Mr Gill

Scale:
VARIOUS

Drawn by:	Checked:	Date:	Paper Size:
AH	JAE	Apr '22	A1

Drawing Title:
Location Plan

Drawing Status:
PLANNING ISSUE

Drawing Number:	Revision Number:
5092/G/20/001	C

CORPORATE ARCHITECTURE LIMITED
CHARTERED ARCHITECTS

HEAD OFFICE
Venari House, 1 Timbush Way,
Market Harborough,
Leicestershire, LE16 7XY
Tel: 01858 447476

ISO 9001 office@corporatearchitecture.co.uk RIBA Chartered Practice
www.corporatearchitecture.co.uk