


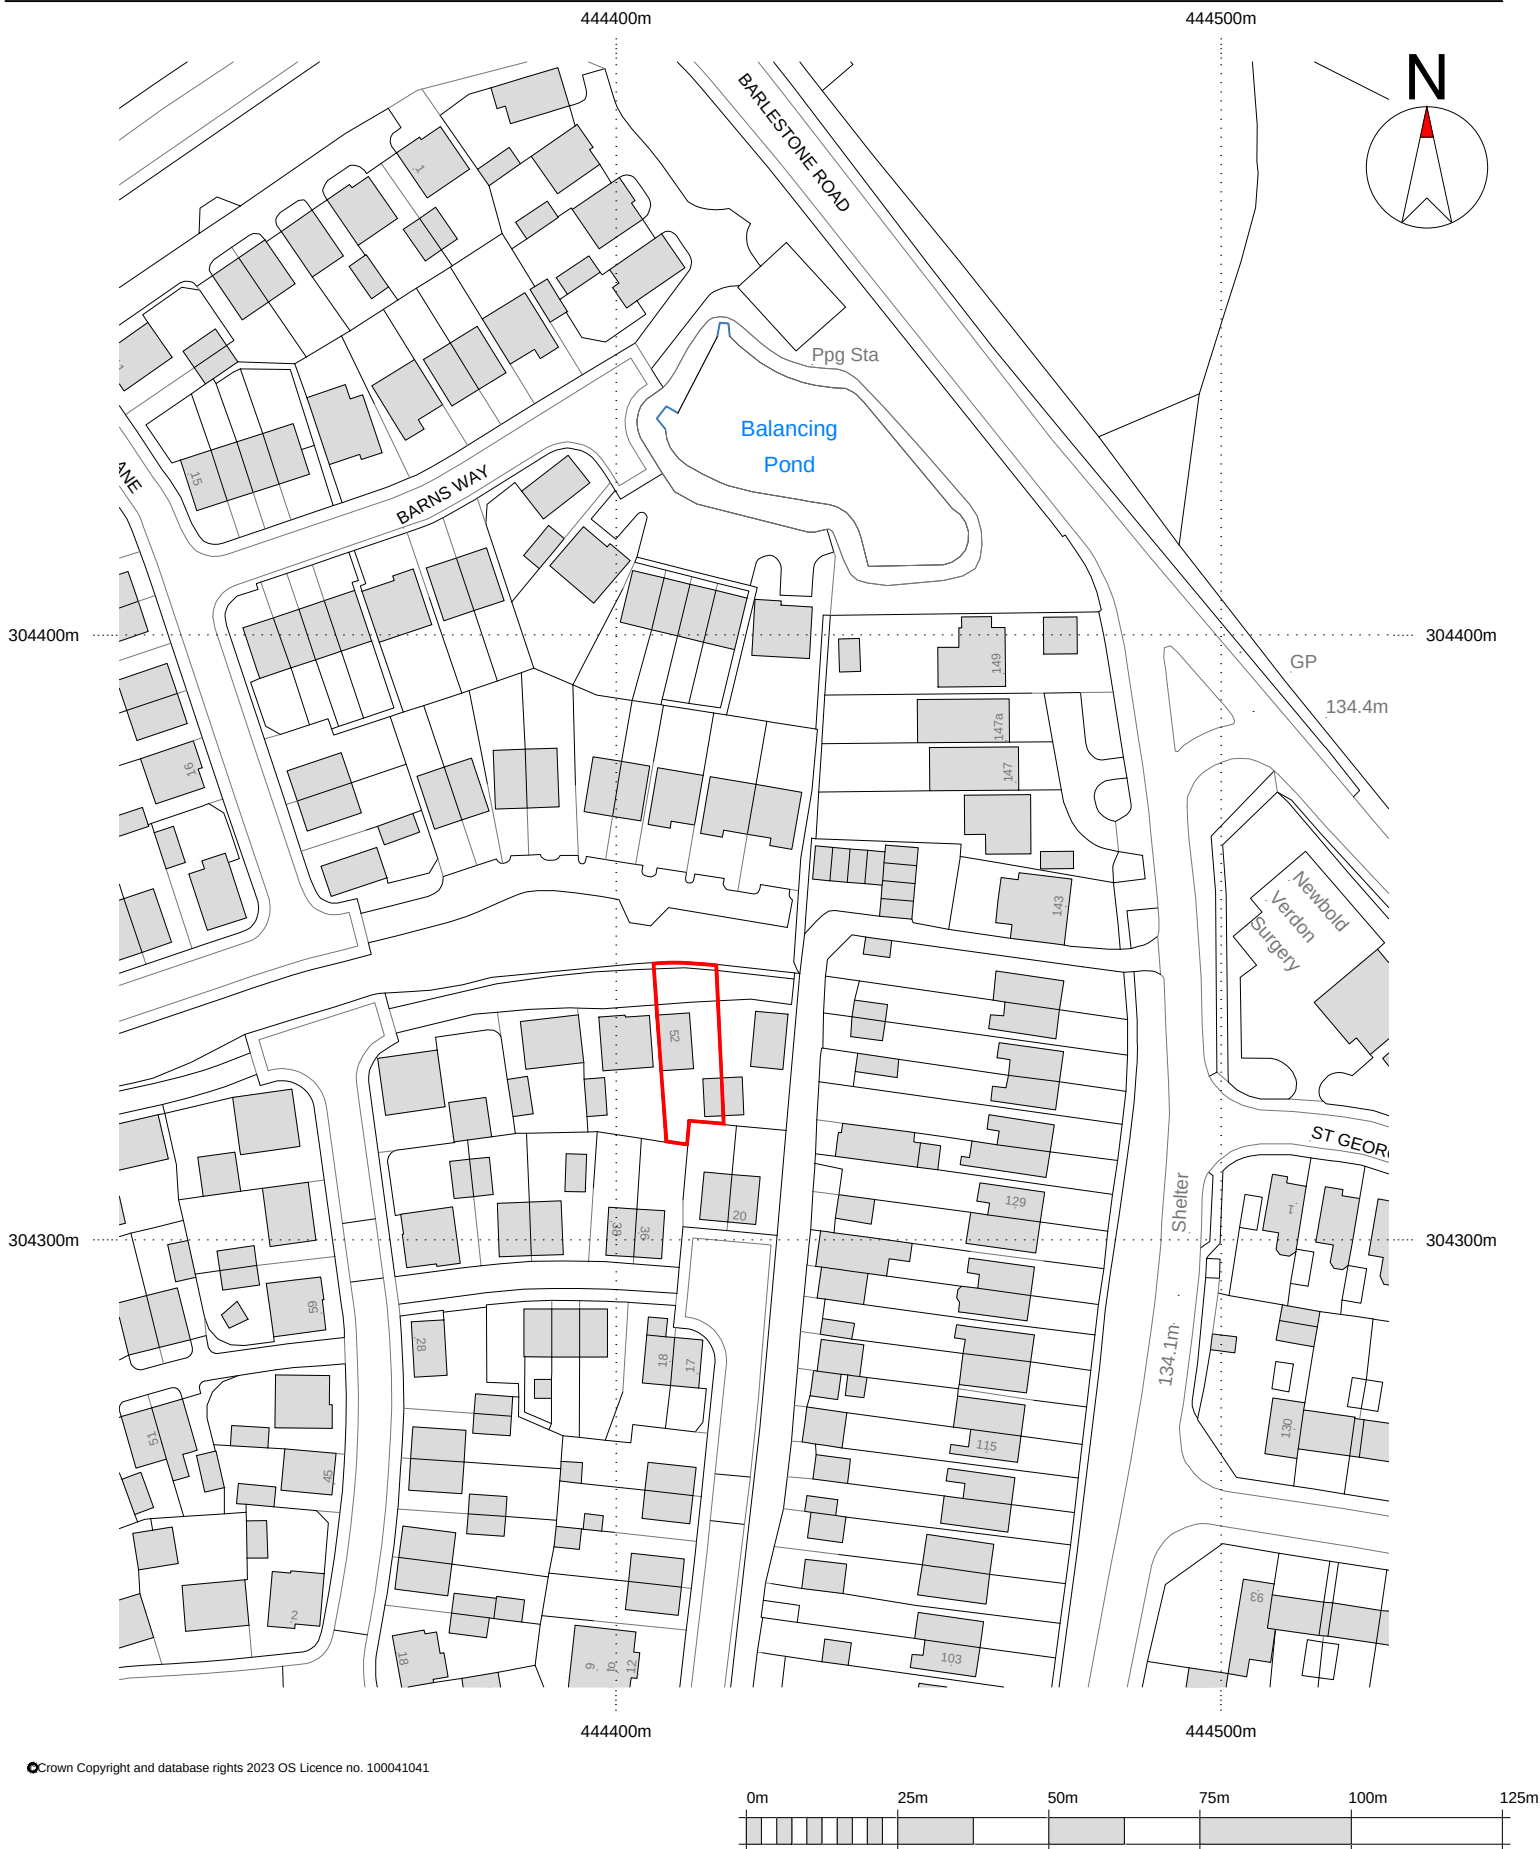

Rn aD
Robert Newsham
Architectural Drawing Service

PROJECT **52 Old Farm Lane**

DRAWING **Location Plan**

DATE **10/ 12/ 23**

BY **R.N.**

SCALE **1:1250**

DRAWING NO. **038-0001_revA**