25, Shenton Lane, Market Bosworth, Leics.

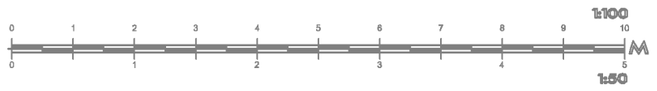

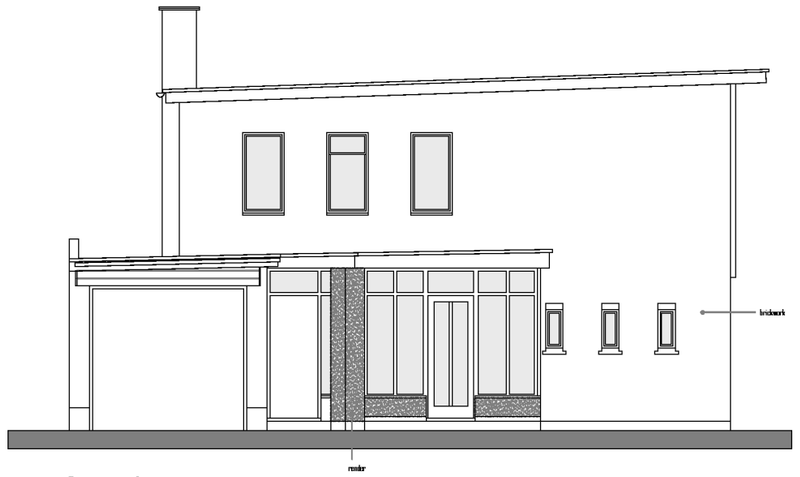

front elevation

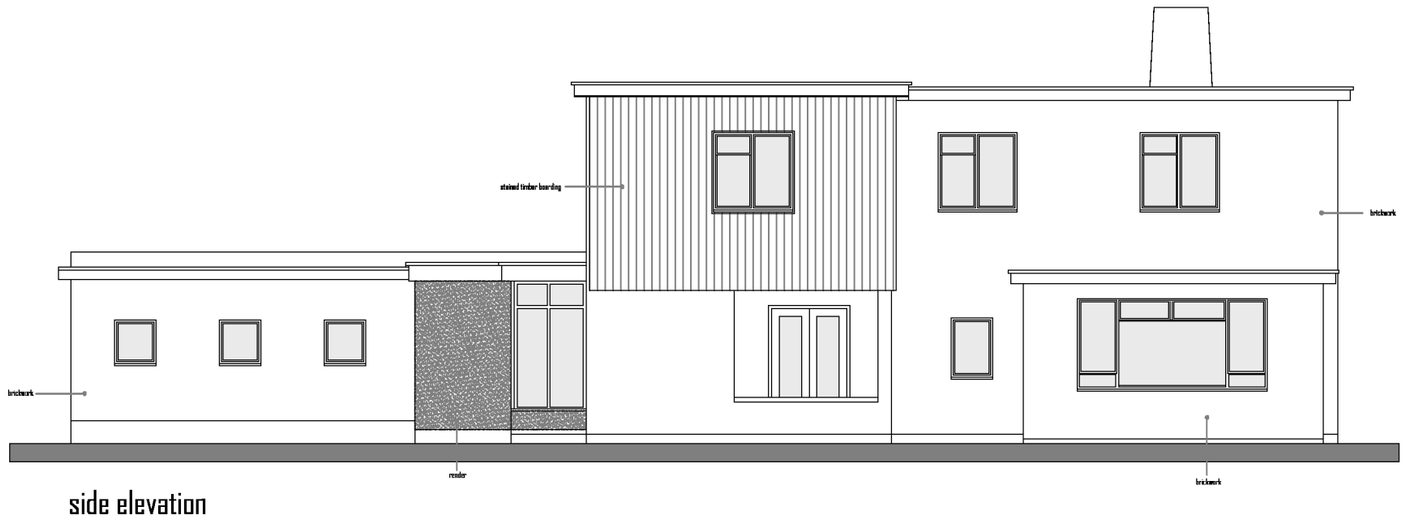

side elevation



rear elevation

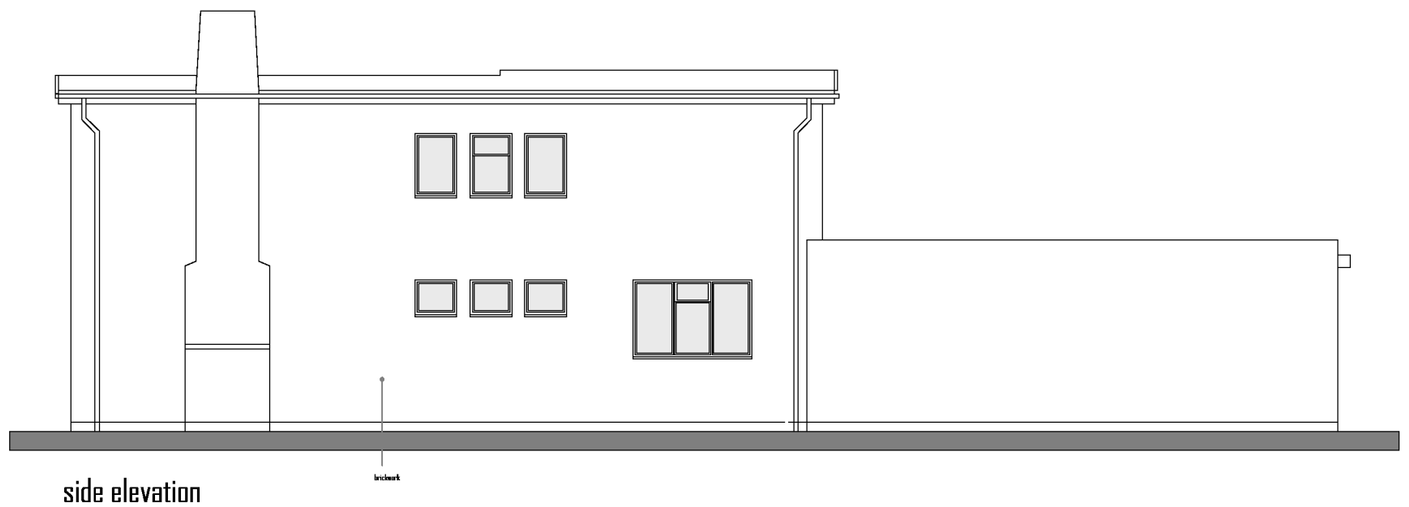

side elevation

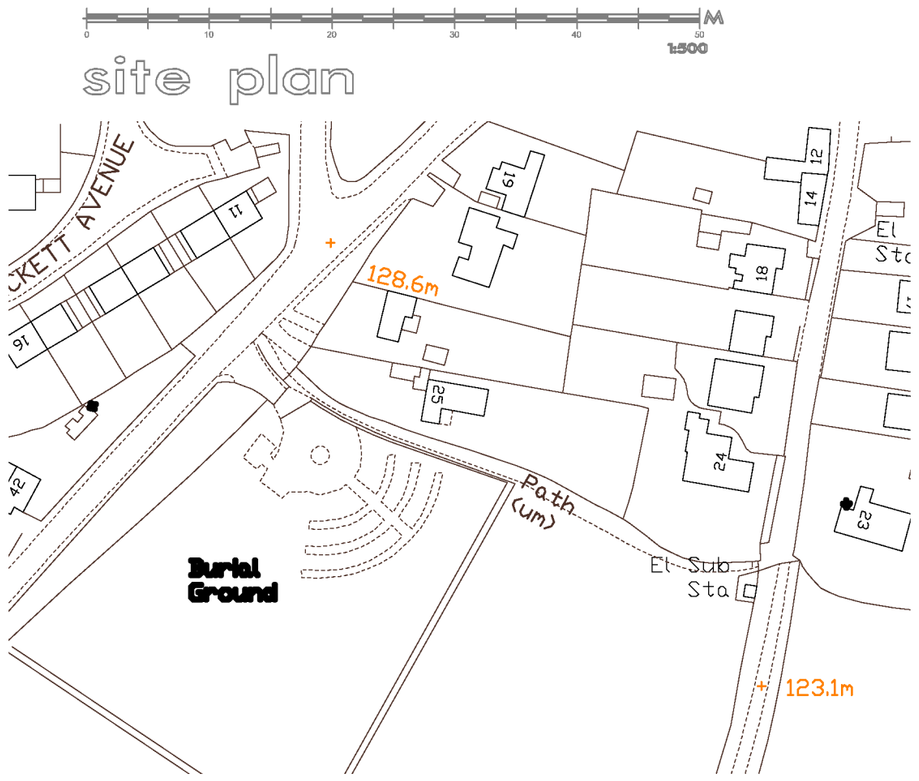

site plan

site location

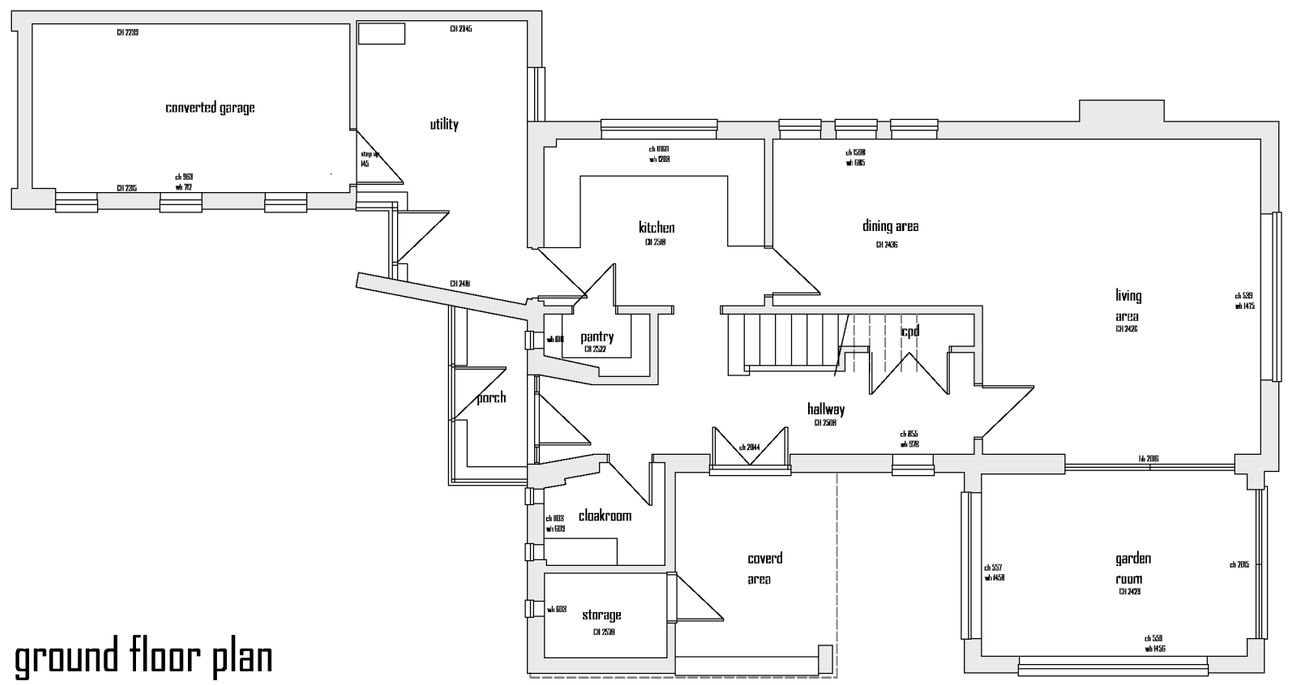

ground floor plan

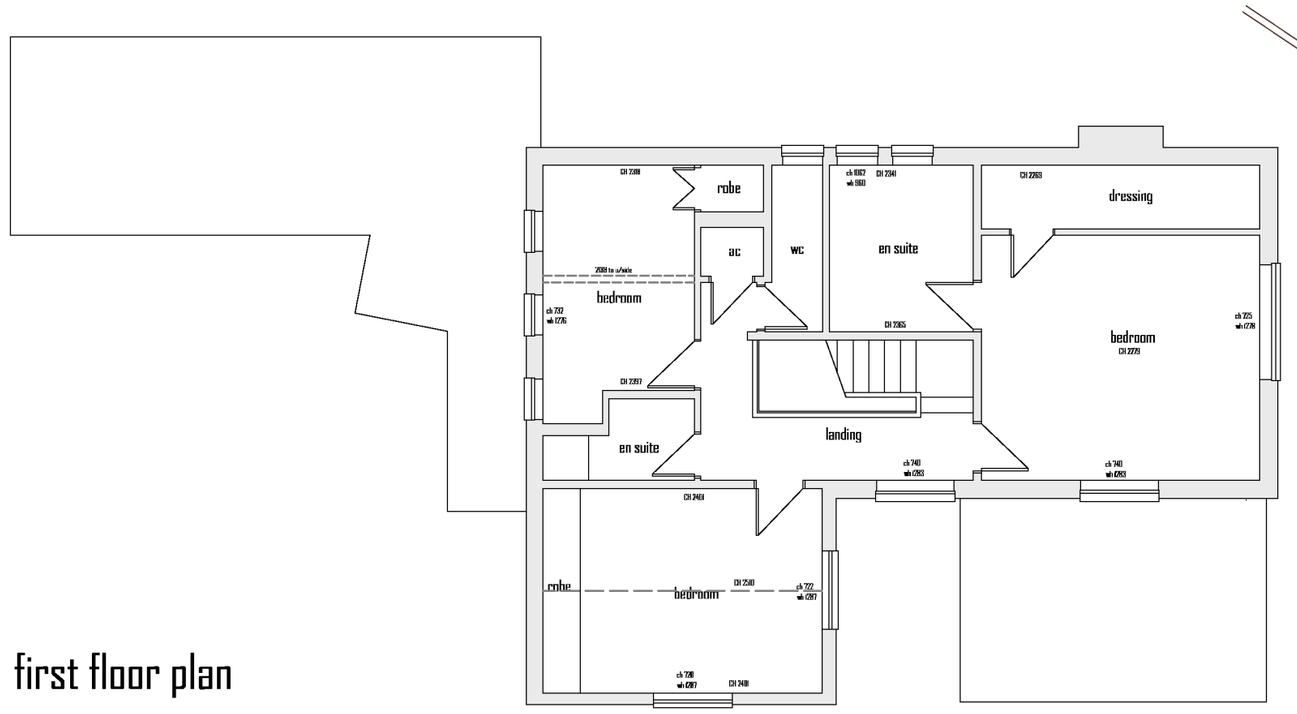

first floor plan

NOTE
This drawing and design is copyright and must not be reproduced in part or in whole without prior written consent.
Contractors must verify all dimensions on site before commencing work or preparing shop drawings.

DCI Architecture Limited
27, Trinity Close,
Ashby-de-la-Zouch
Leicestershire
LE65 2GR

Tel 01530 416700
Fax 08845 2592404
Email: darren.insley@dciworld.com

Member of the Chartered Institute of Architectural Technologists

project:
Extension & Alteration

address
25, Shenton Lane, Market Bosworth, Leicestershire

client
Mr & Mrs B Ryley

drawing
Existing Details

drawing no.
01

drawing by:
Robert Bannerman

Revision

Checked By:
Darren Insely

date:
September 2010

scale
1:100, 1:500, 1:250

NOTE
This drawing and design is copyright and must not be reproduced in part or in whole without prior written consent.
DO NOT SCALE THIS DRAWING - Use only figured dimensions -
Contractors must verify all dimensions on site before commencing work or preparing shop drawings.
Report any discrepancies to DCI Architecture Ltd