25, Shenton Lane, Market Bosworth, Leics.

1:100
0 1 2 3 4 5 6 7 8 9 10 M
0 1 2 3 4 5
1:50



front elevation

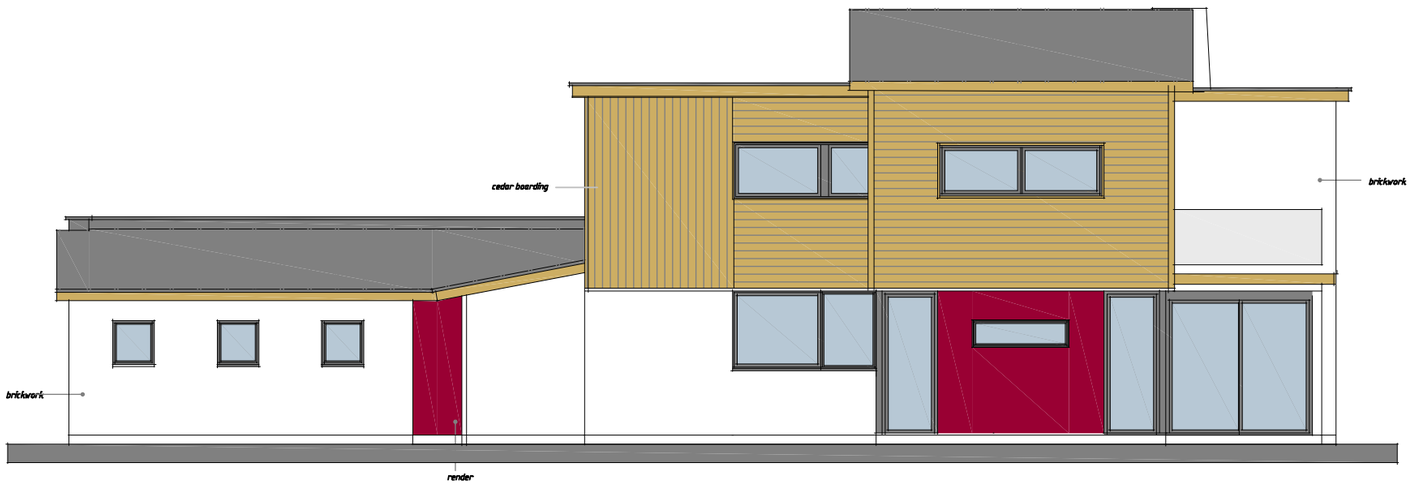

side elevation



rear elevation



side elevation

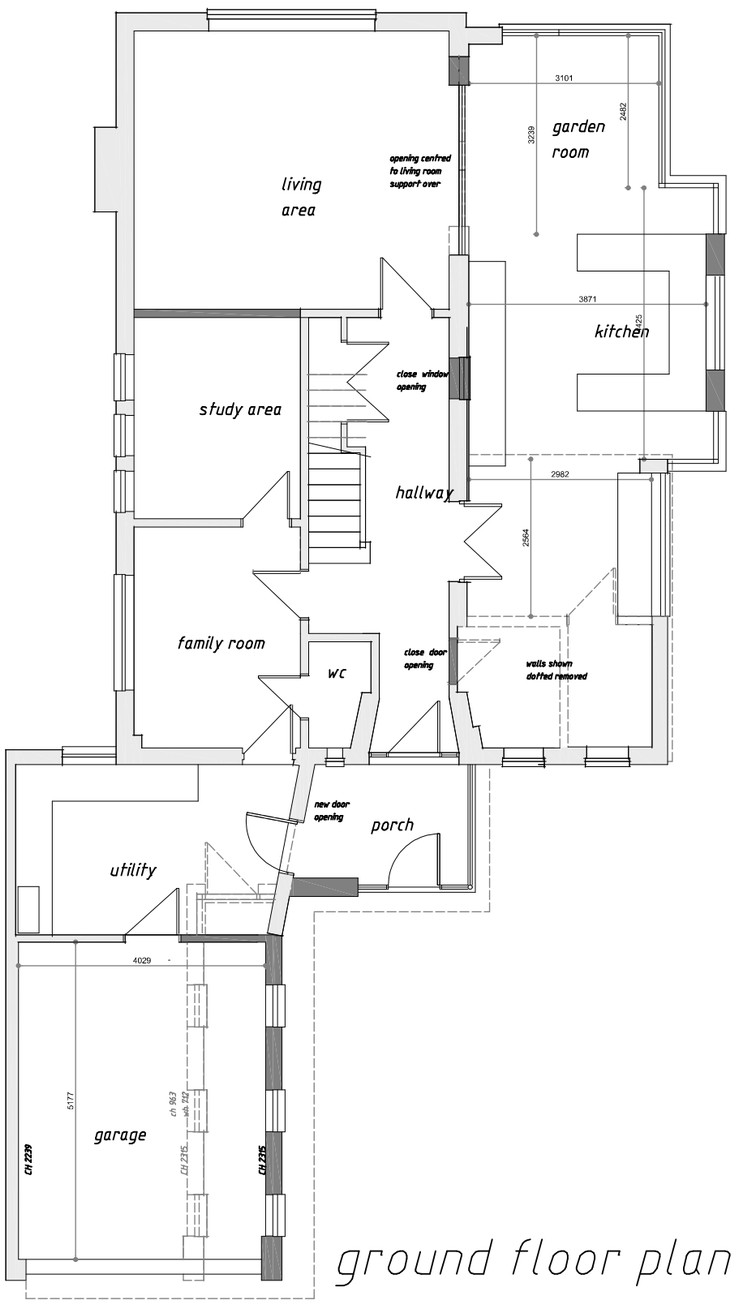

ground floor plan

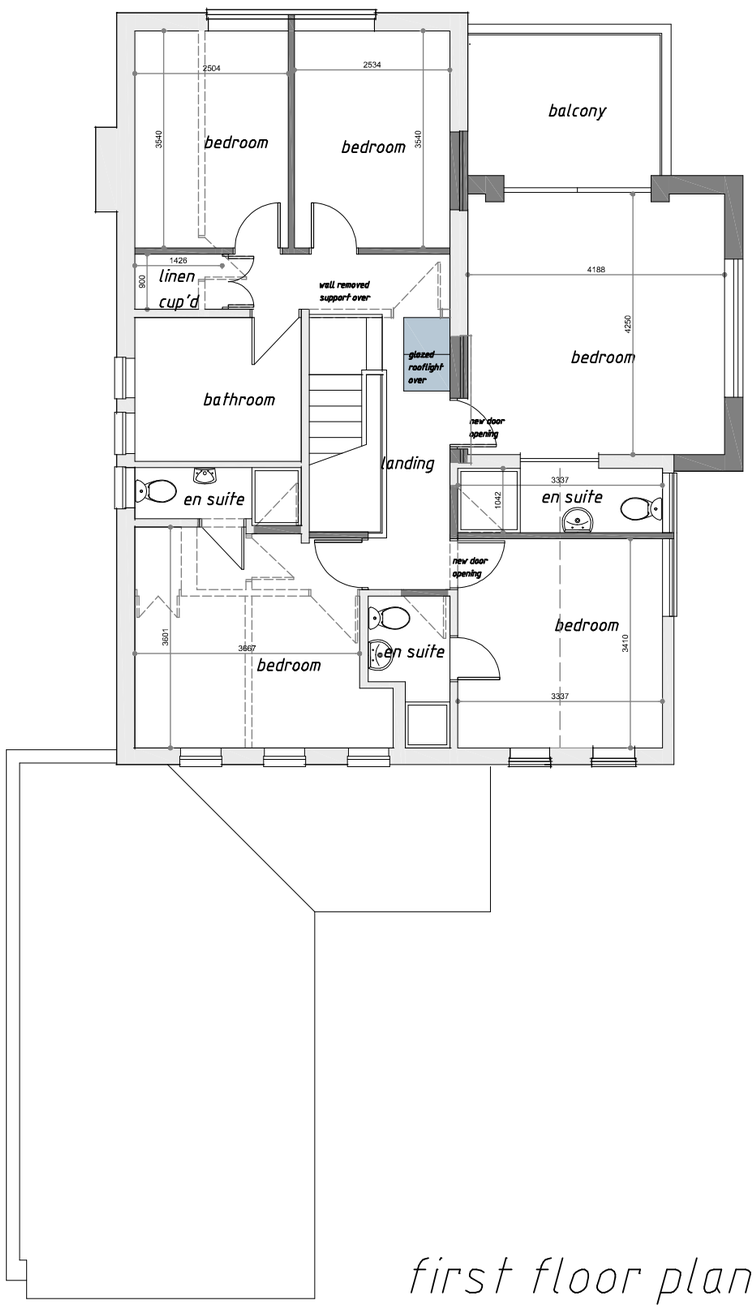

first floor plan



site plan

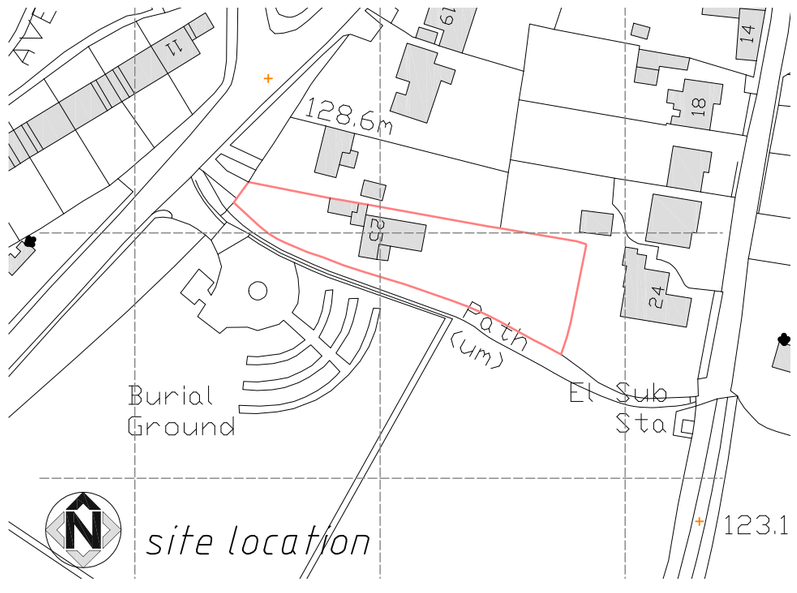

site location

NOTE
This drawing and design is copyright and must not be reproduced in part or in whole without prior written consent. Contractors must verify all dimensions on site before commencing work or preparing shop drawings.

DCI Architecture Limited
27, Trinity Close,
Ashby de-la Zouch
Leicestershire
LE65 2GR

Tel: 01530 416700
Fax: 0845 2992404
Email: darren.insley1@ntlworld.com
Member of the Chartered Institute of Architectural Technologists

project: Extension & Alteration
address 25, Shenton Lane, Market Bosworth, Leicestershire
client Mr & Mrs B Ryley
drawing Planning Drawing

drawing no. 02
Revision
Checked By: Darren Insely
date: November 2010
scale 1:50, 1:100, 1:500, 1:1250