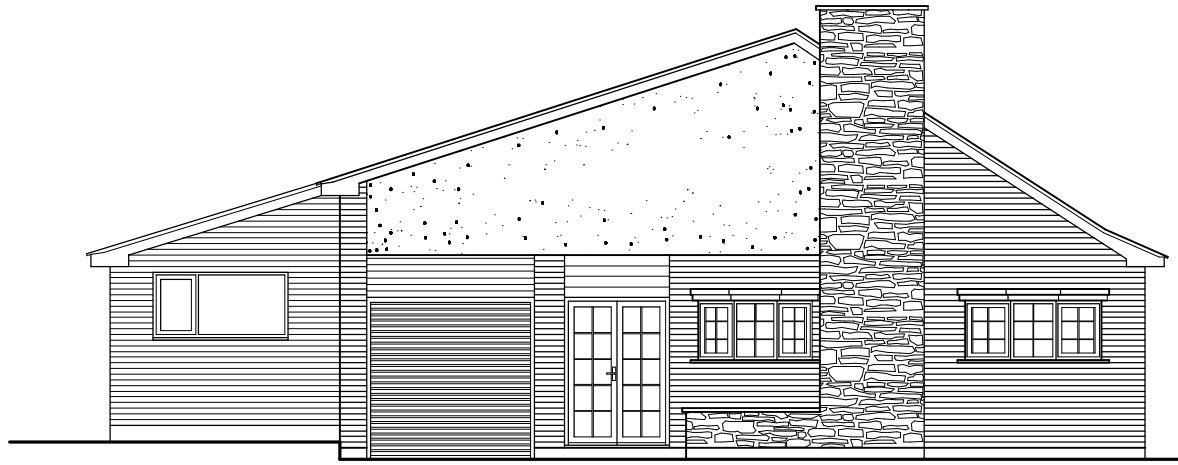

Woodstock Close Elevation

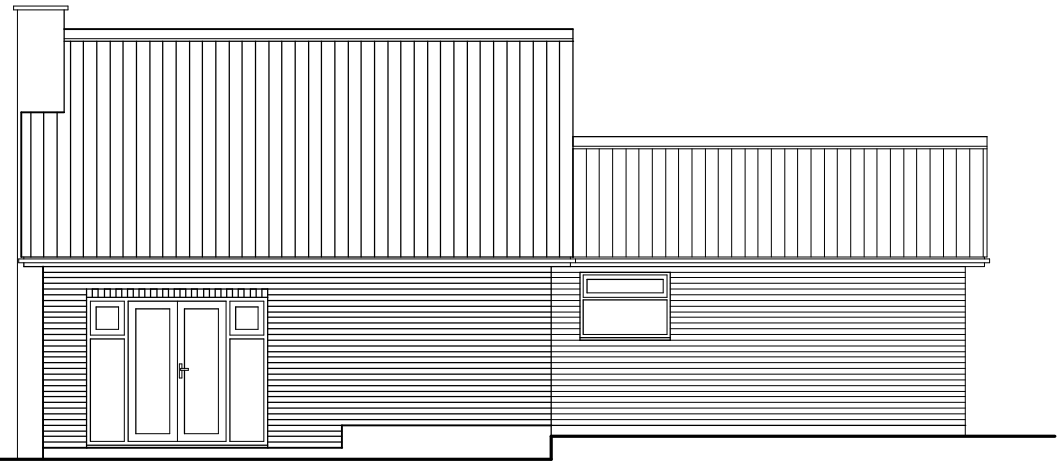

Side Elevation

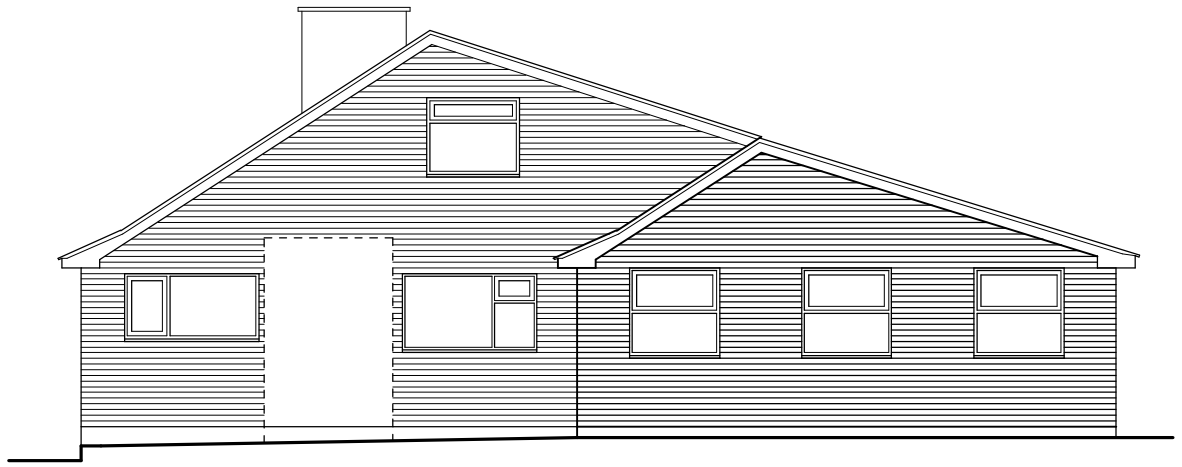

Rear Elevation

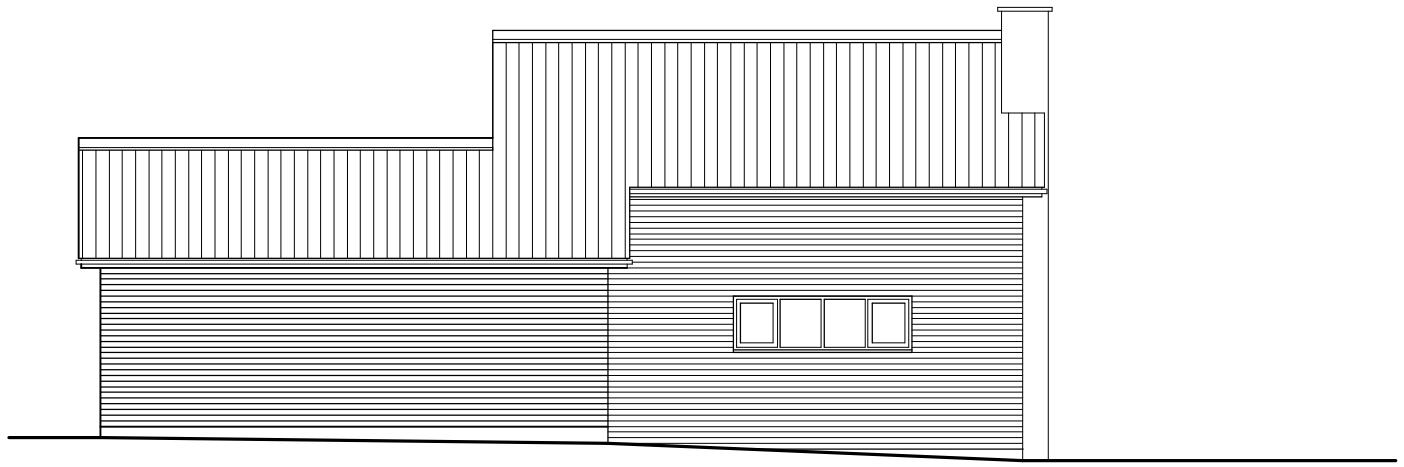

Side Elevation

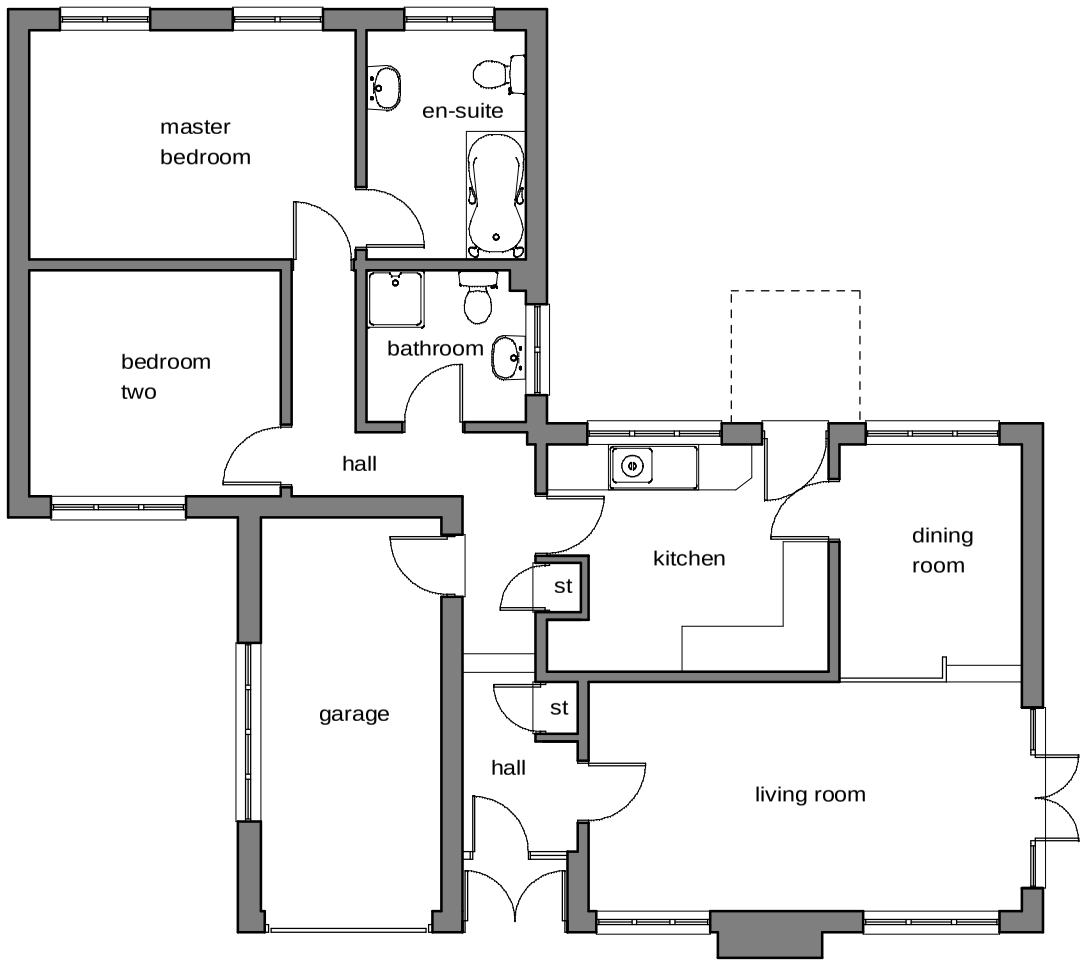

Ground Floor Plan

S A V A G E H A Y W A R D

A R C H I T E C T S

19 Station Rd Hinckley, Leicstershire, LE10 1AW, 01455 635665, FAX- 01455 618971

Client	Mr A Mcleish		Drawing	Survey Drawing
Project	Extensions & Alterations 8 Woodstock Close Burbage	Auth JEH Scale 1 : 100	Date	July 2008 Job No 08 / 86
			Drawing No	01

THIS DRAWING IS THE COPYRIGHT OF SAVAGE HAYWARD REPRODUCTION IN ANY FORM OF WHOLE OR PART IS FORBIDDEN WITHOUT PRIOR WRITTEN PERMISSION OF THE COPYRIGHT HOLDER DO NOT SCALE FROM DRAWING AND ONLY FIGURE DIMENSIONS ARE TO BE USED