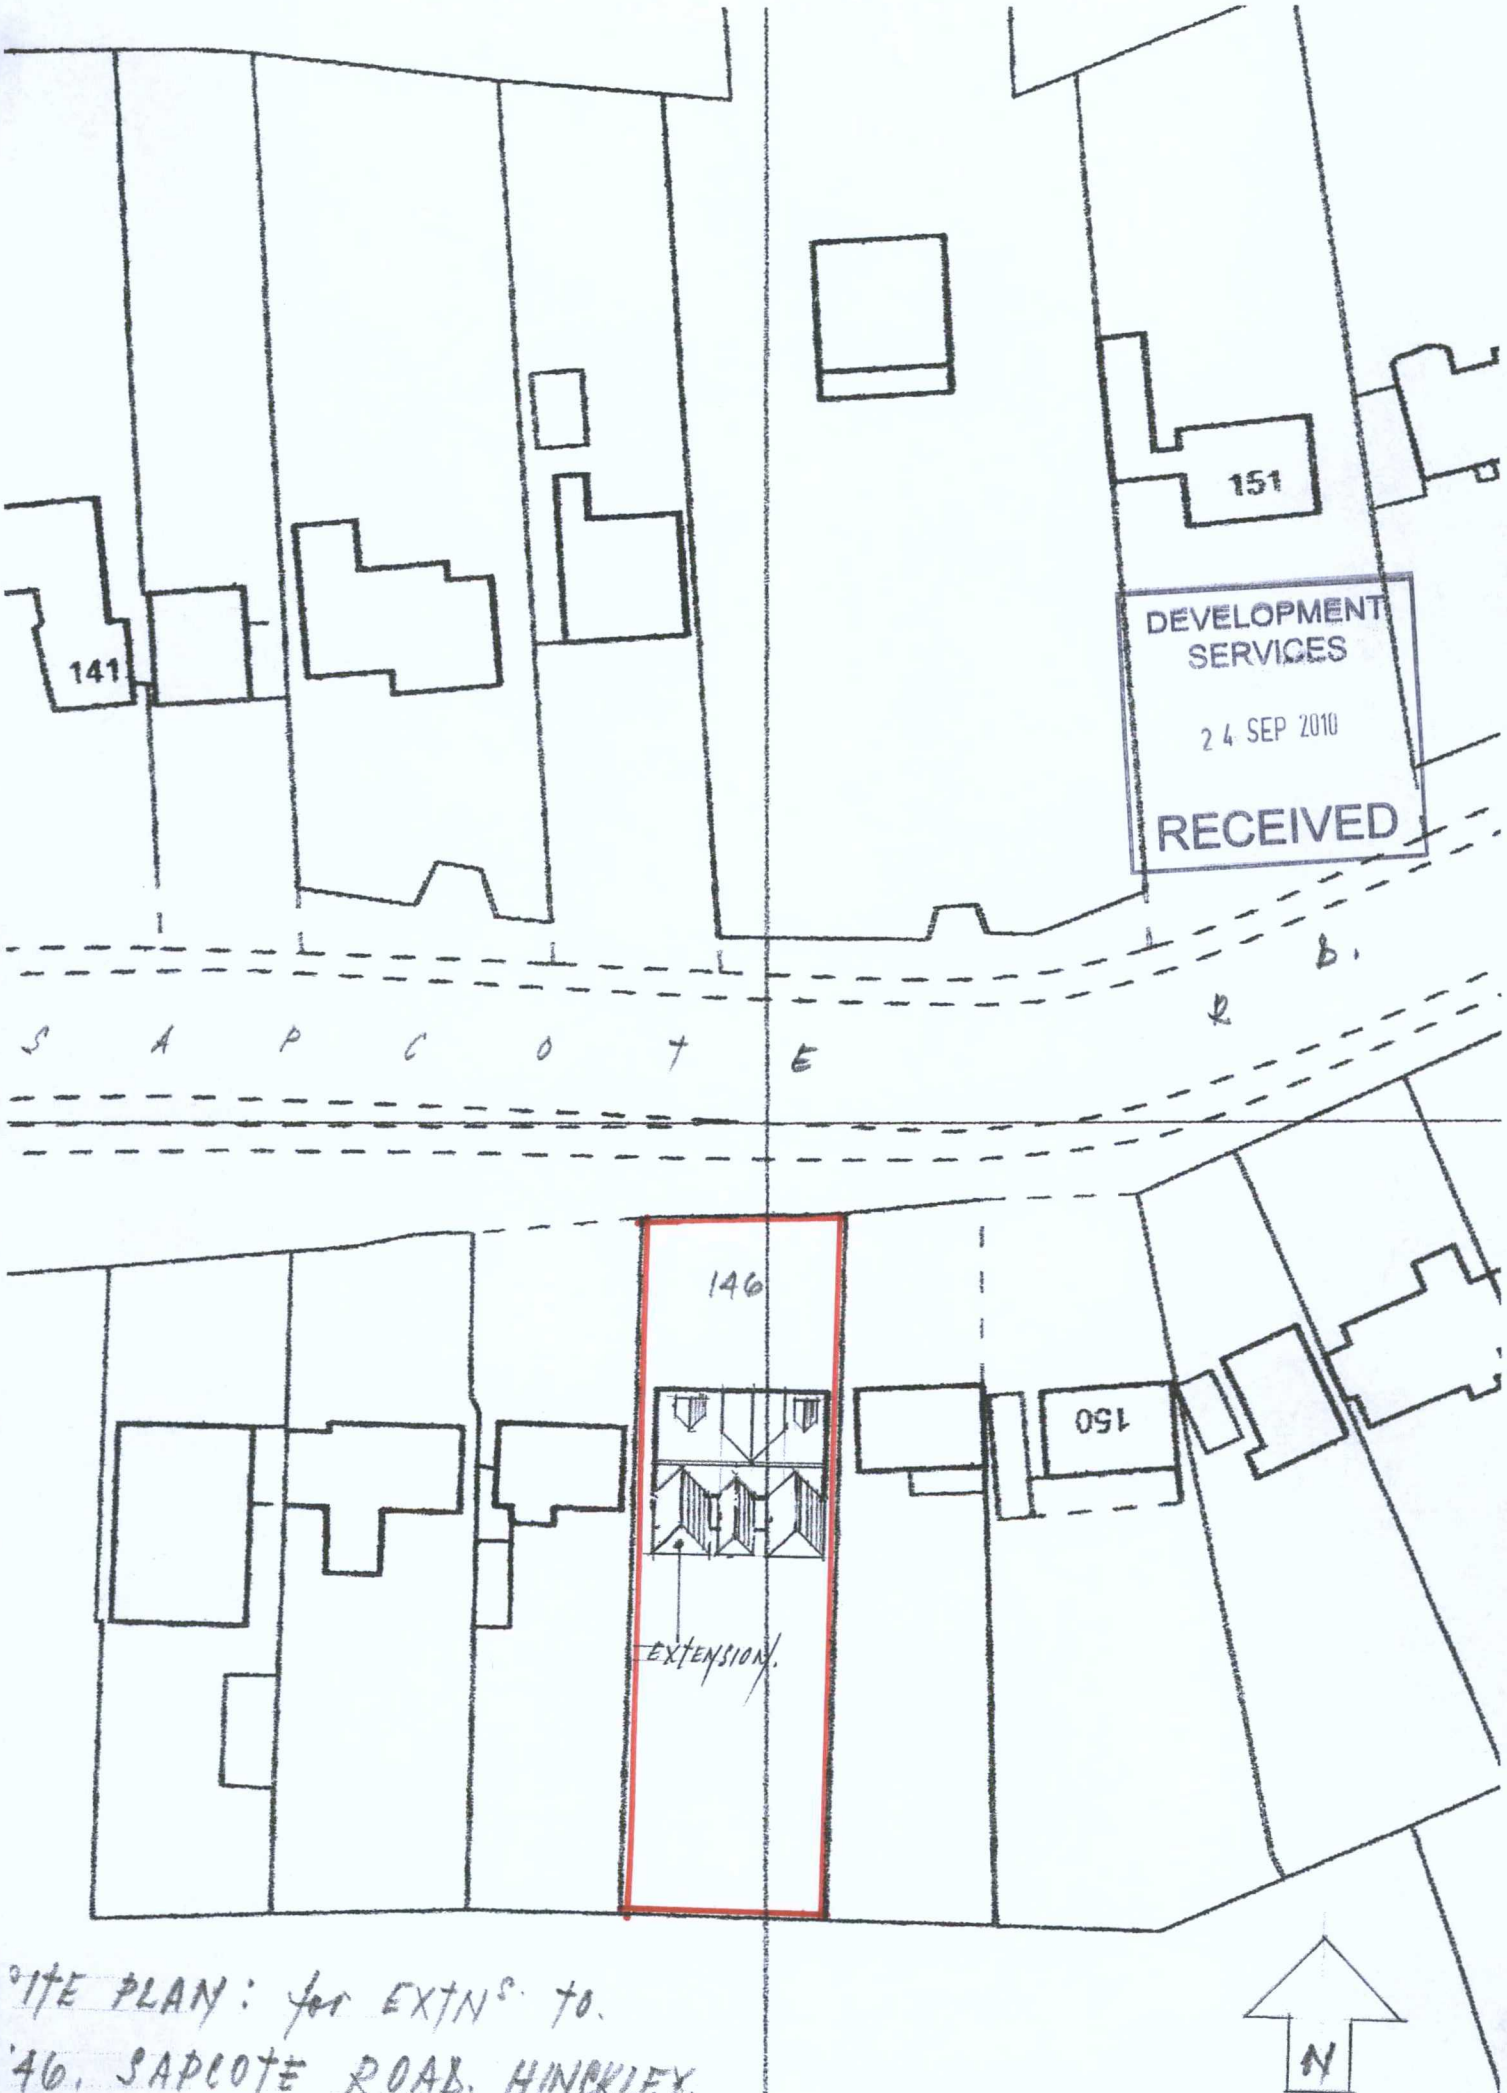


SITE PLAN: for EXTNS. TO.
146. SAPCOTE ROAD. HINCKLEY.
for MR & MRS O'HANLON.

1:500.

PP-1232433