

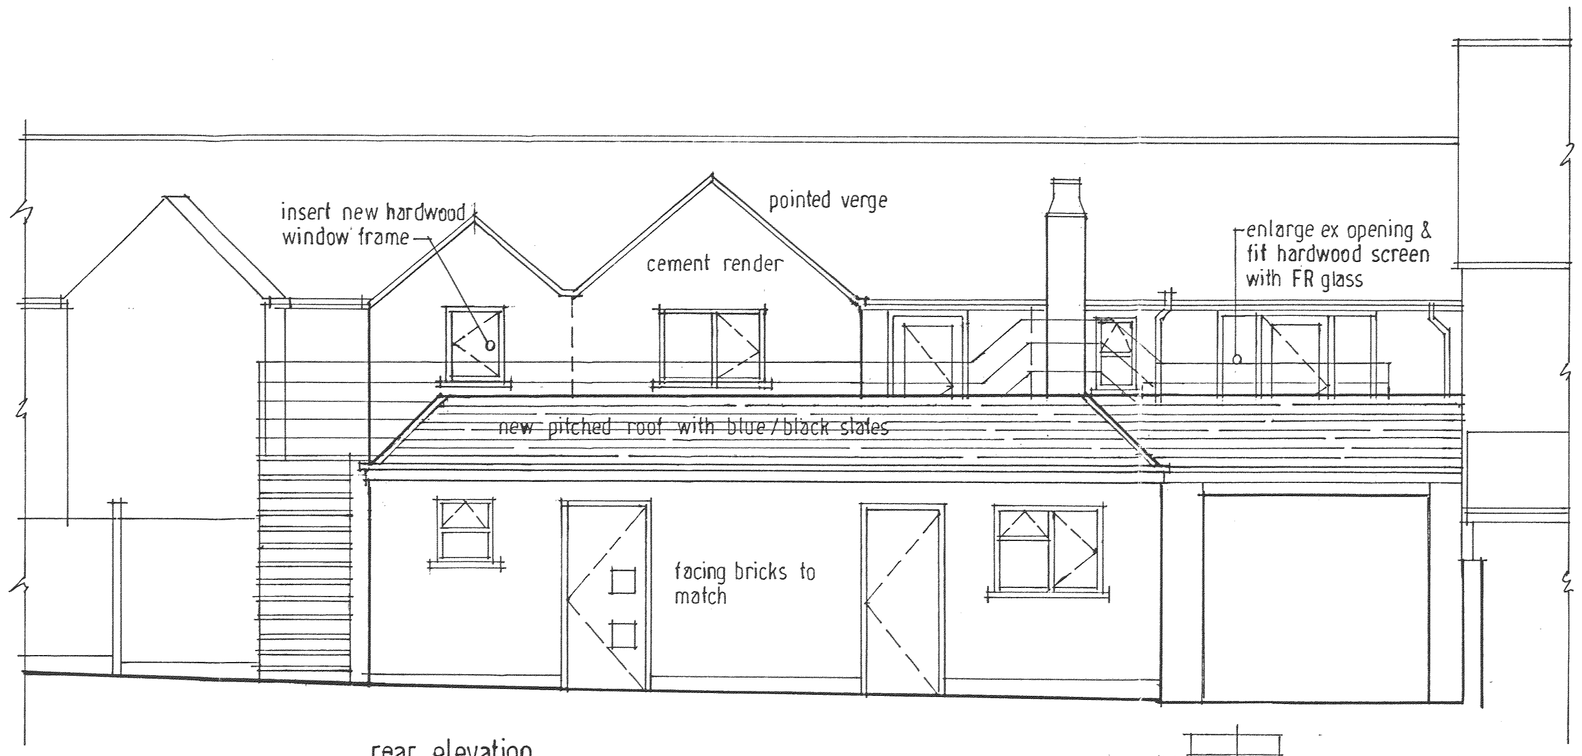


rear elevation

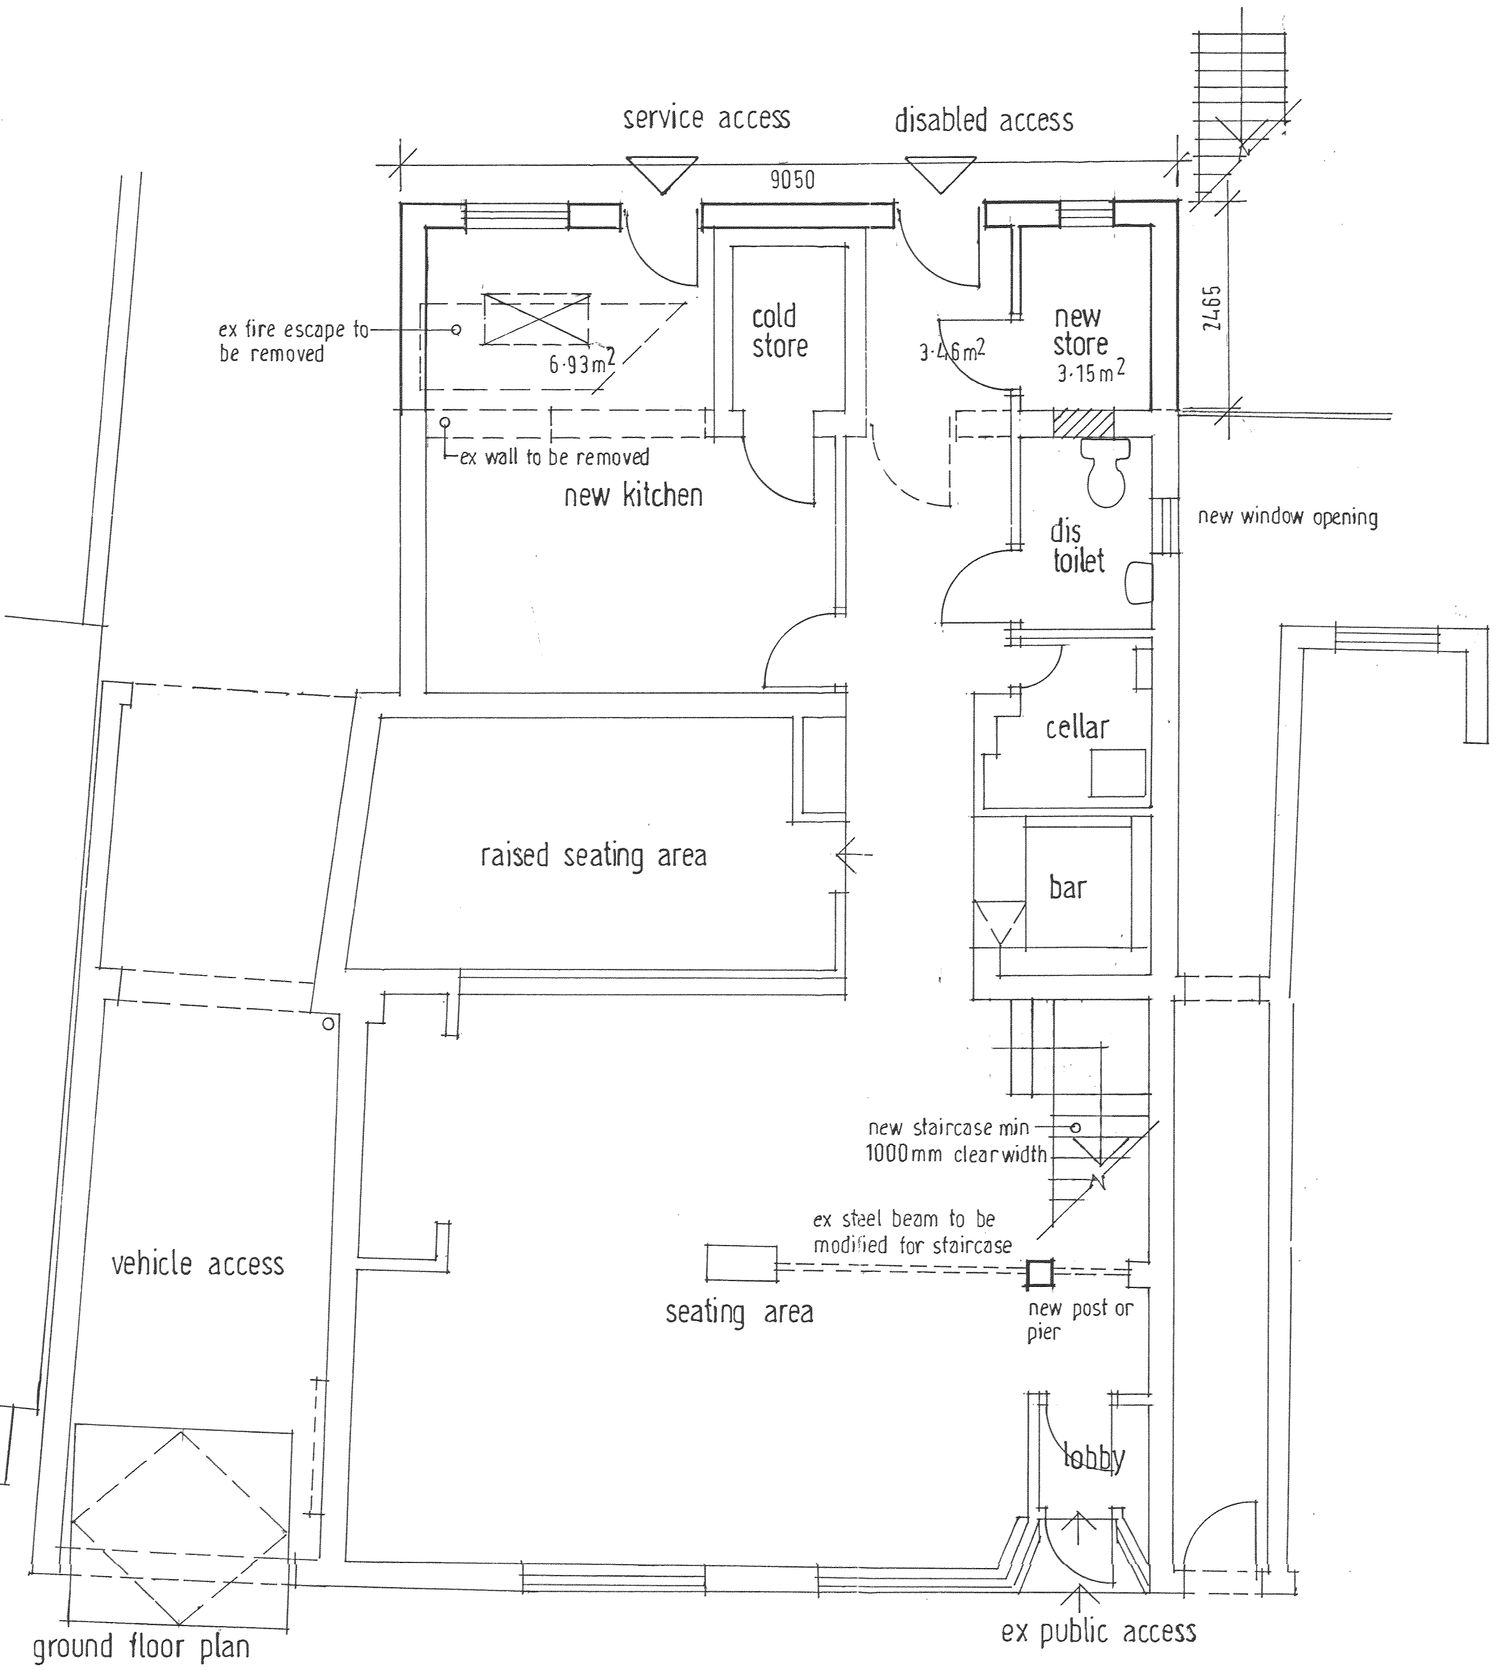

ground floor plan

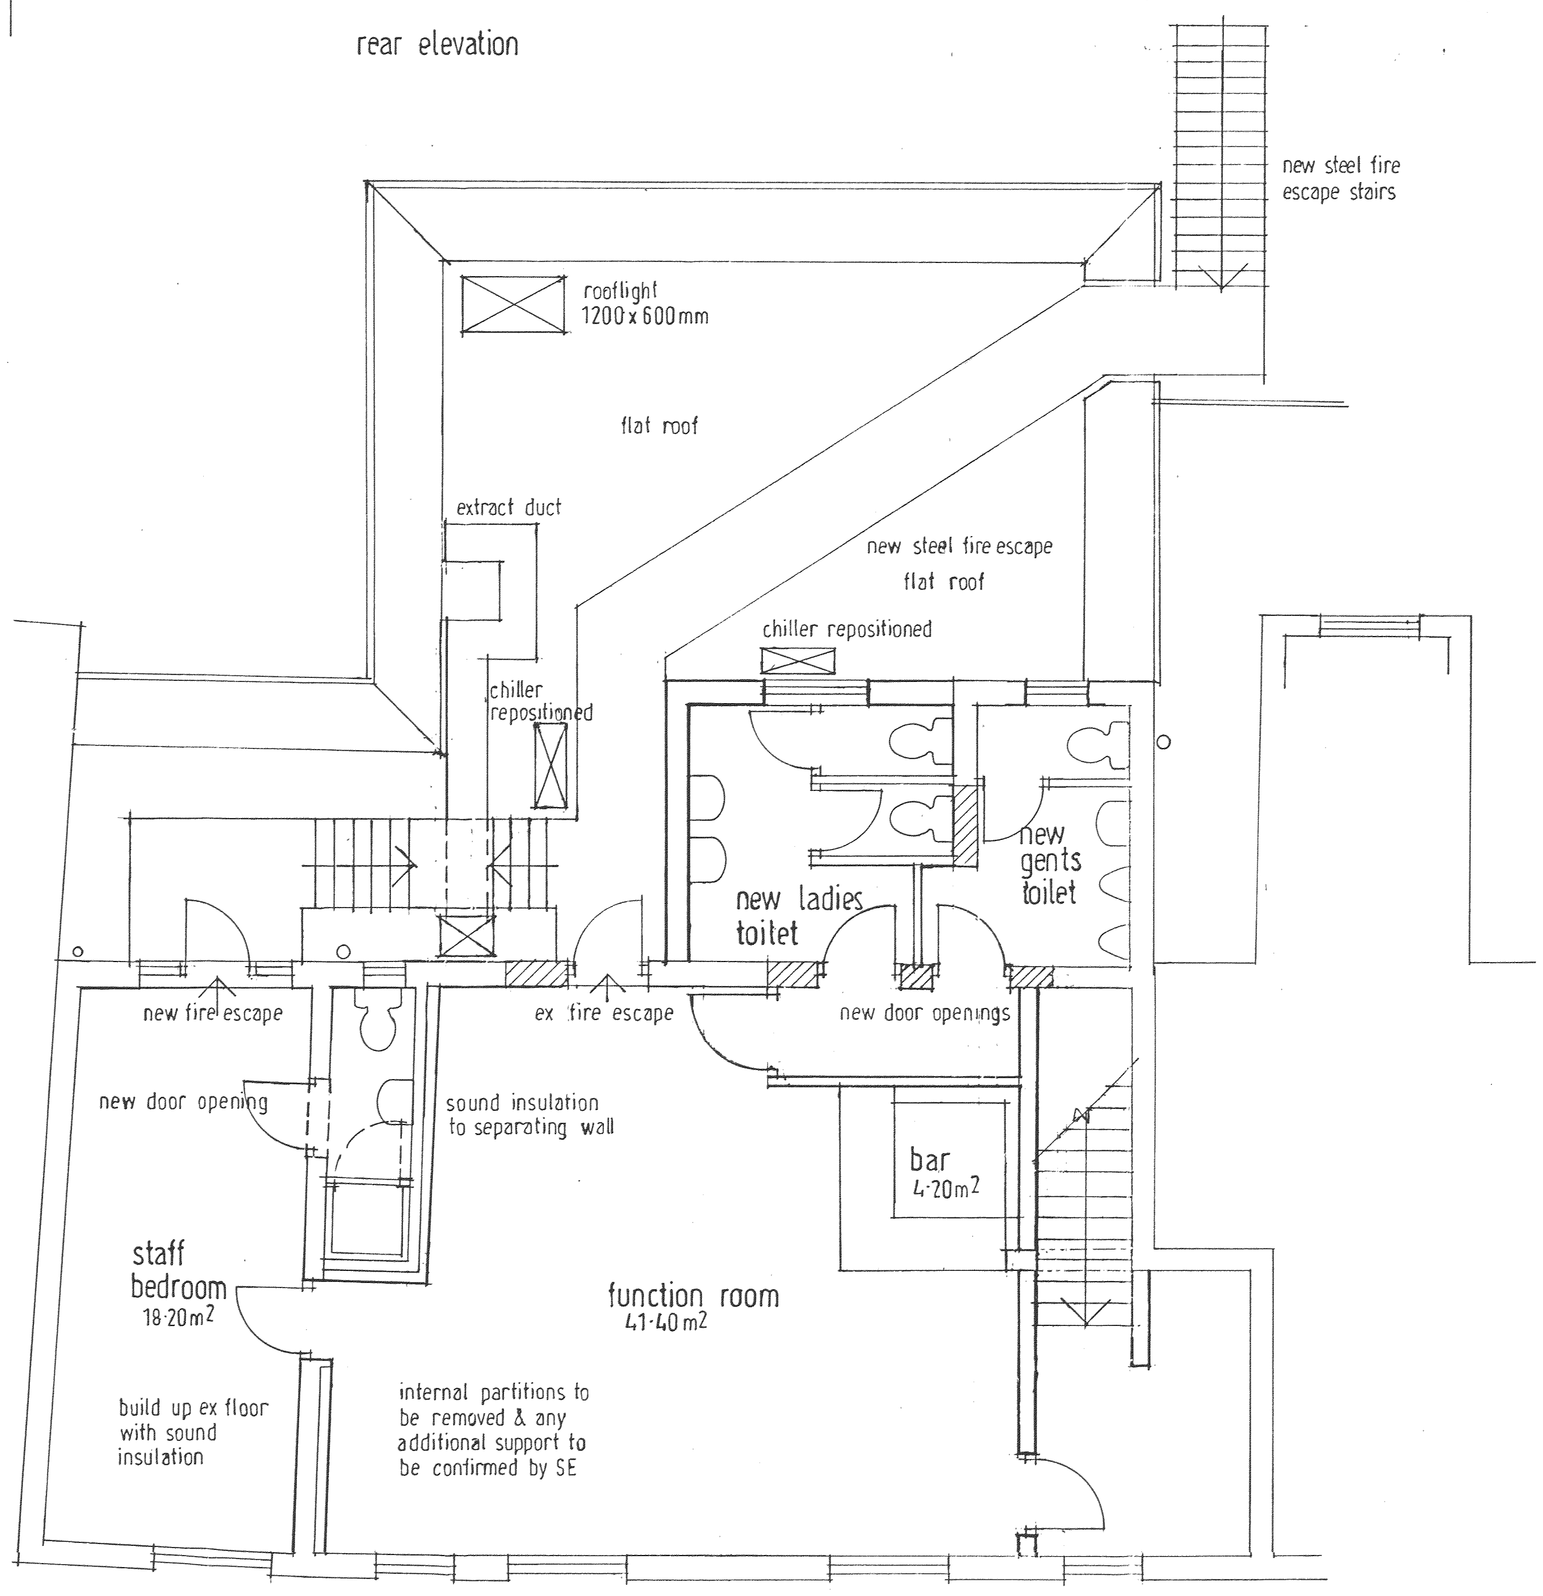

first floor plan

NOTES

REVISIONS

A	Existing staircase replaced	26 5 09
B	Additional notes	29 5 09

EXTENSIONS & ALTERATIONS TO
THE WINDSOR TIFFIN
47 WINDSOR STREET
BURBAGE

AS PROPOSED

1:50 5 5 09

David F Barnes Dip Arch RIBA MaPS
CHARTERED ARCHITECT (01455) 633410
14 PYEHARPS ROAD BURBAGE LE10 2JE

B09/04/P01