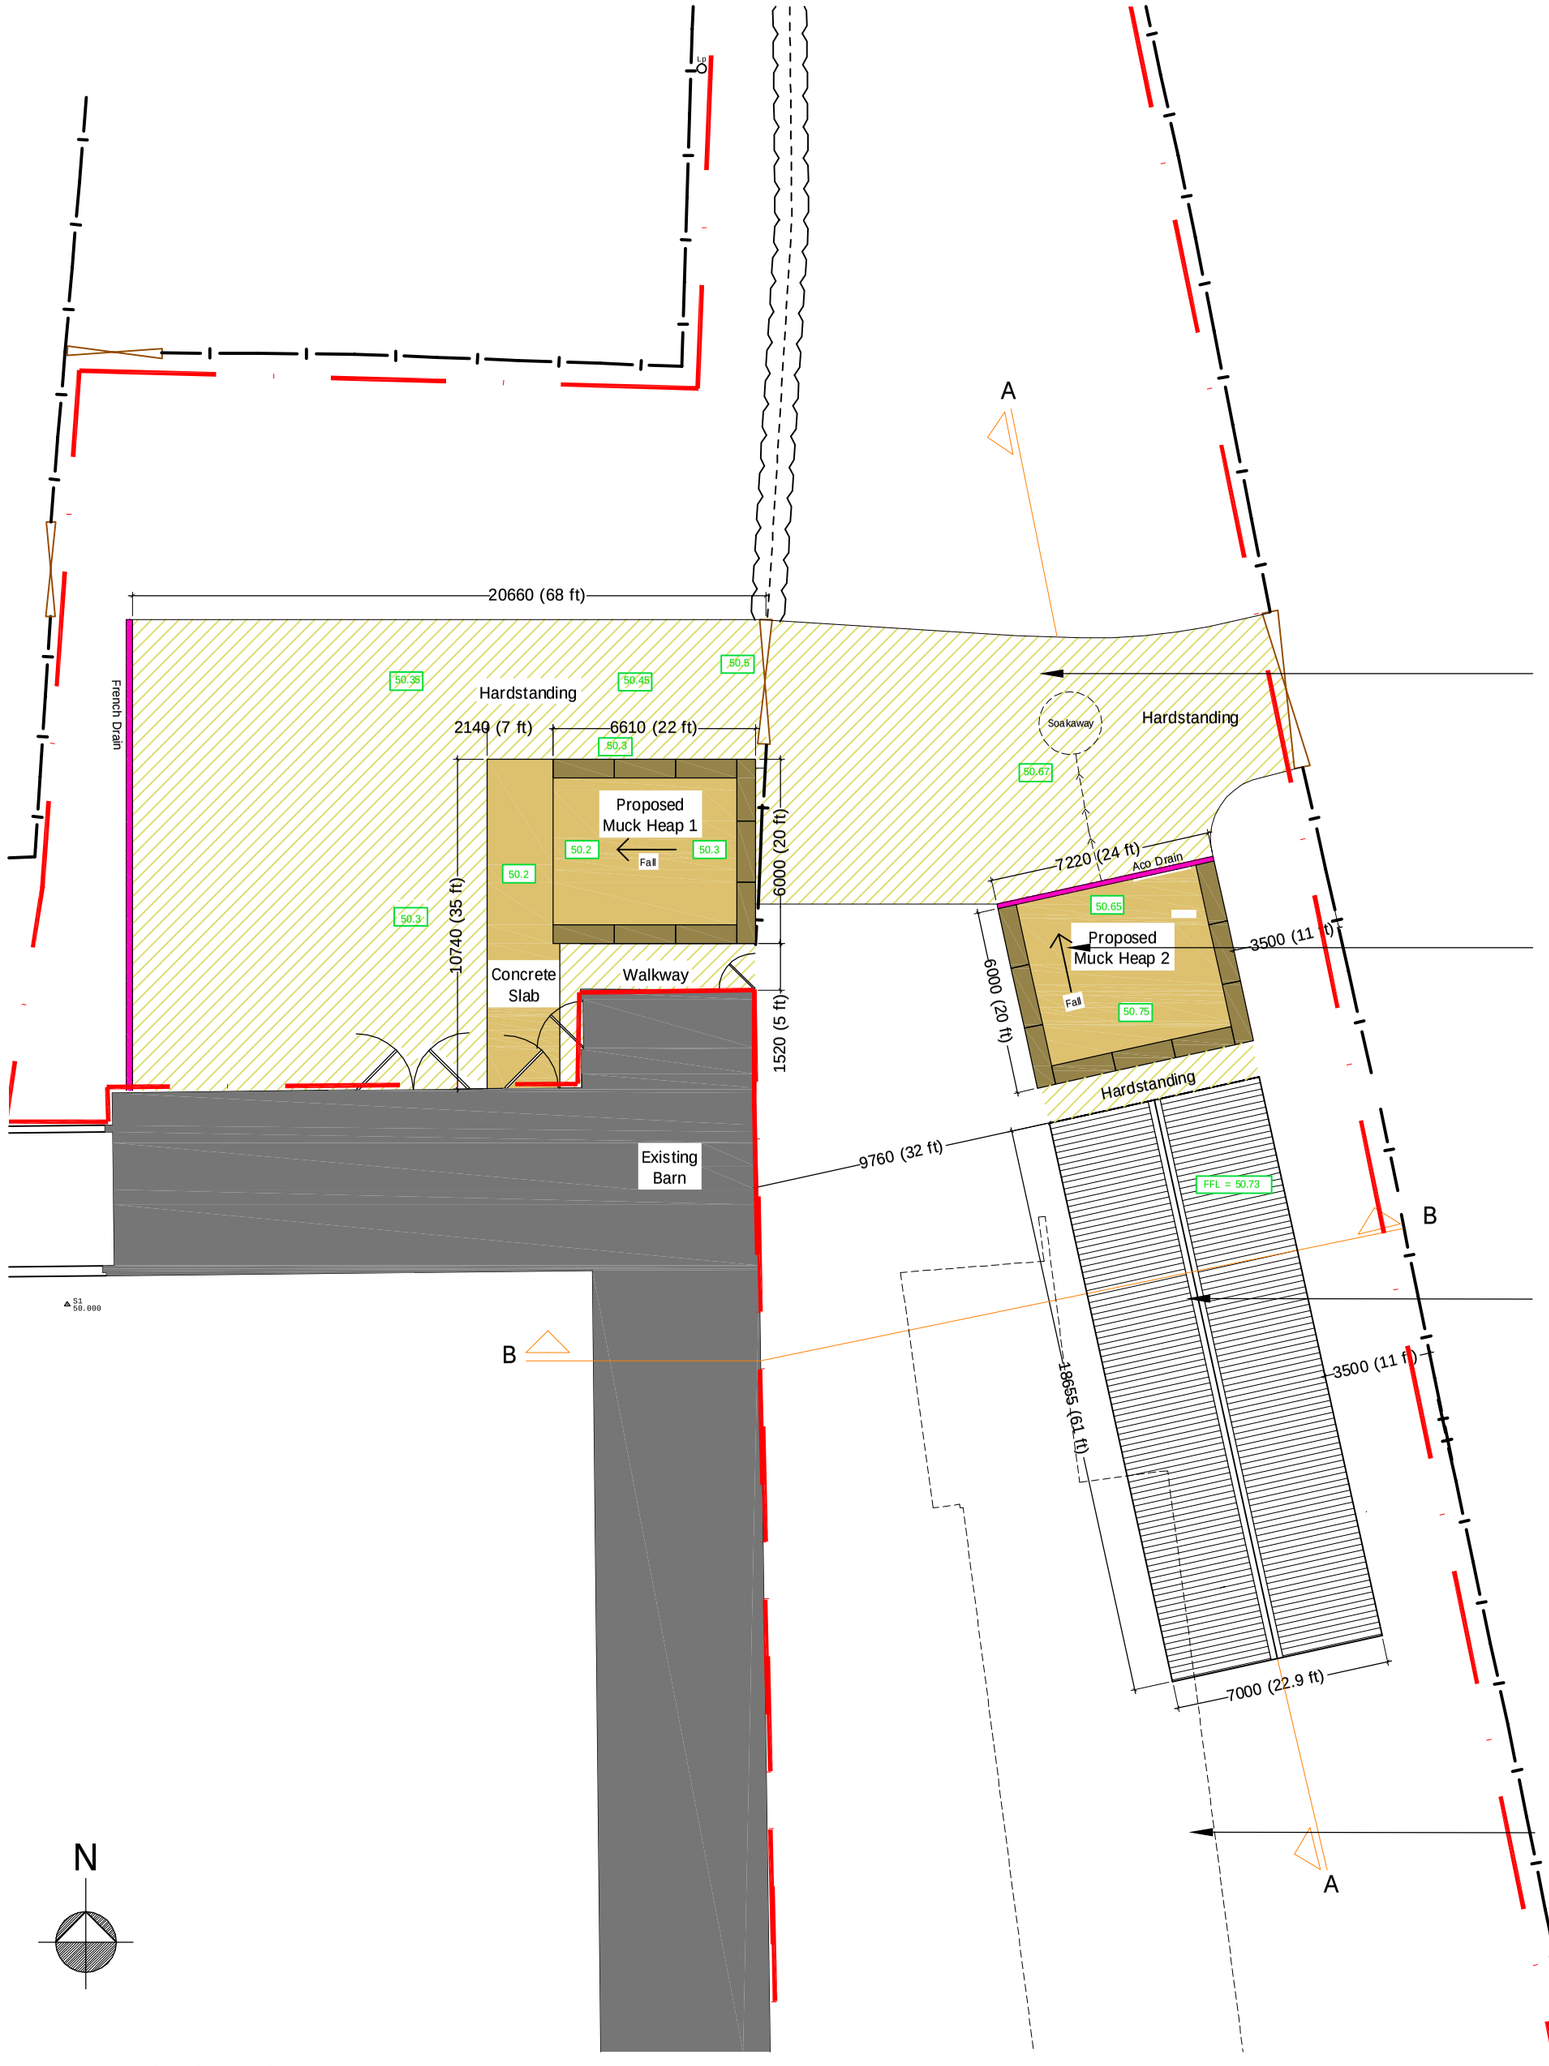



Hardstanding (Hardcore)

Proposed concrete slab with 'Alfabloc' wall


Proposed Agricultural Storage Building

Outline of Existing Agricultural Building to be removed

Proposed Site Plan - Scale 1:200 (proposed levels in green)

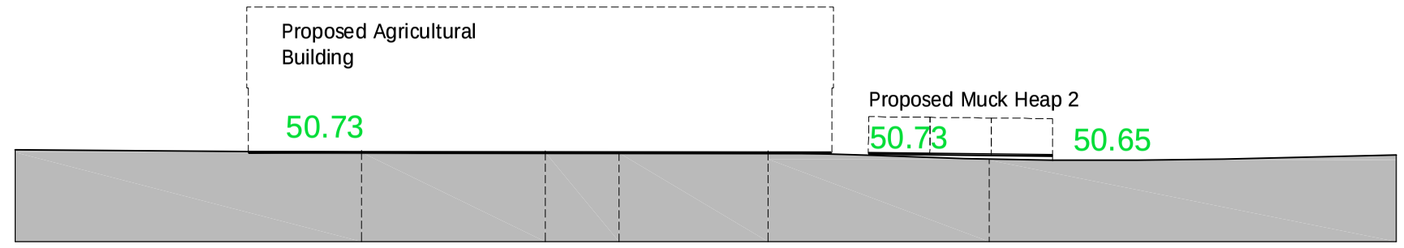

Section A-A - Scale 1:200

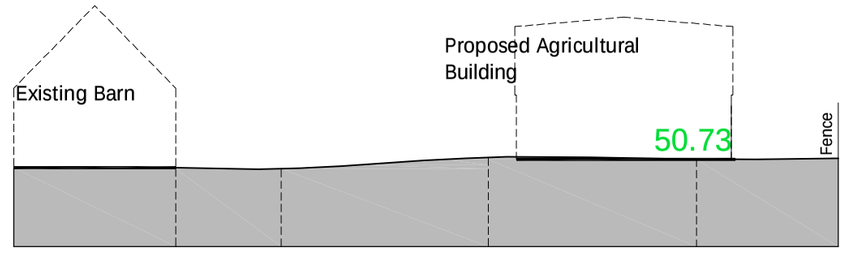

Section B-B

Land Acquisition Plans
Old Parks Farm, Kirby Lane,
Newbold Verdon, Leicester, LE9 9LN

Mr B Woodward

Proposed Site Plan

Sketch Scheme

565-A2-005-A

A2 | EMB | 1:200

A 14/06/10 Amendment EMB

Rev. Date Description Initials

Bernard Wynn-Jones Architects
Regents House
Bath Road
Loughborough
Leicestershire
LE11 1HE