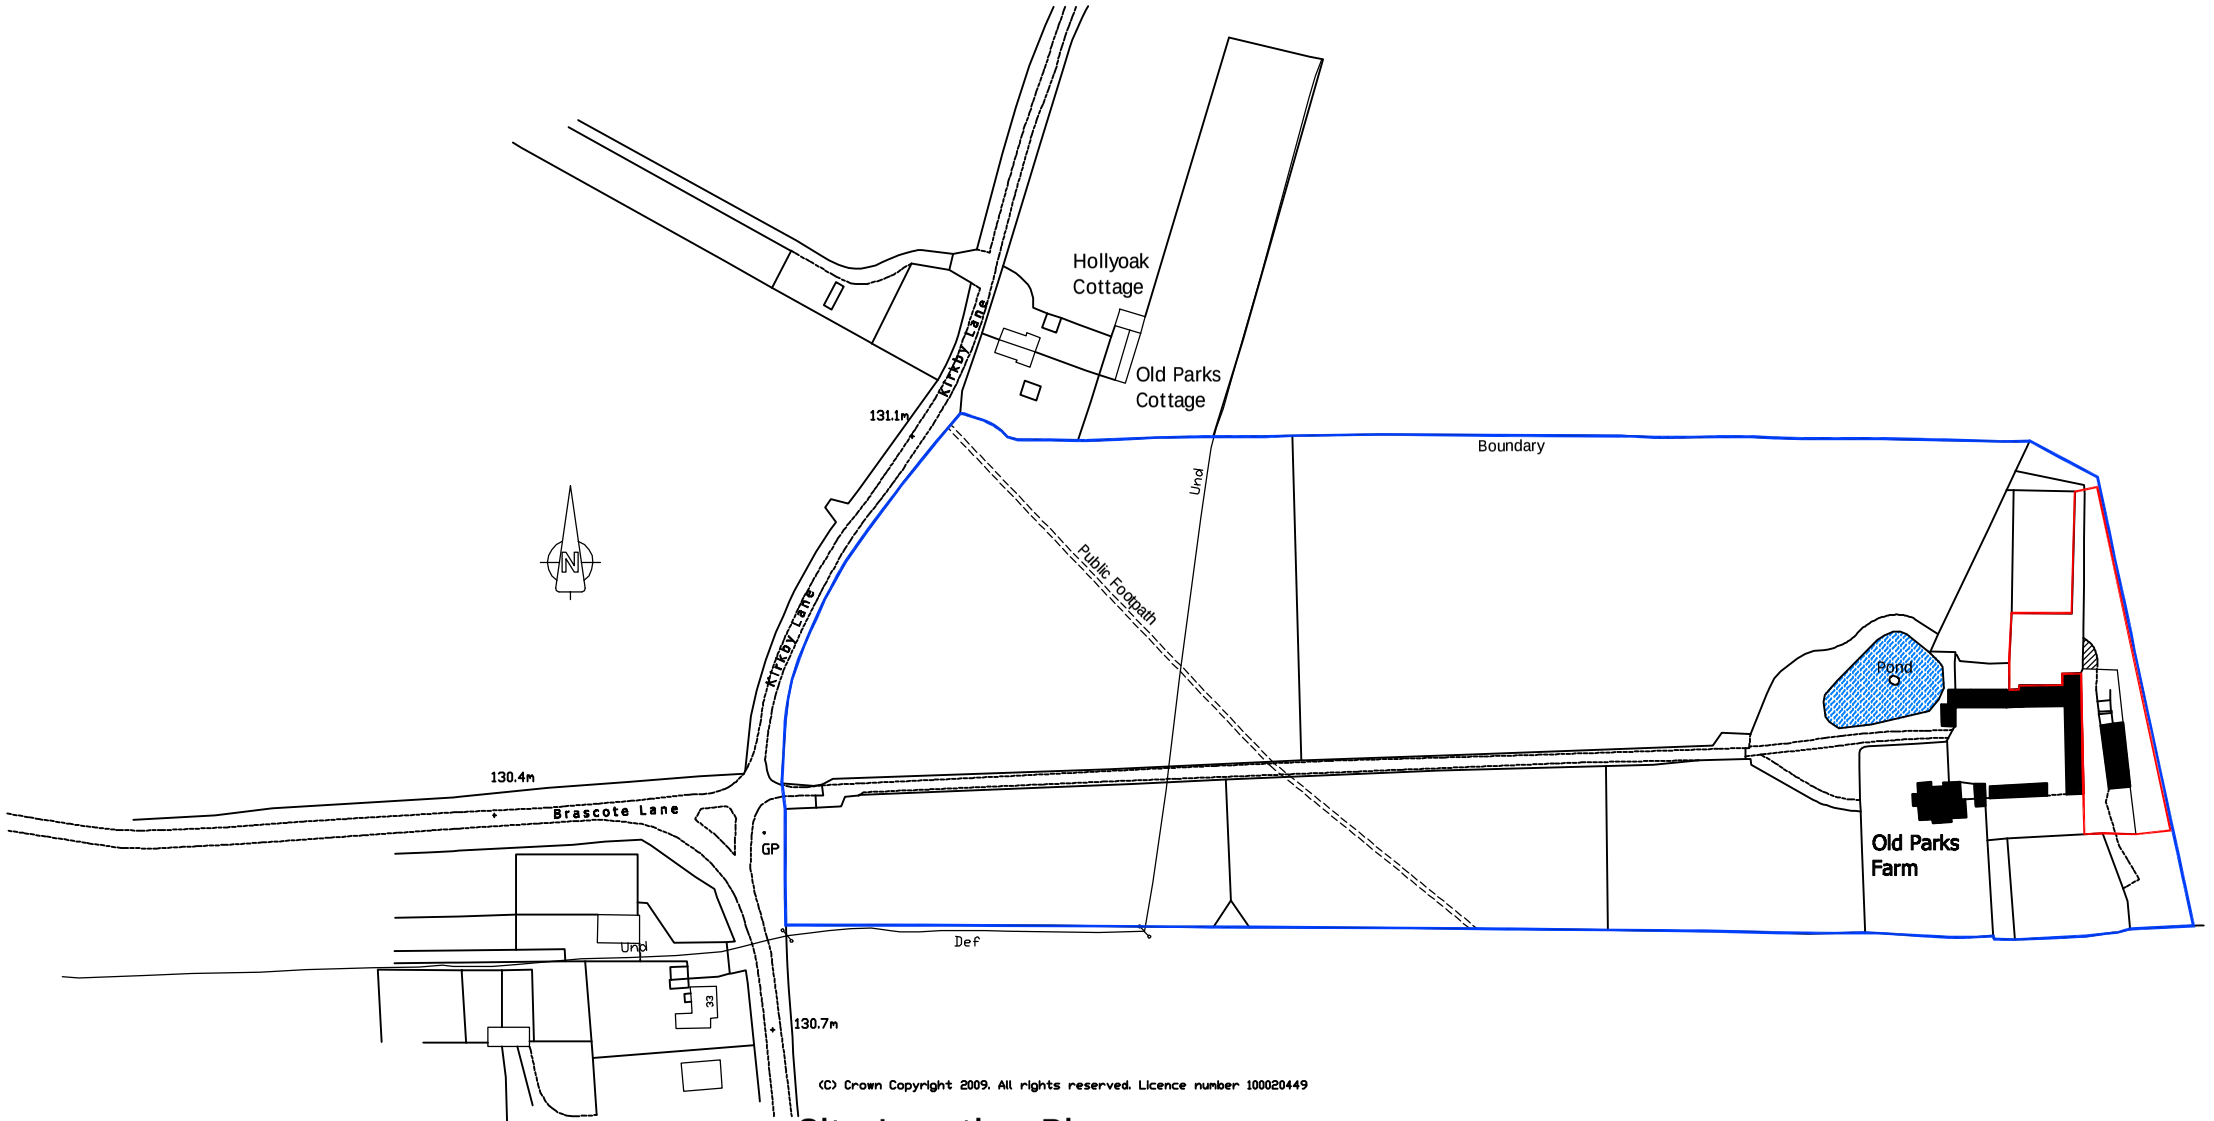

Site Location Plan - Scale 1:2500

0 10 20 30 40 50 100
Metres

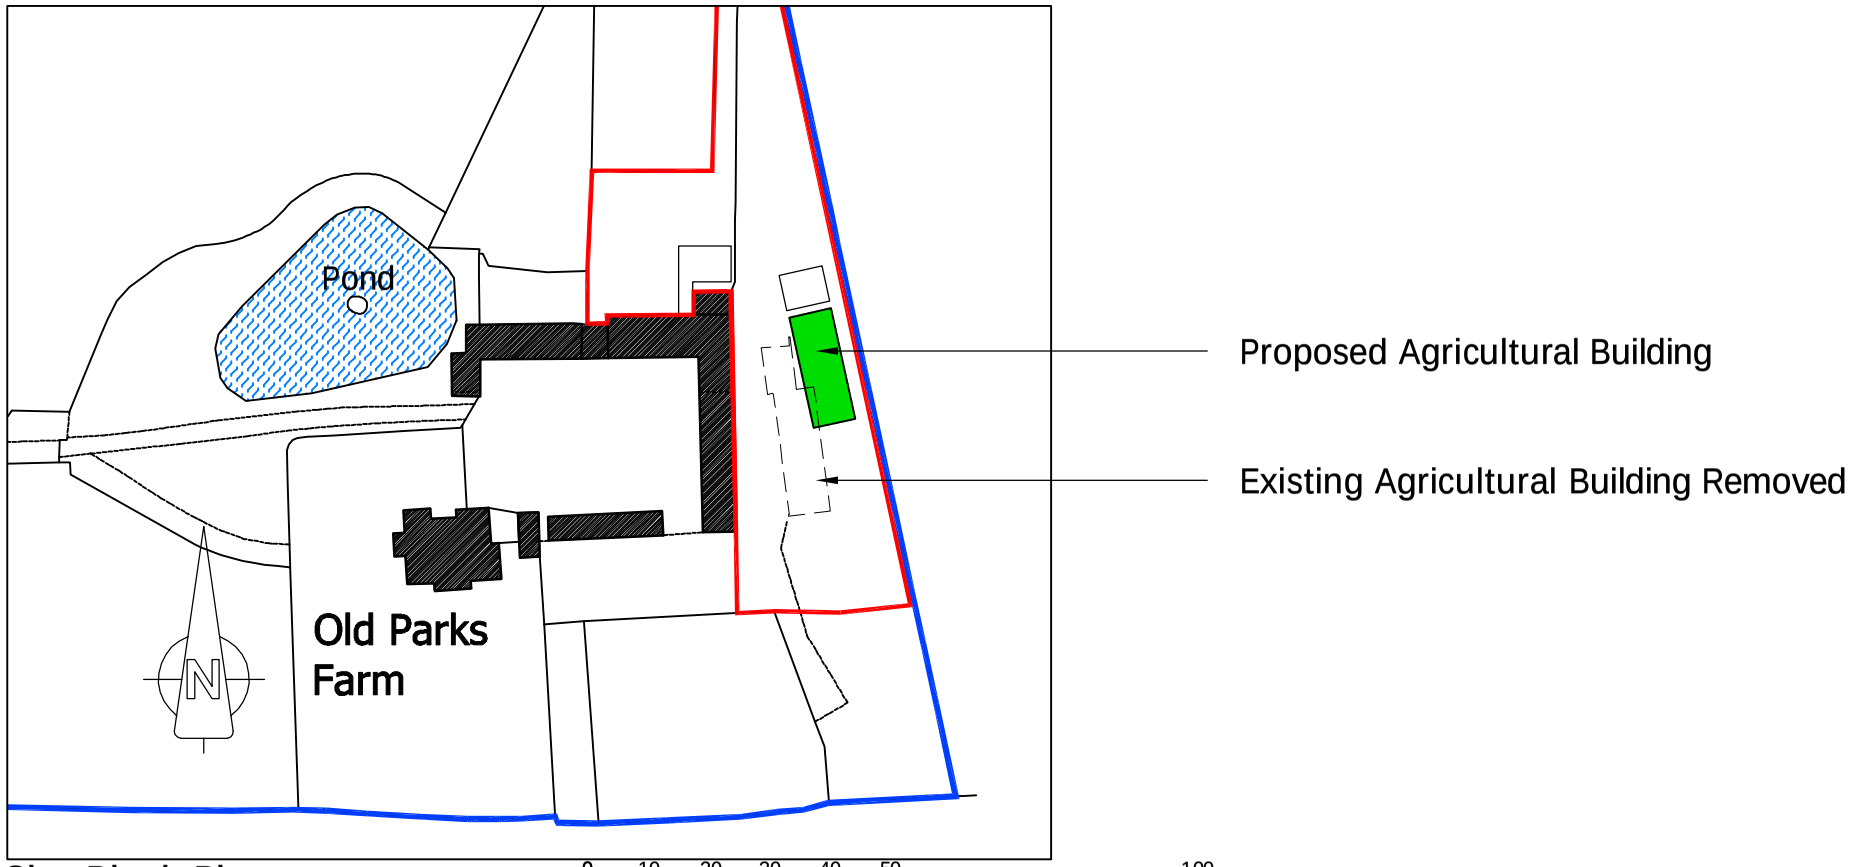

Site Block Plan - Scale 1:1250

0 10 20 30 40 50 100
Metres

Land Acquisition Plans
Old Parks Farm, Kirby Lane,
Newbold Verdon, Leicester, LE9 9LN

Mr B Woodward

A3 EMB 1:100

Planning

565-A3-006

Site Location Plan

Kingsley House
63 Holly Walk
Leamington Spa
Warwickshire
CV32 4JG

24/05/10 Initial version EMB

@ r c h i t e c t