

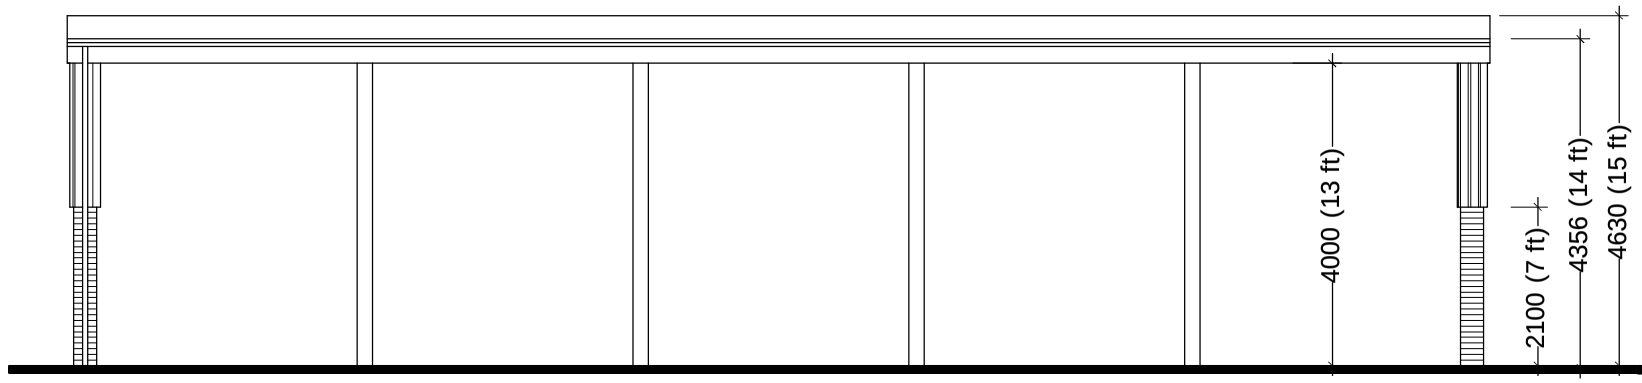



Proposed Front Elevation - Scale 1:100

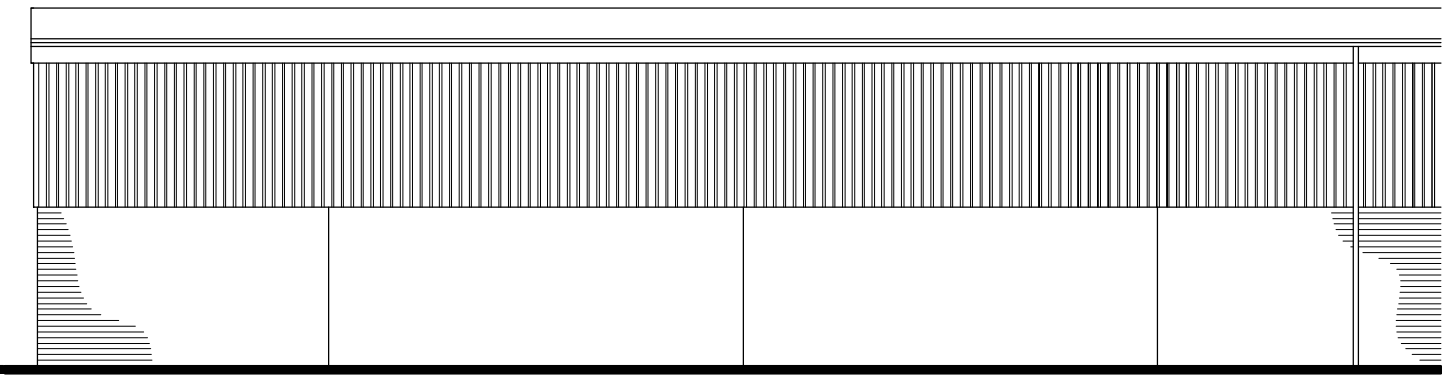


Proposed Rear Elevation

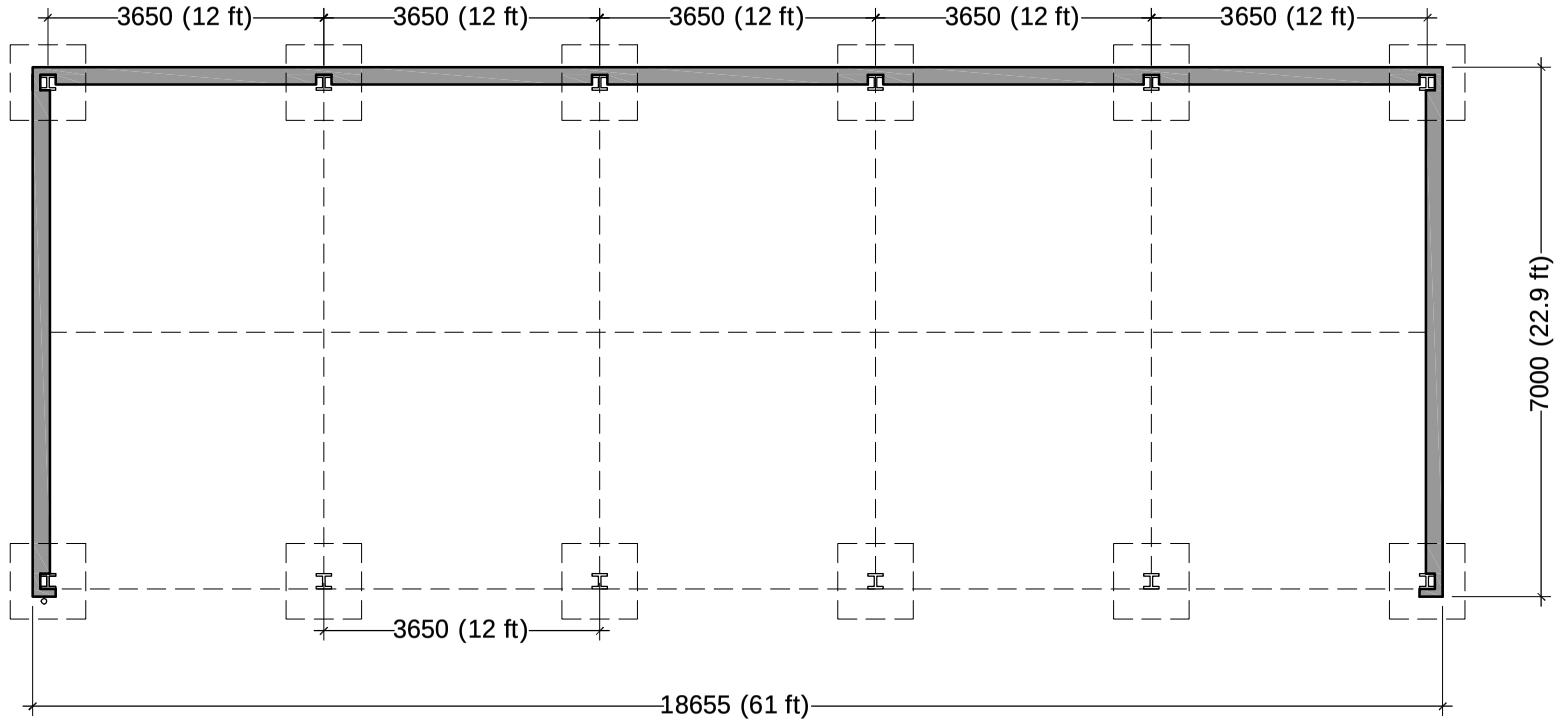

Proposed Plan - Scale 1:100

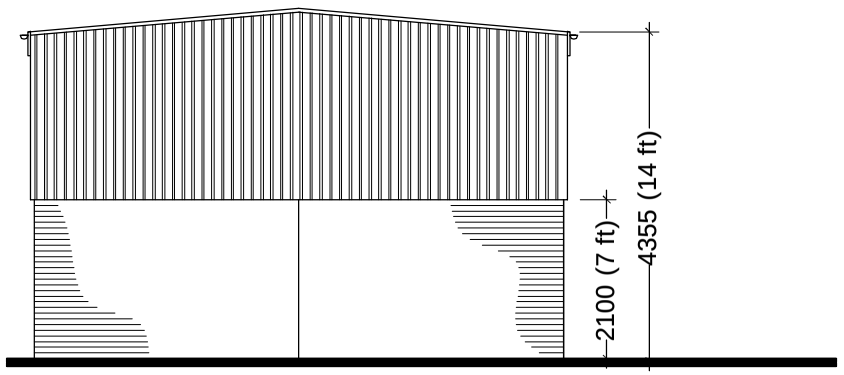

Proposed Side Elevation

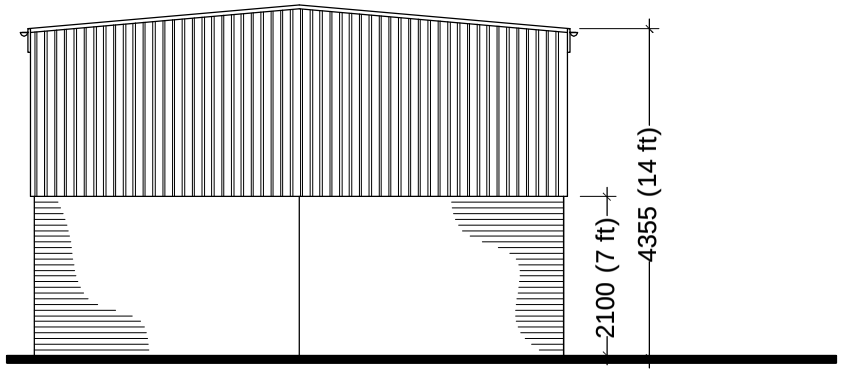

Proposed Side Elevation

Materials Key:

Walls: Brickwork and Timber Boarding at high level

Roof: Fibrous cement sheeting

Land Acquisition Plans
Old Parks Farm, Kirby Lane,
Newbold Verdon, Leicester, LE9 9LN

Mr B Woodward

Scale: A3 | Drawn: EMB | Date: 1:100

Planning

565-A3-004

Proposed Plans and Elevations
Agricultural Barn

Rosemary House
6-8 Hardy Walk
Leamington Spa
Warwickshire
CV32 4JD

T 01926 422 330
F 01926 422 444

13/05/10 Initial version EMB

Rev. Date Description Initials

@ r c h i t e c t