



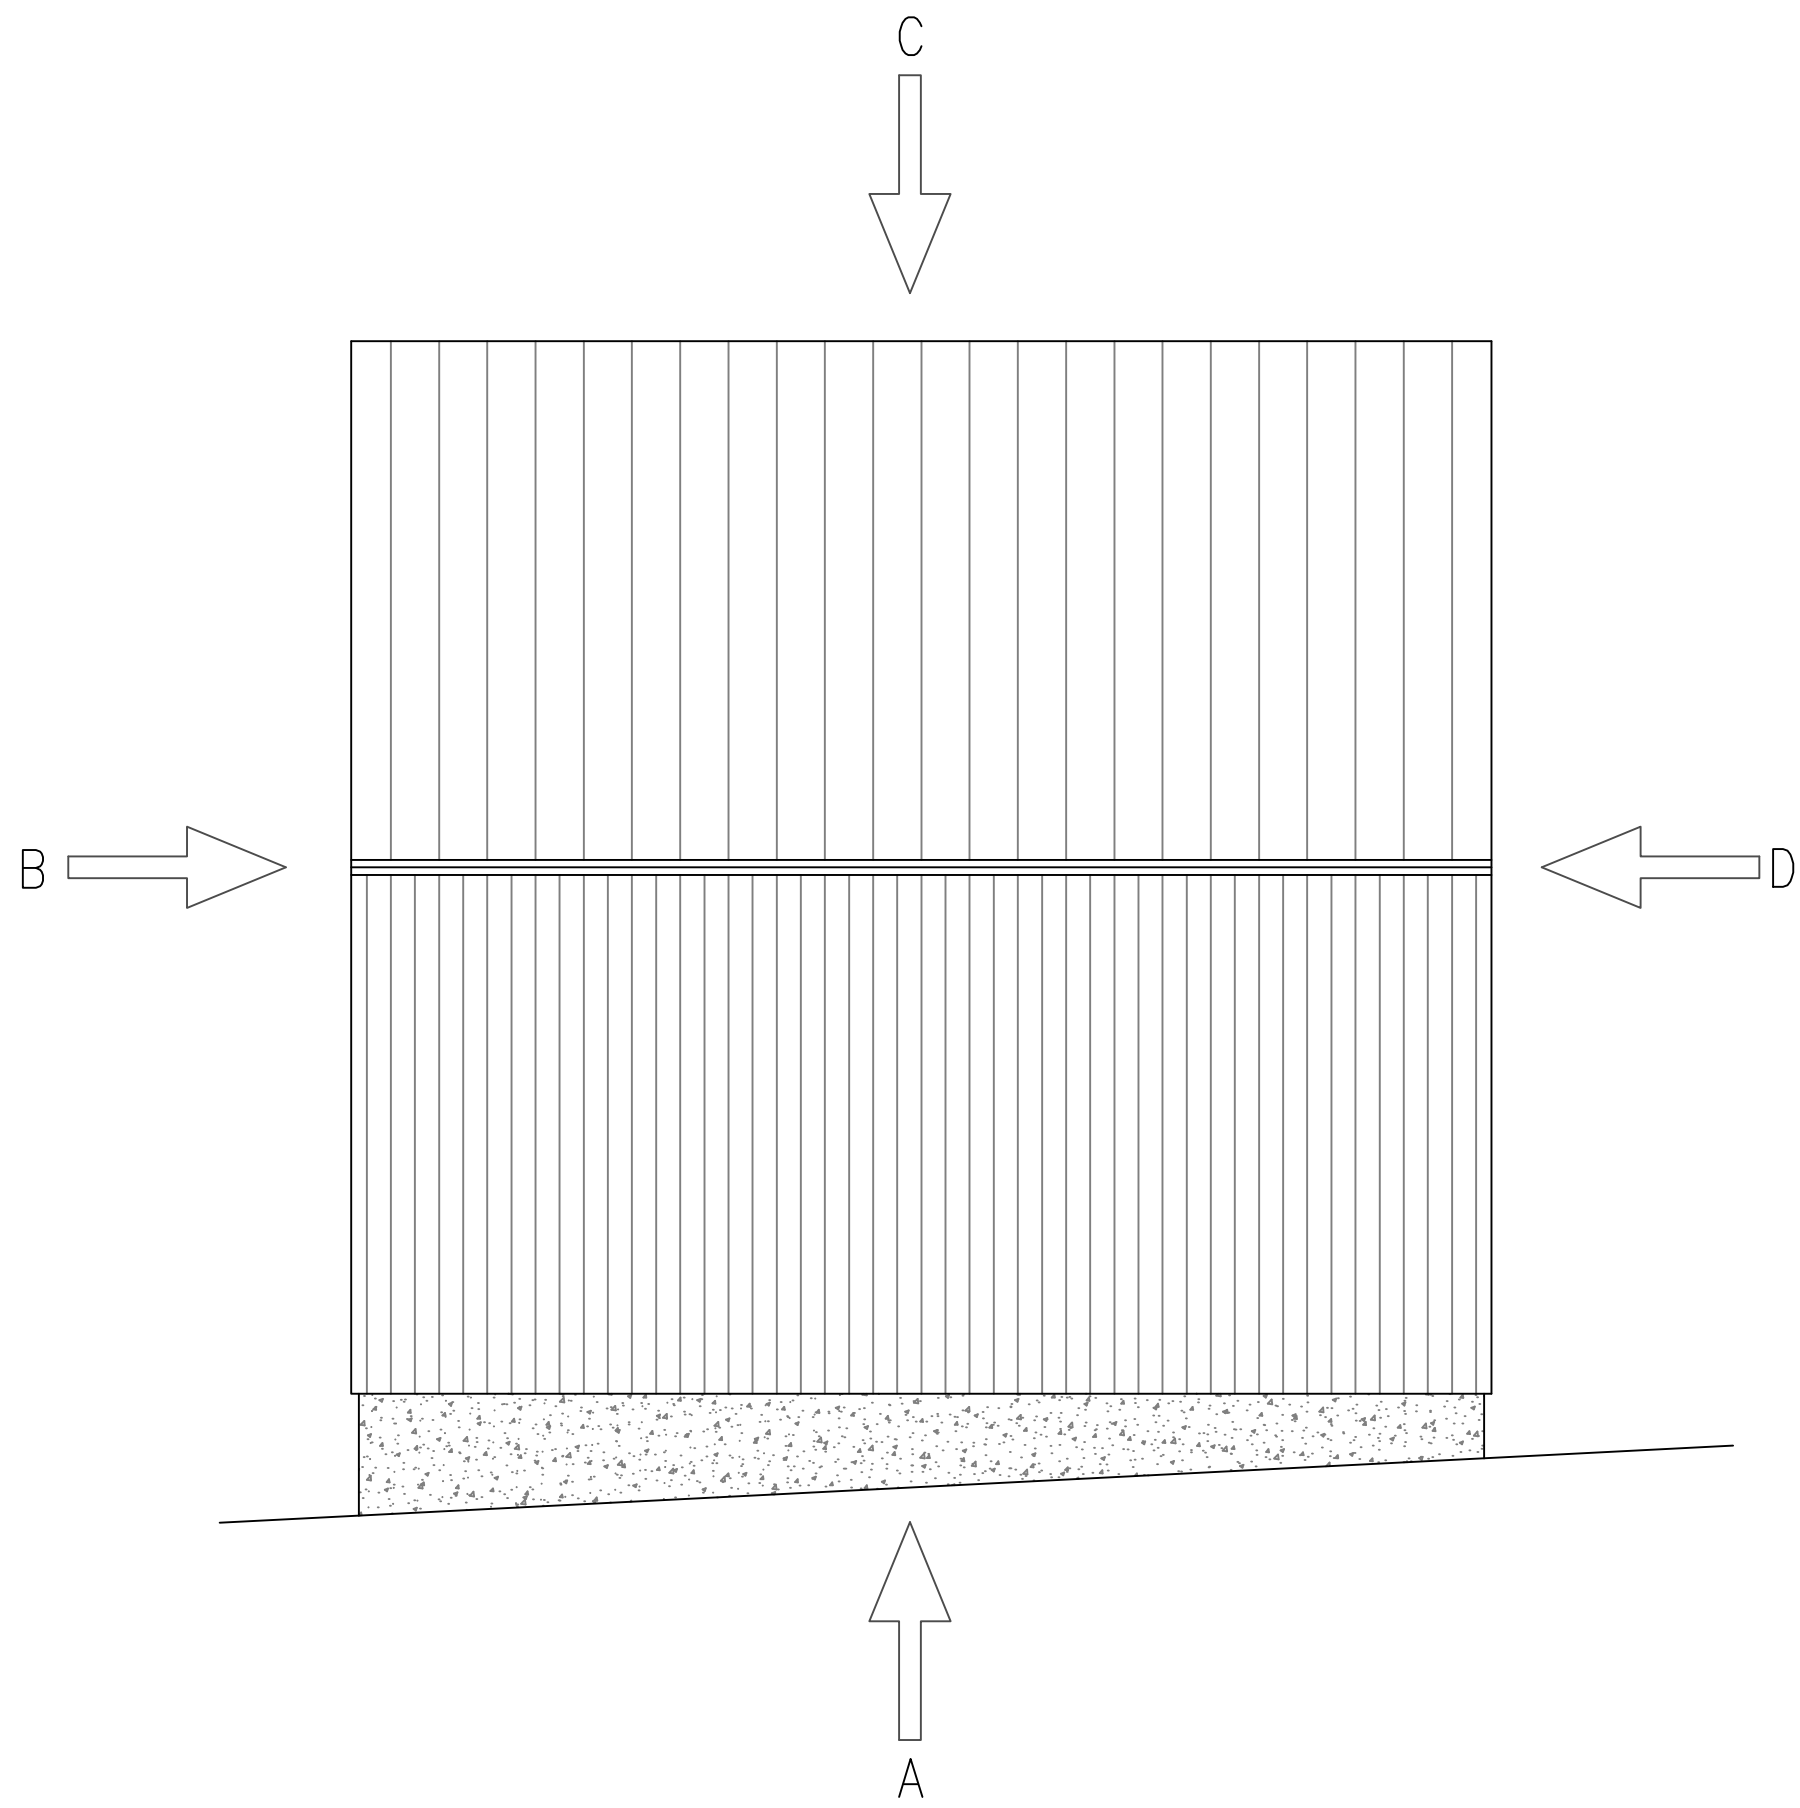

PROPOSED ROOF LAYOUT (SCALE 1:50)

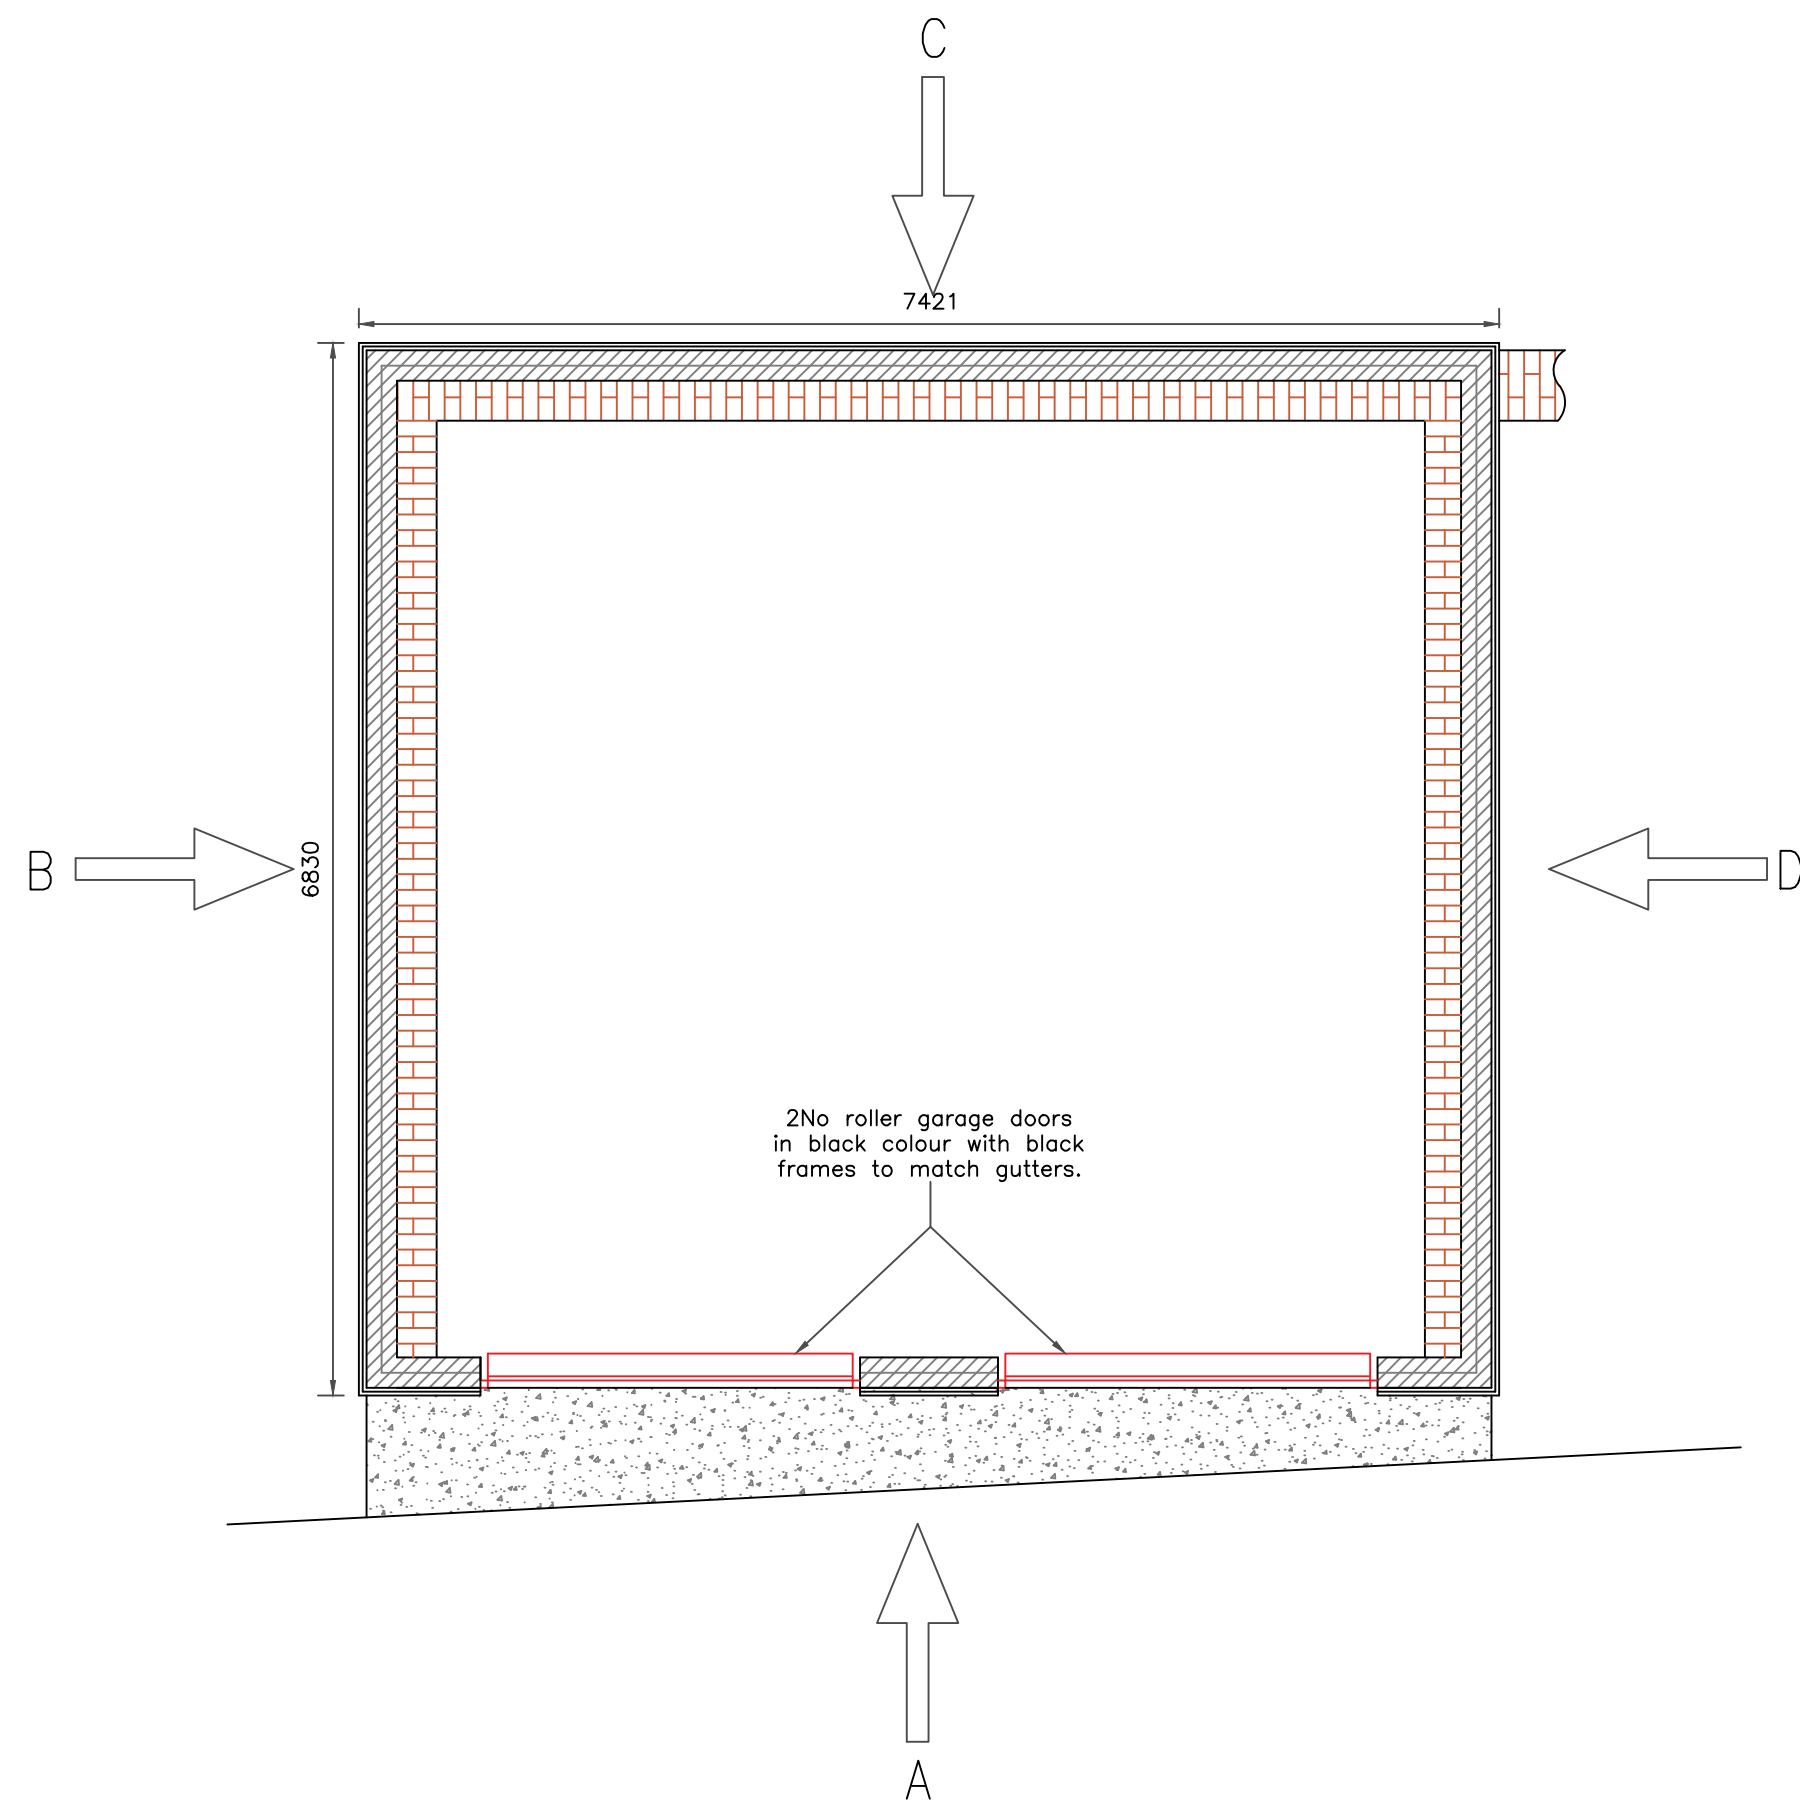


PROPOSED GROUND FLOOR LAYOUT (SCALE 1:50)




Example Cladding




Example Roof Covering

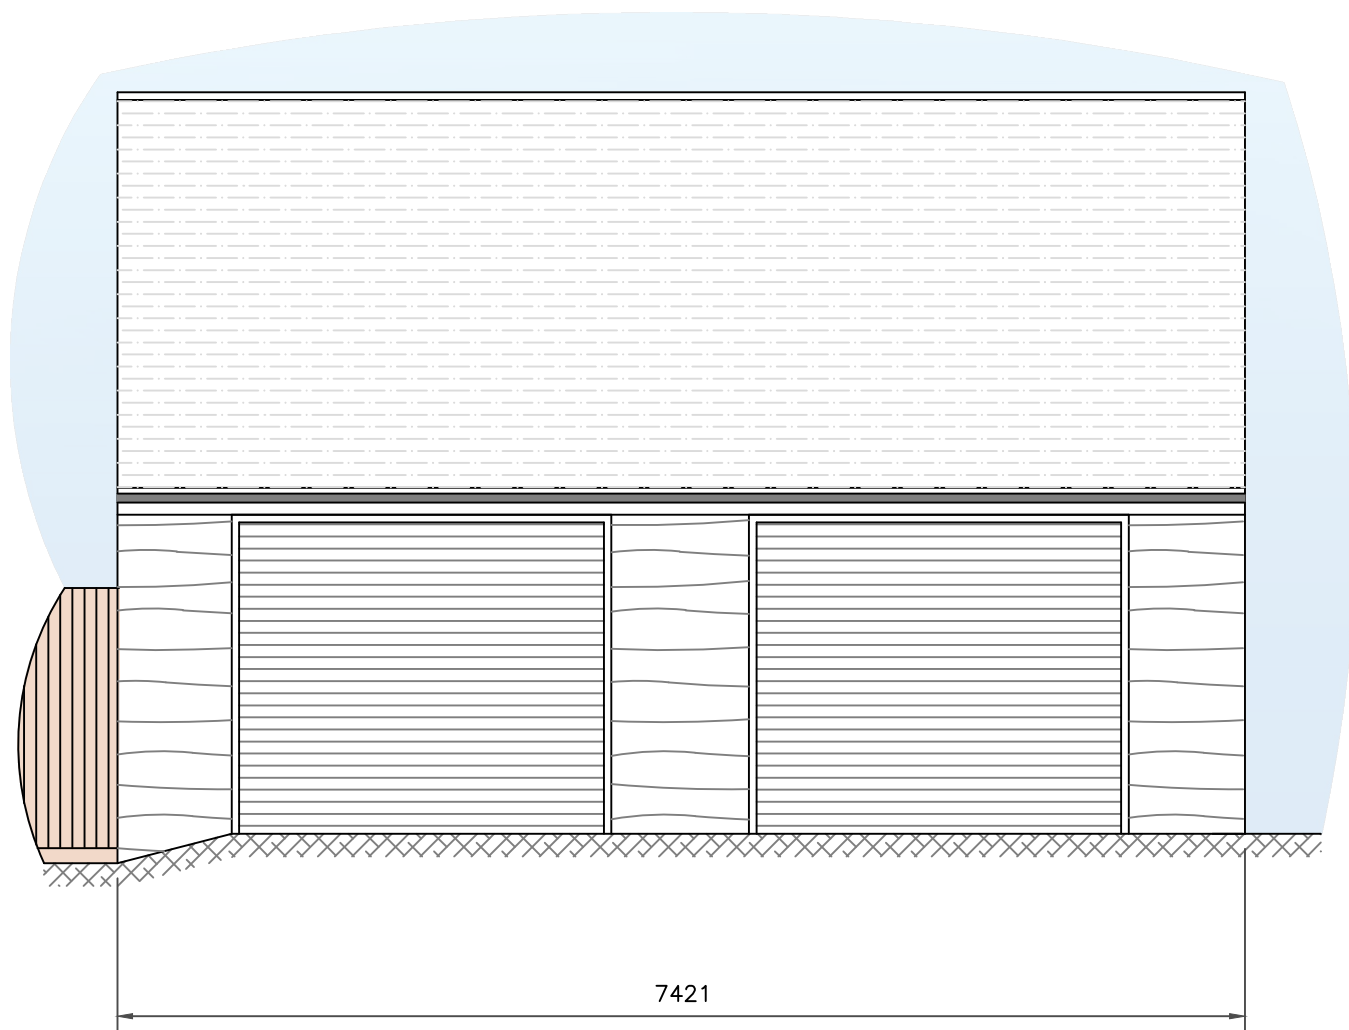


PROPOSED ELEVATION A
(SCALE 1:50)

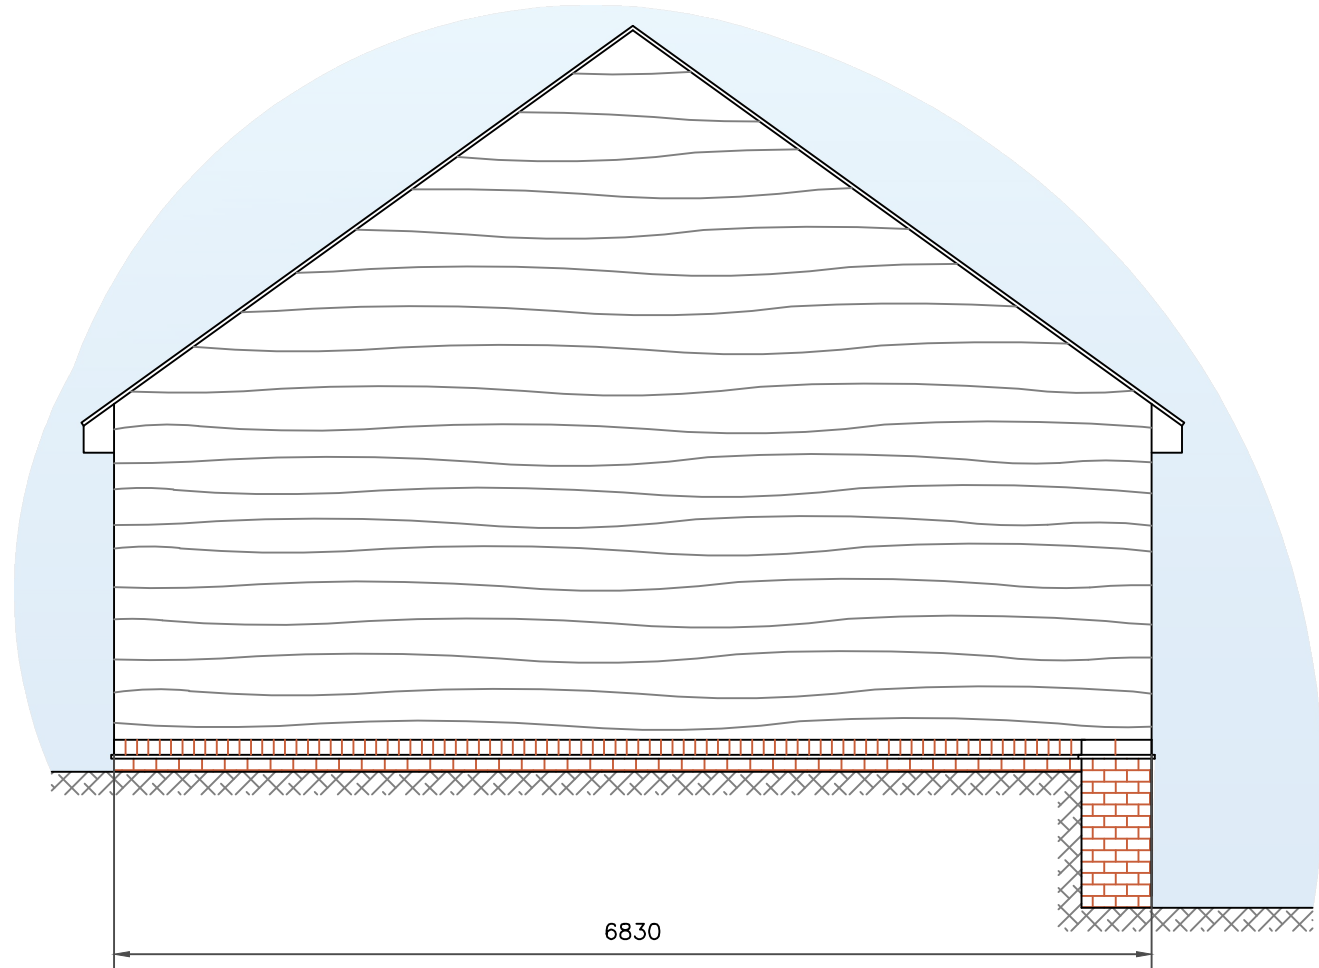

PROPOSED ELEVATION D
(SCALE 1:50)

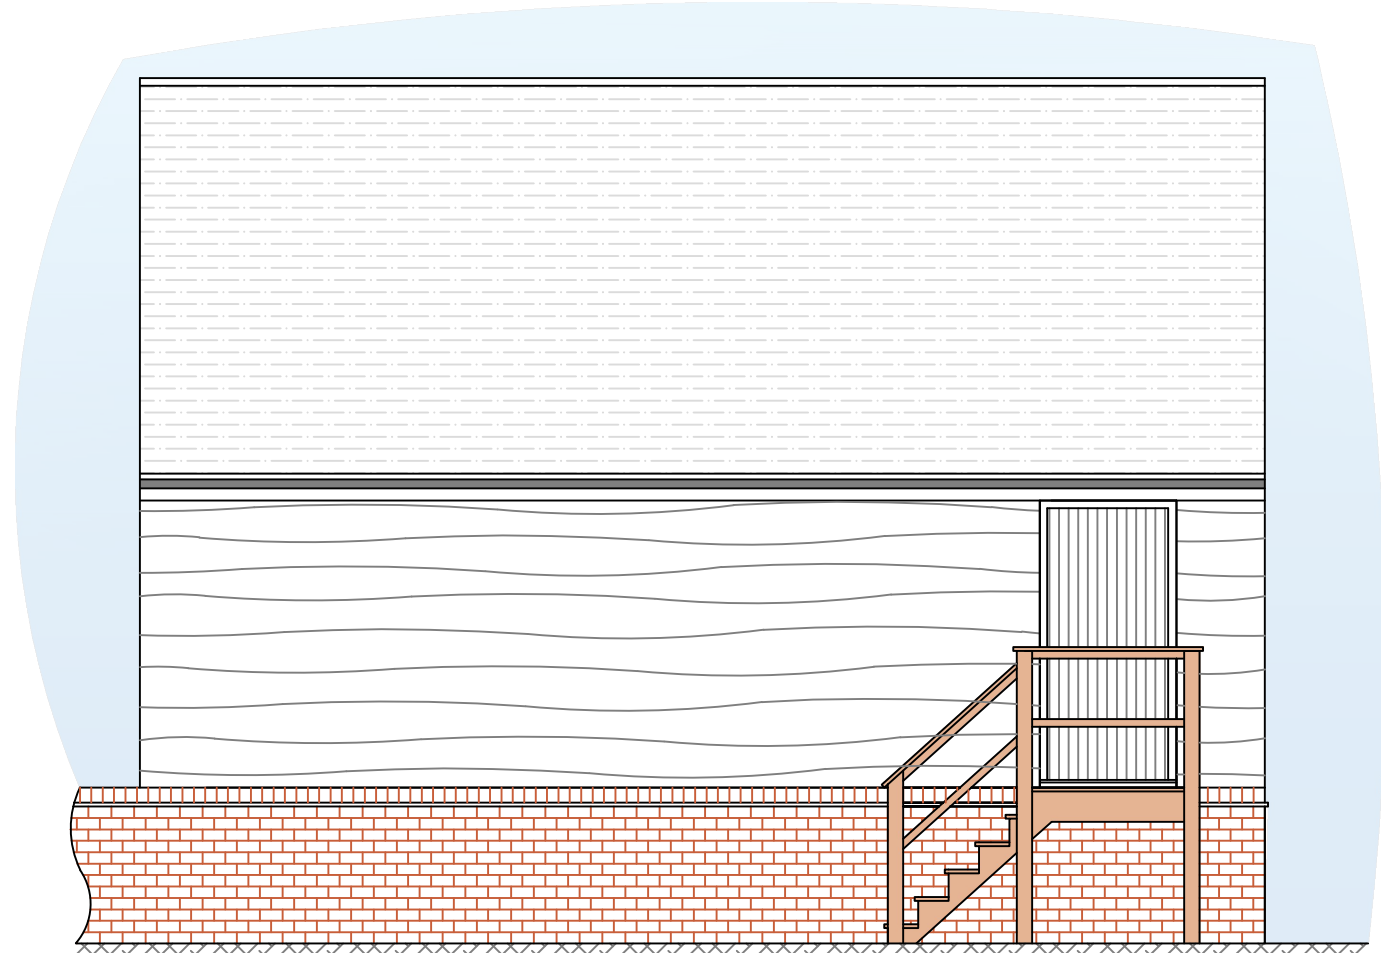

PROPOSED ELEVATION C
(SCALE 1:50)

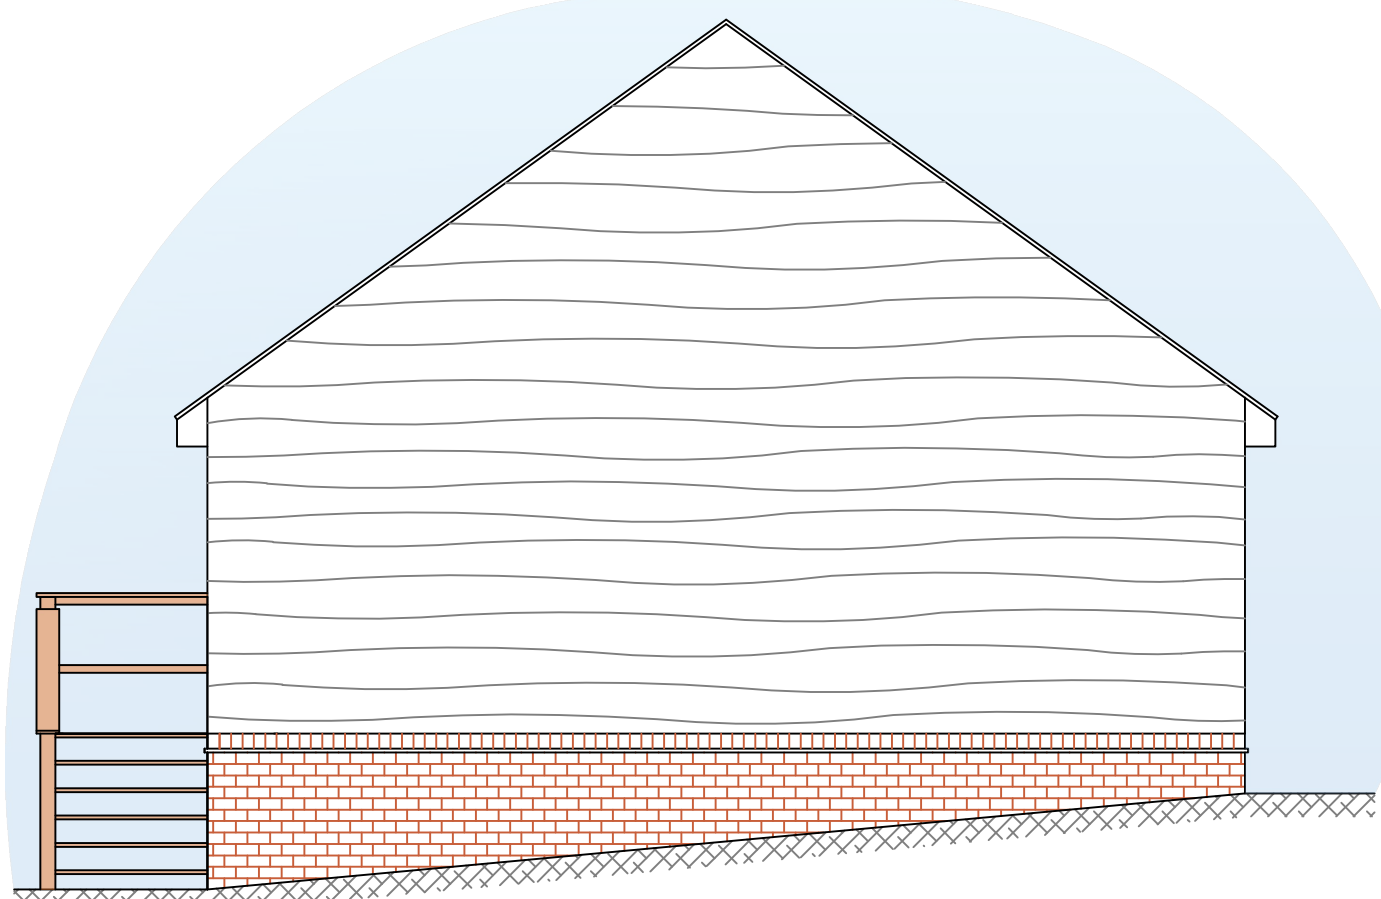

PROPOSED ELEVATION B
(SCALE 1:50)

This drawing is copyright of A&I Designs Ltd and must not be copied or reproduced in part or whole, without express permission of A&I Designs Ltd.

Do not scale from drawings unless by agreement with A&I Designs. Check all dimensions on site prior to commencing the works.

D	Drawing updated to clients comments	RGG		18 Nov 24
C	Scale bar added at the planners request	RGG		18 Oct 24
B	Drawing updated to clients comments	RGG		14 Oct 24
A	Drawing updated to clients comments	RGG		7 Oct 24

REV: AMENDMENTS: DRN: CHK: APP: DATE:

STATUS:

FOR PLANNING

DRAWN BY: RGG CHECKED BY: APPROVED BY: SCALE: As Noted @ A1

DATE: 3 Oct 24 DATE: DATE: DATE:

ORIGINAL DRAWING SIZE 911 x 1001 (A1)

3 Thompson Close, Mickleover, Derby, DE3 0AU

07999 748 532

a.i.designs@outlook.com

www.AandIDesignsLtd.co.uk

CLIENT: Mr Butler

PROJECT: 2 The Manor, Wood Lane, Norton-Juxta-Twycross, CV19 3QB

DRAWING TITLE: Proposed Layouts & Elevations Waney Edge Timber Cladding

DRAWING NUMBER: 2350-003 D