Proposed conversion of Barn A at New Parks Farm, Stapleton, Kirkby Mallory, Leicestershire

scale 1:100

drawing no 3187a2



West Elevation

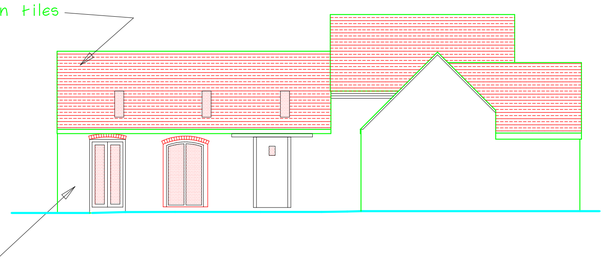

South Elevation

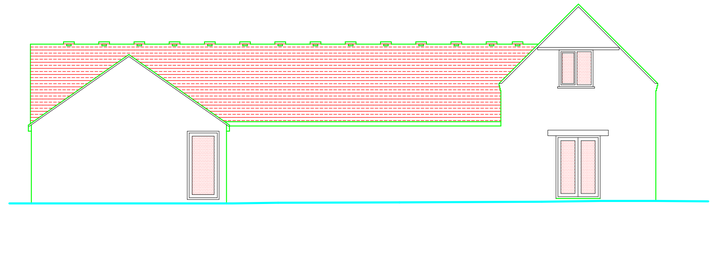

East Elevation

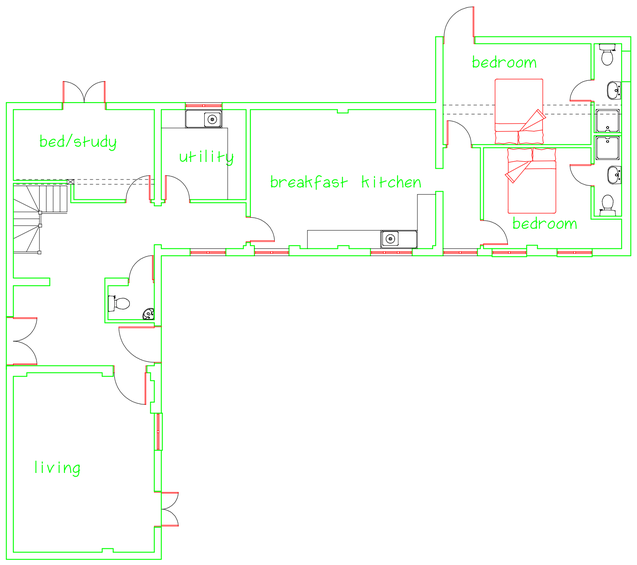

Ground Floor Plan

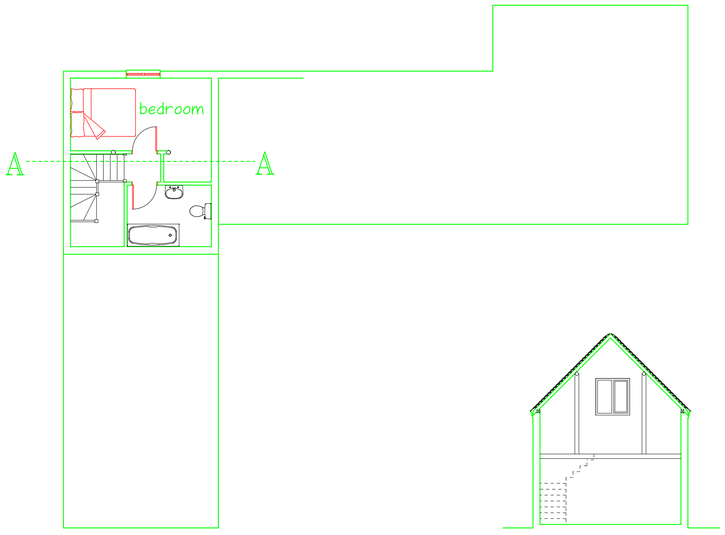

First Floor Plan

Section AA

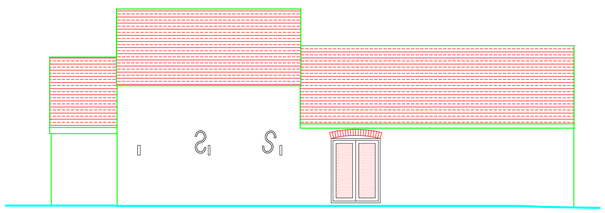

North Elevation

Nigel J Teale MRICS, ABE

tel 01684 593984