
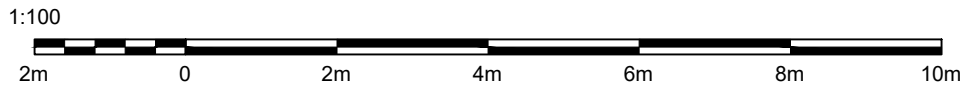
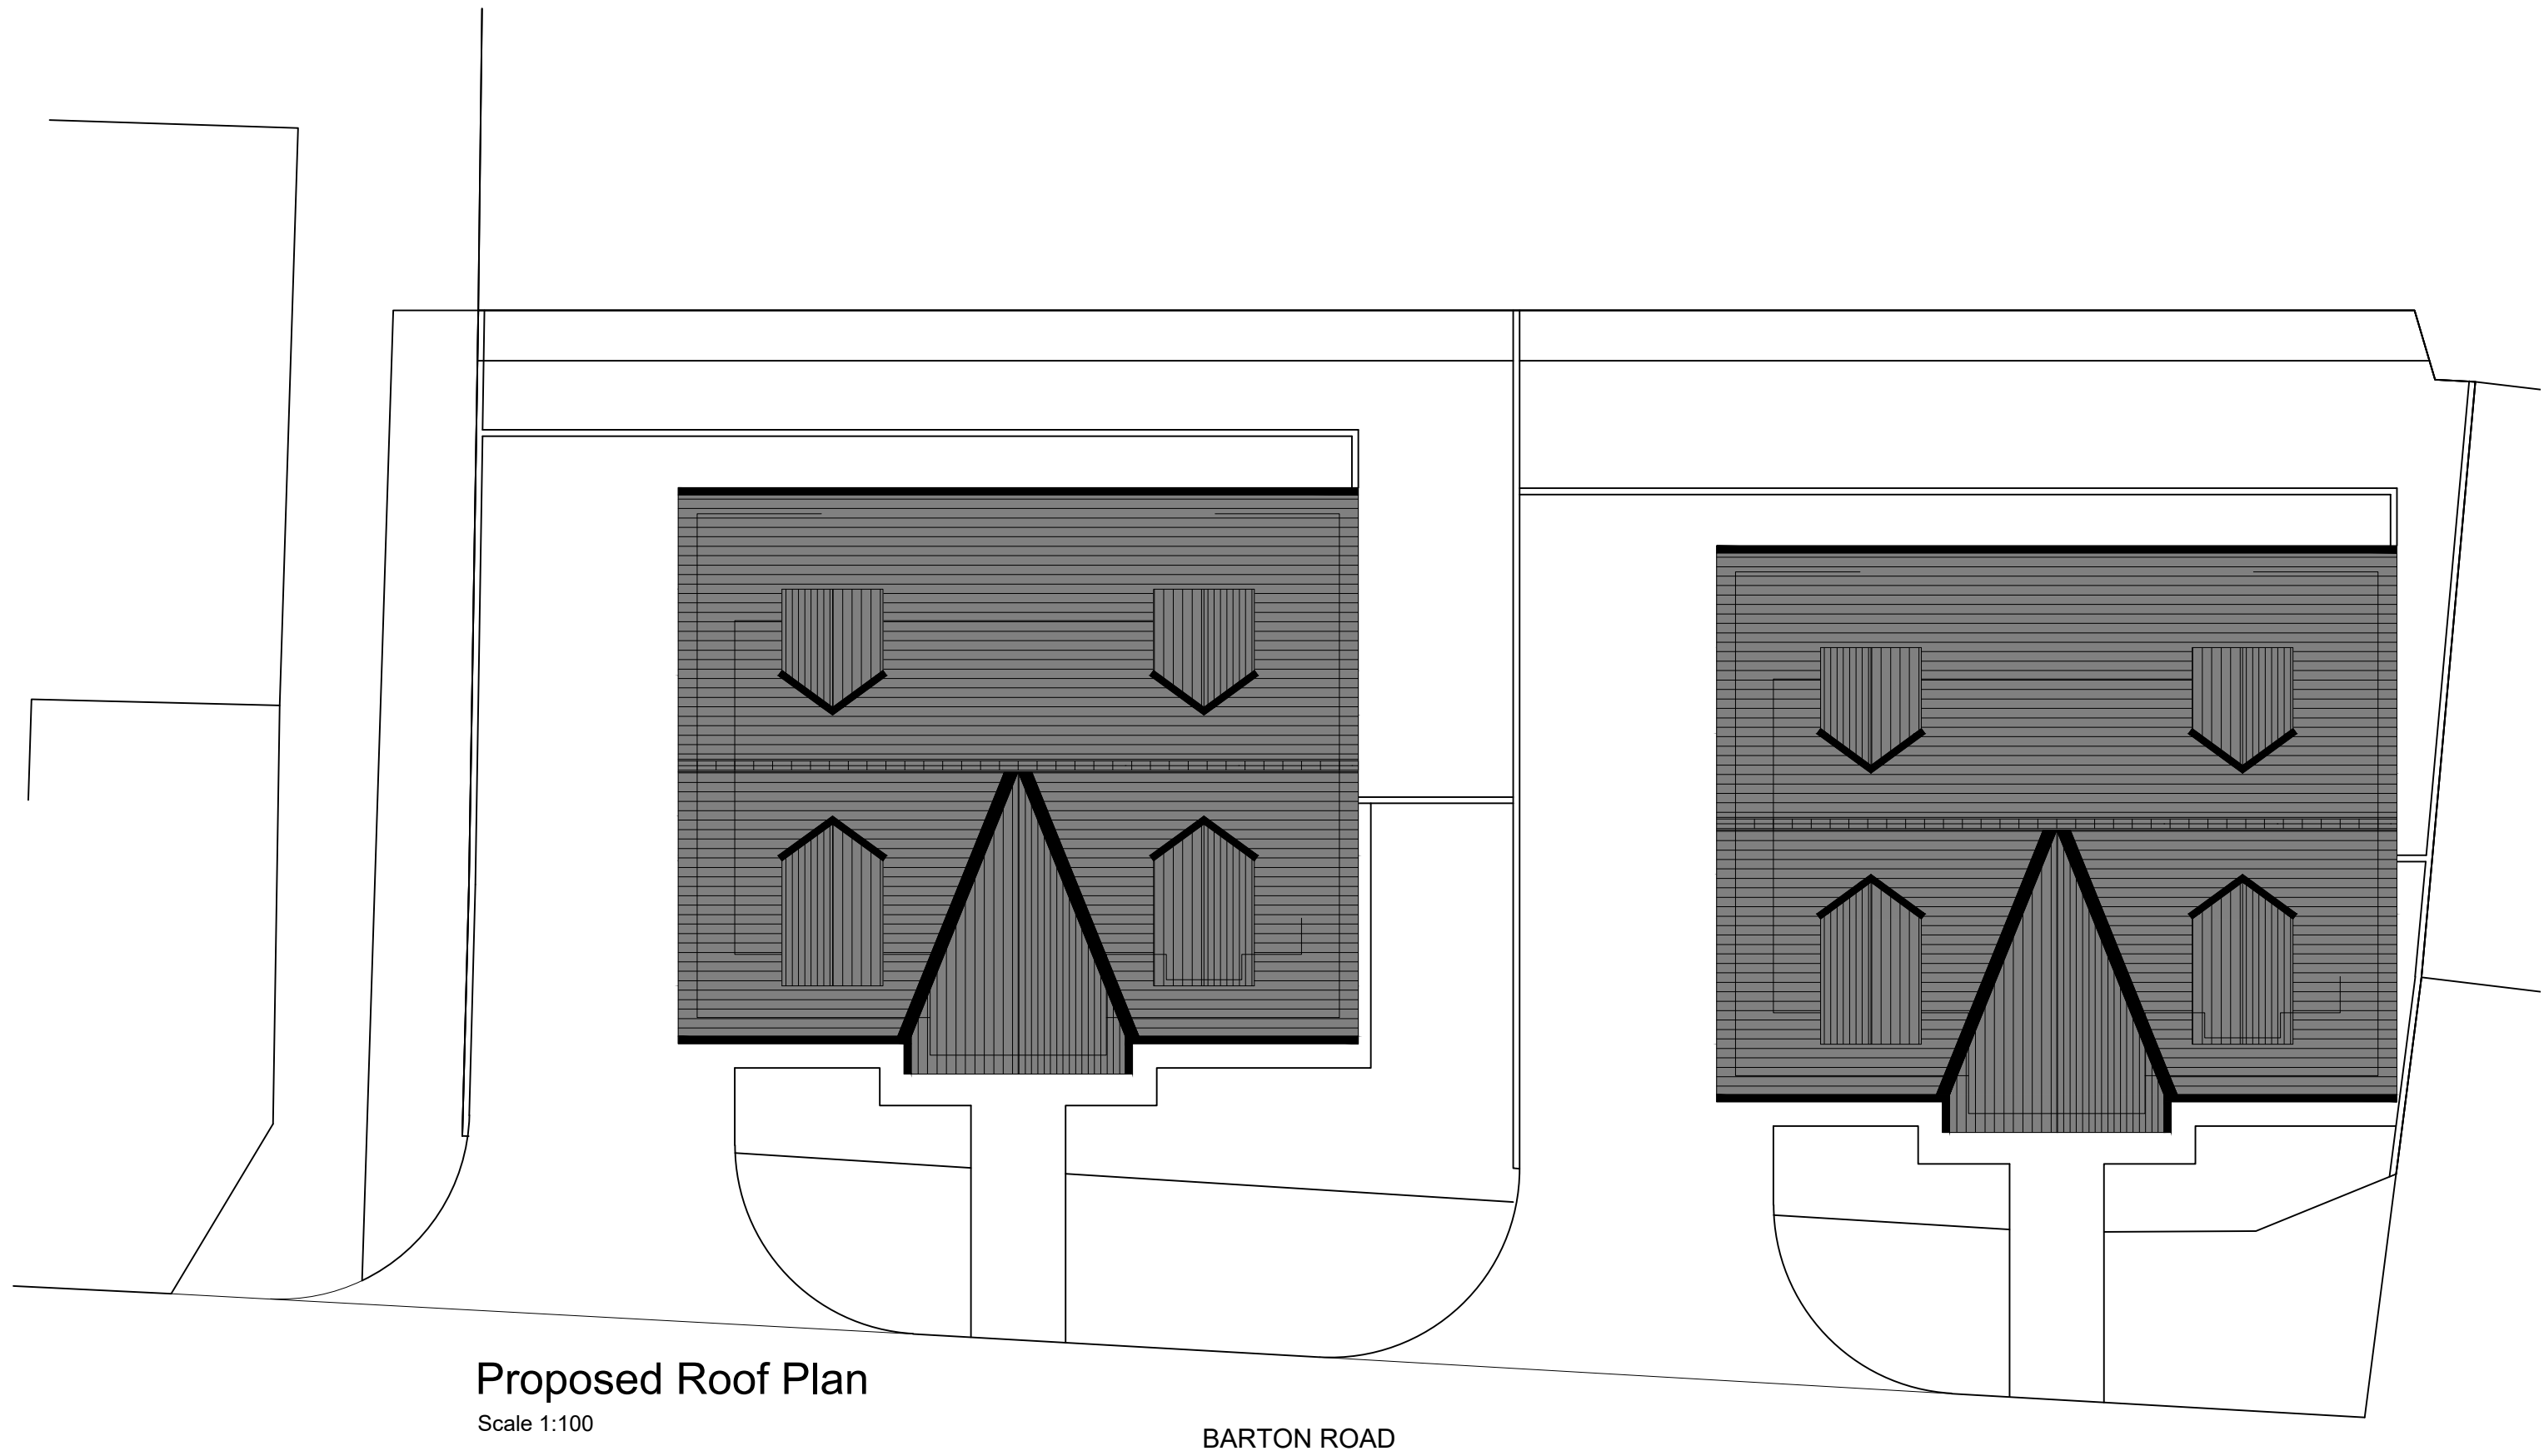
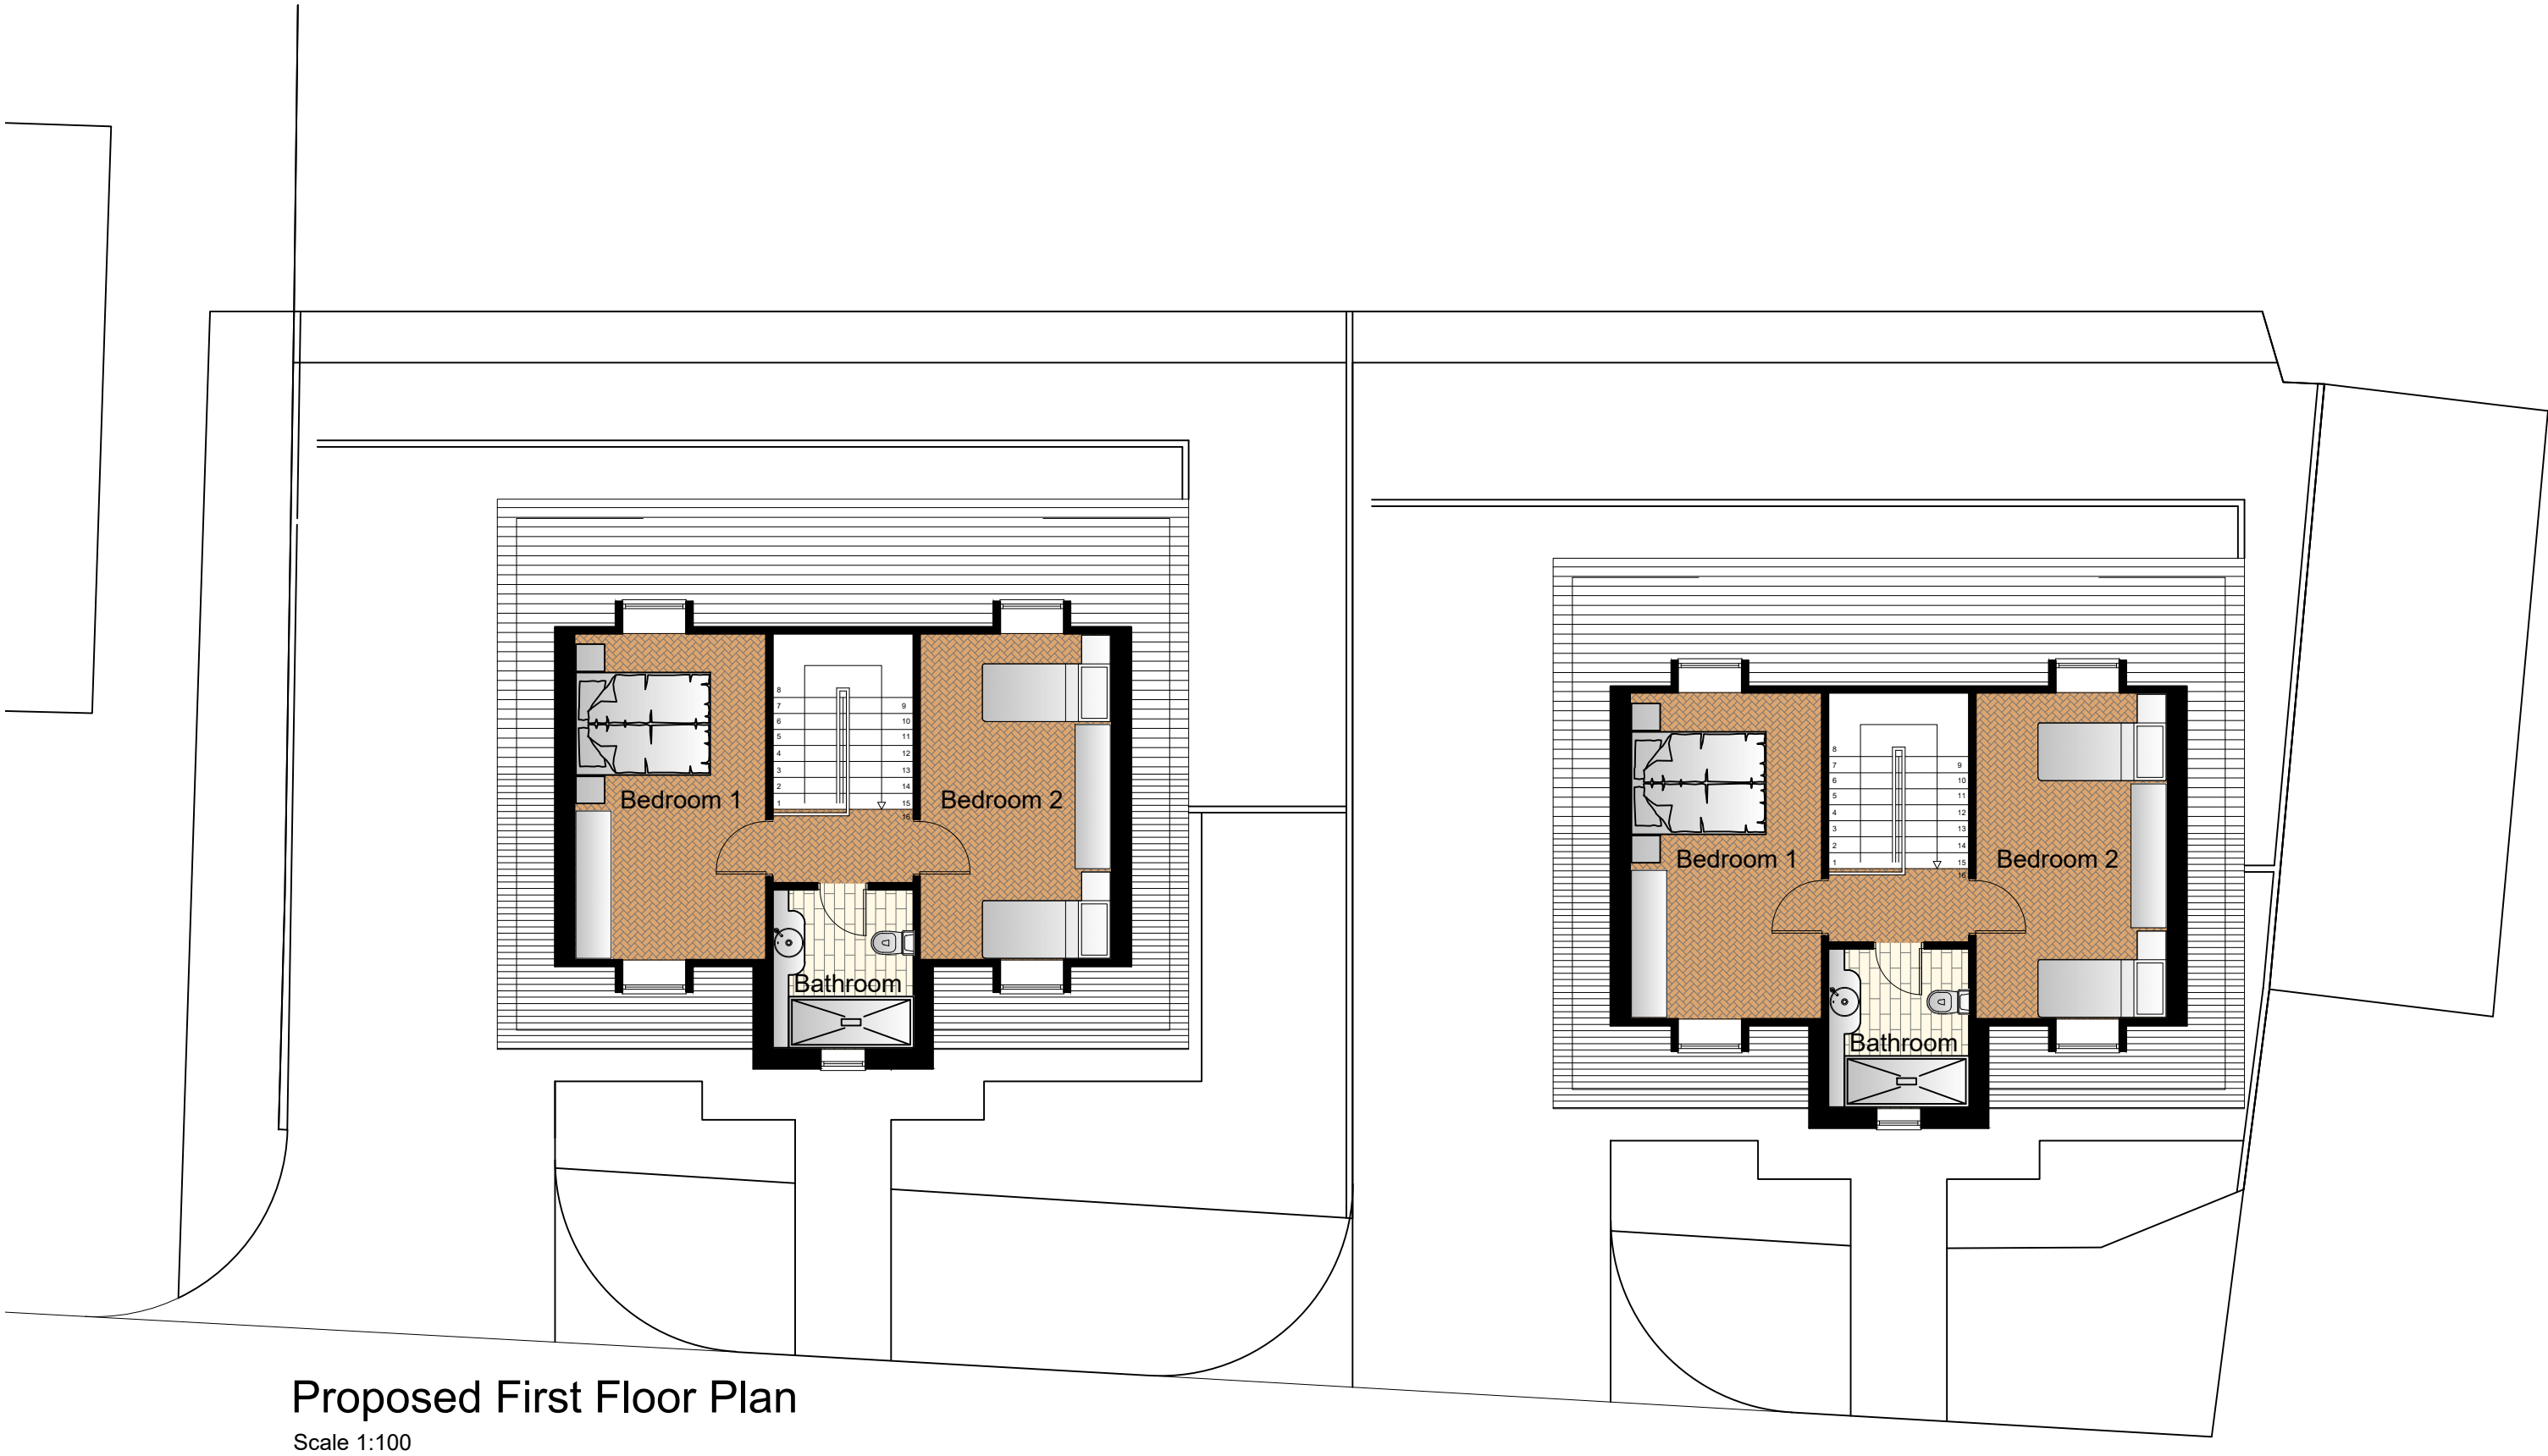


The Builder is to check and verify all building and site dimensions, levels and sewer invert levels prior to commencement of work.do not scale off this drawing, work to figured dimensions only.
This drawing must be read and checked with all structural and relevant specialist drawings
The builder is to comply in all aspects with the current Building Regulations and latest codes of practice.
Ordnance Survey Ltd paper mapping licence / customer account number 100060636.

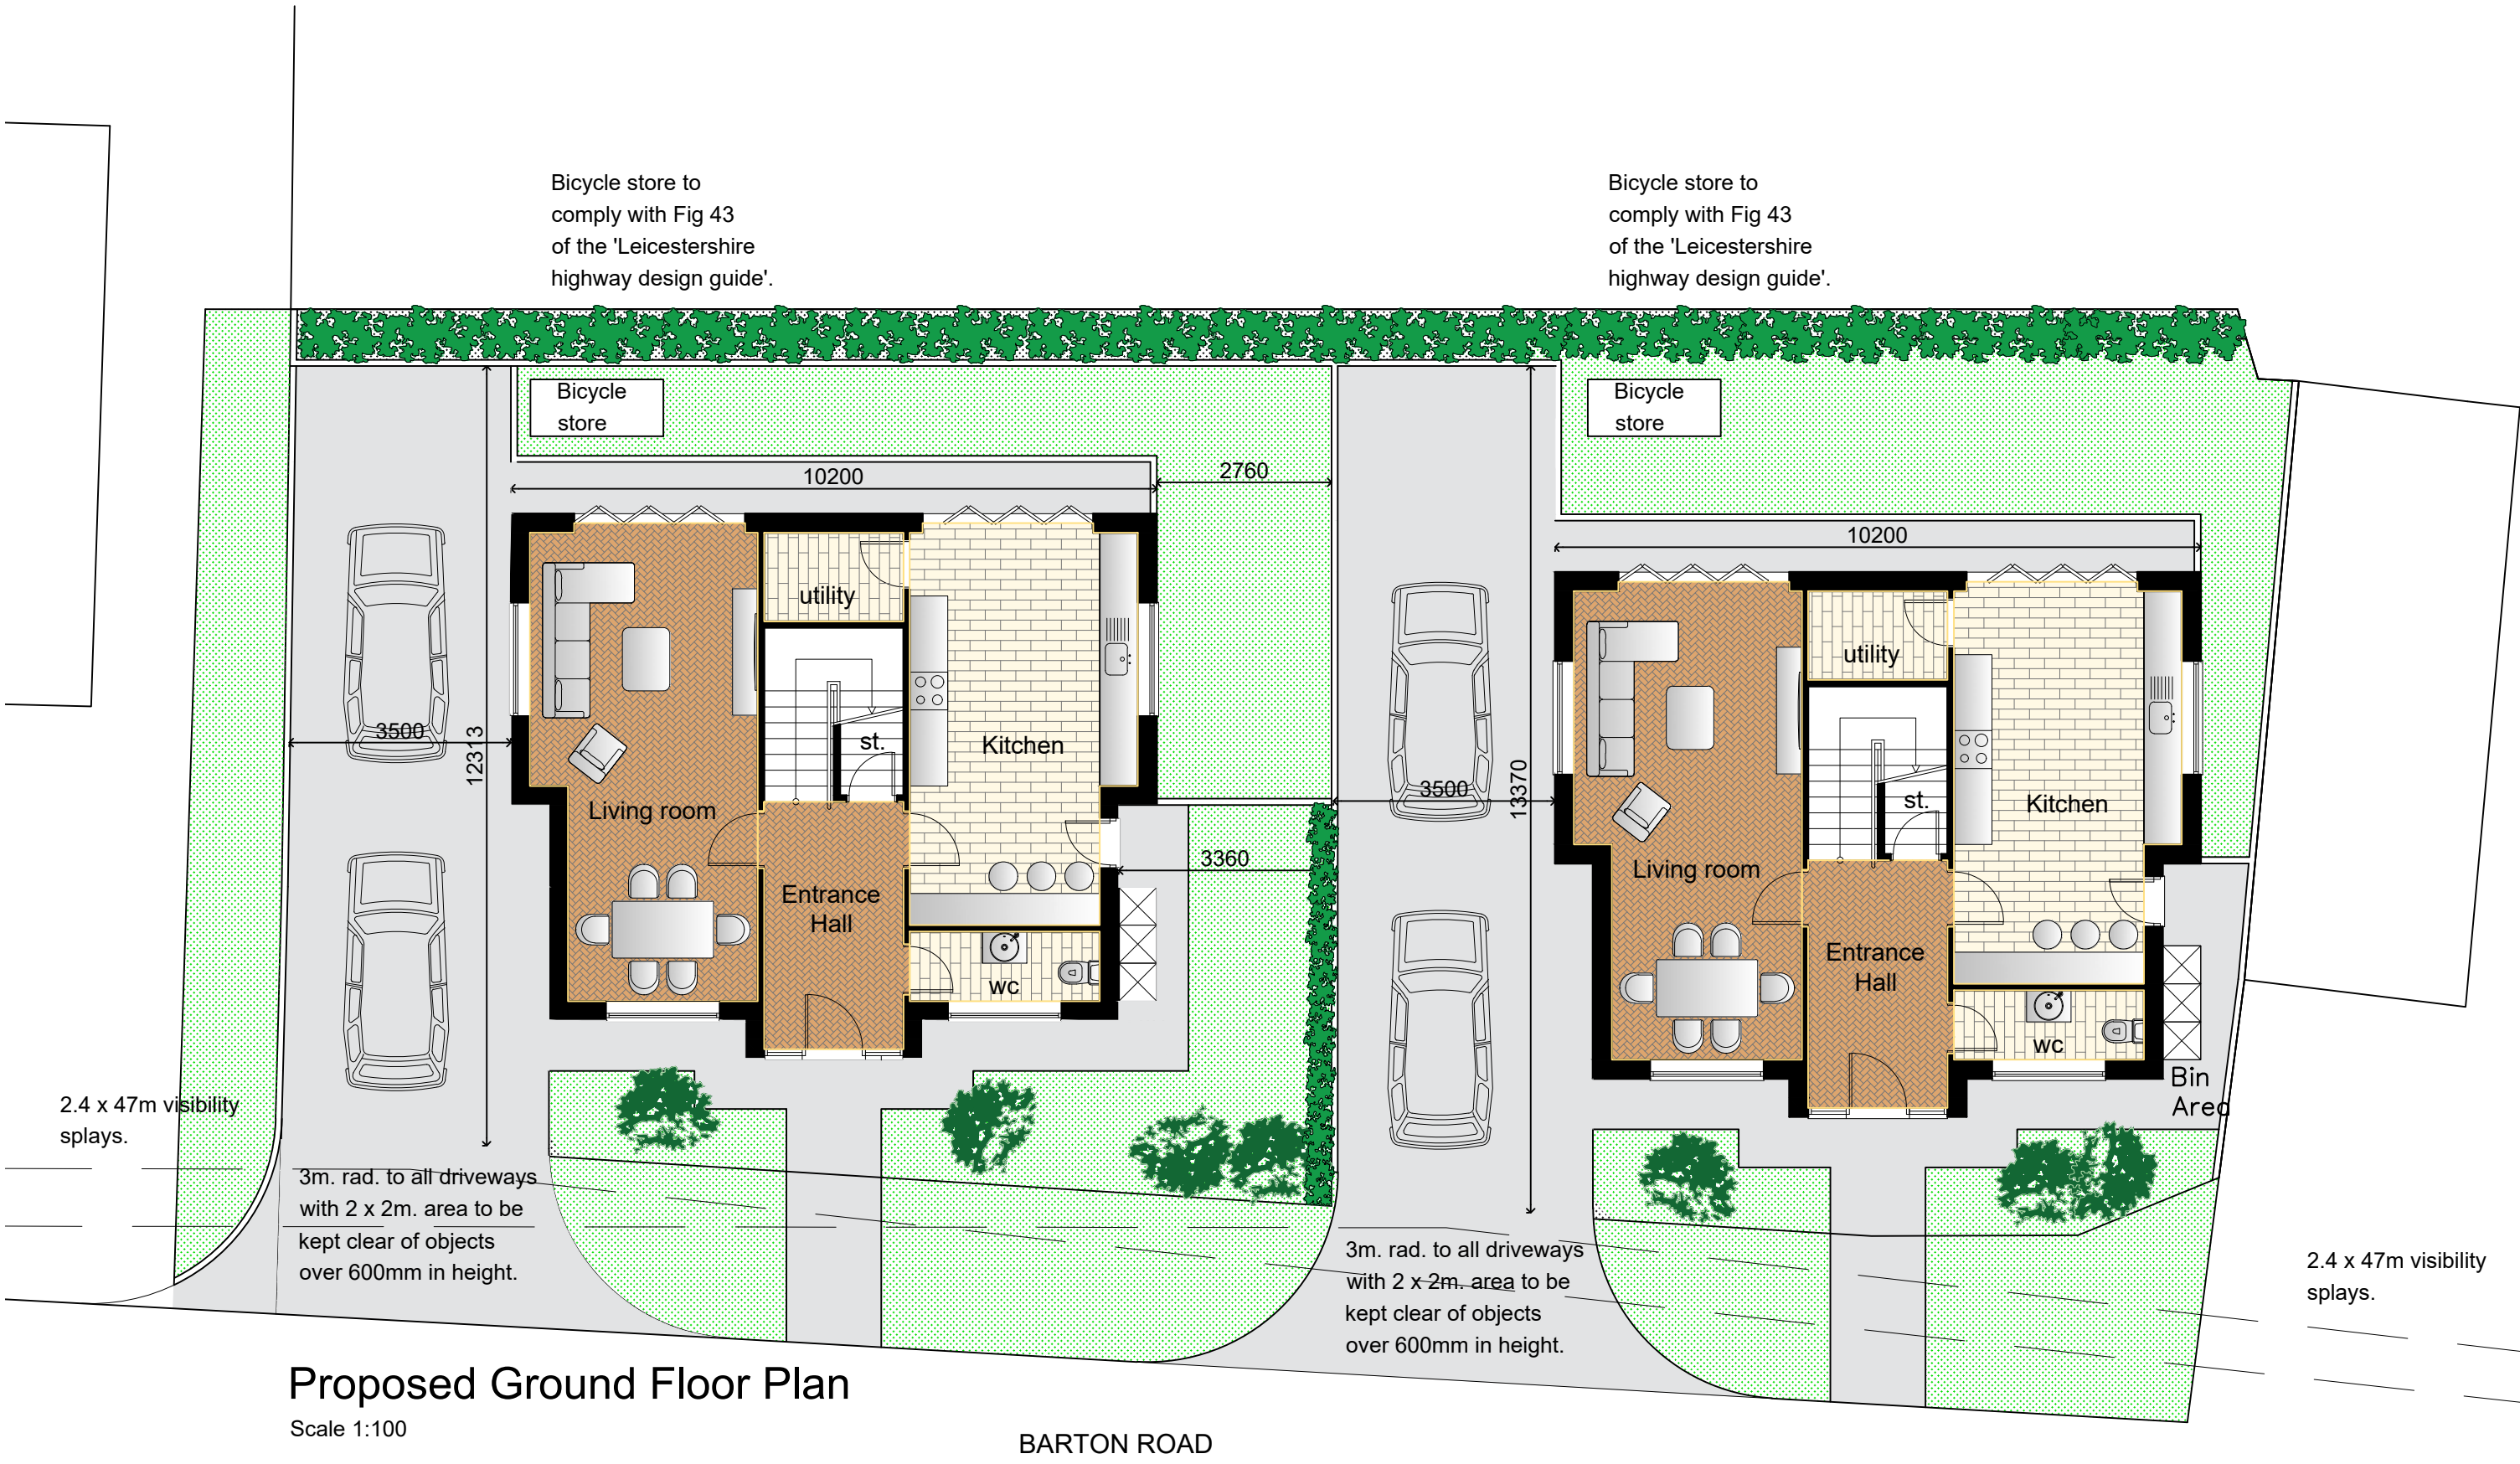

87 Barton Road, Nailstone
Proposed Plans
Drawing No: 631 / 225 / 04
Scale: 1:100 @ A1
Date: April 25
D
GM
MILL
SHEPPY ROAD
WATFORD, ENGLAND
TEL 01877 76666
FAX 01877 78111