



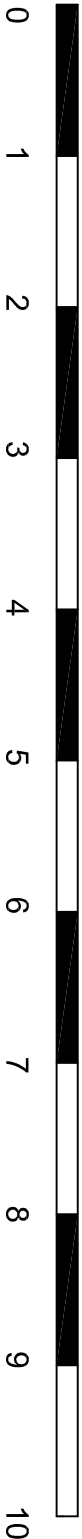

Title:
Ms A Middleton
18 George Fox Lane
Fenny Compton
CV13 6BE

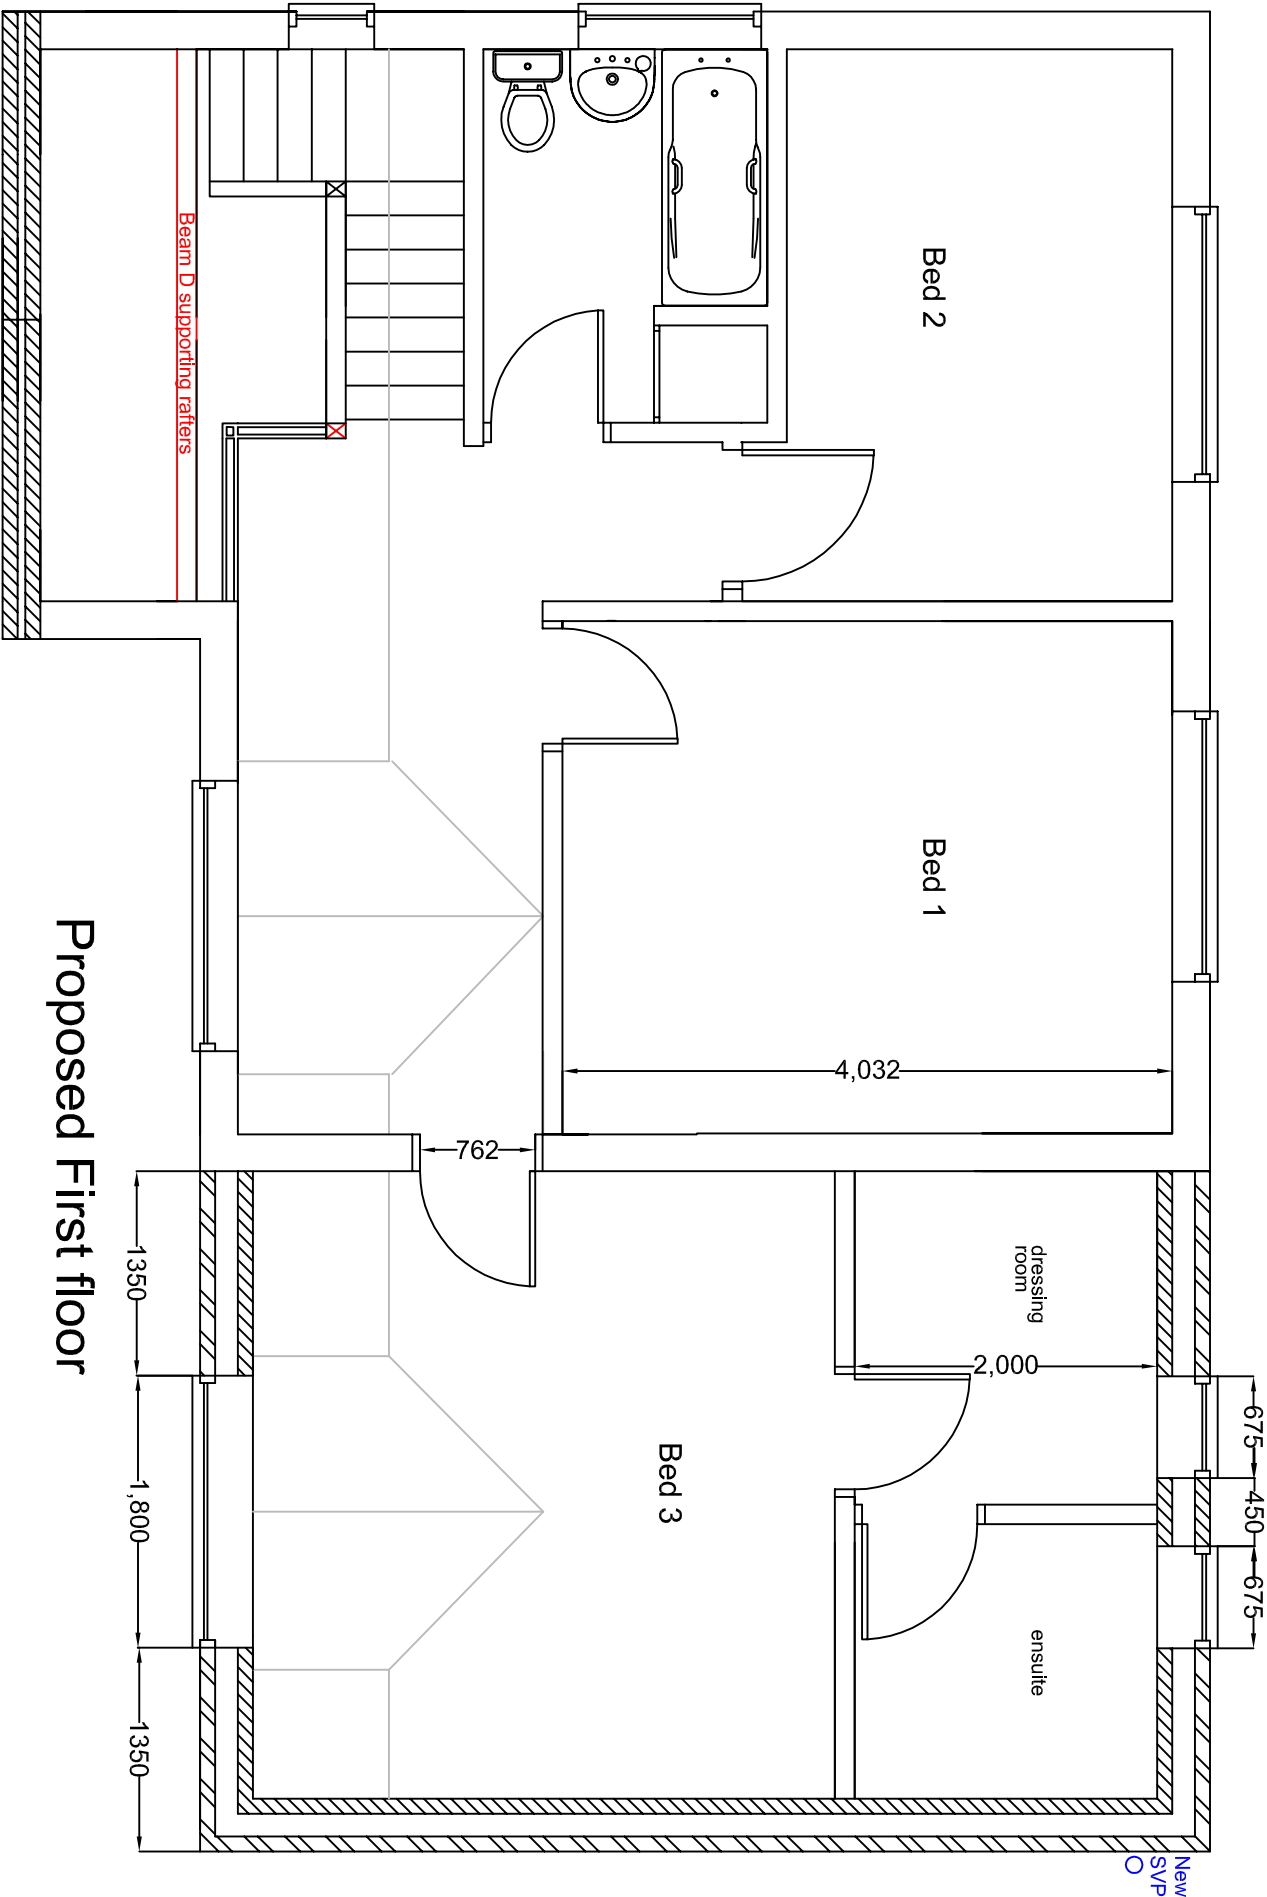

All dimensions must be
checked on site prior to
work starting and
materials being ordered

Date: 31.08.25

Drawn: LS

Scale: 1:50 @ A3

Drg No: 3. Proposed Plan First
Floor

Copyright
Lynn Smith
119 Blackhorse
Road
Longford

Coventry CV6 6DP