





Title:
Ms A Middleton
18 George Fox Lane
Fenny Compton
CV13 6BE

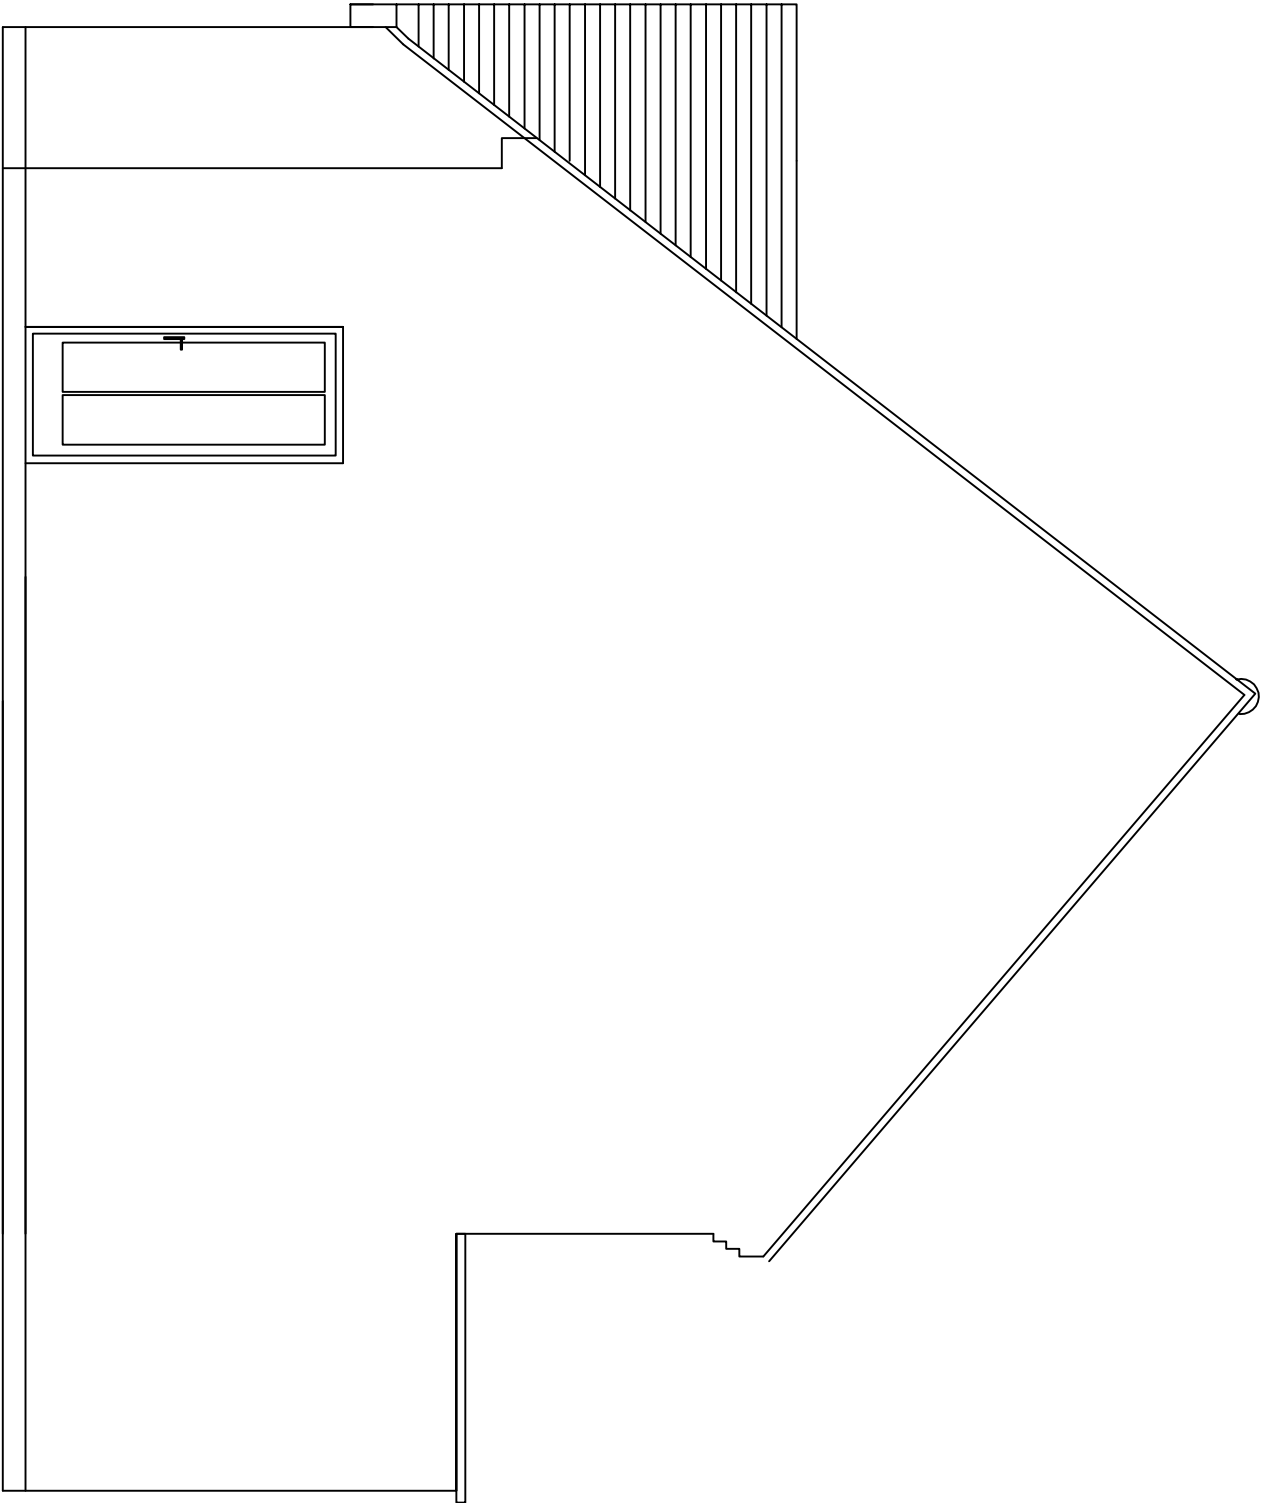

Proposed Right Elevation

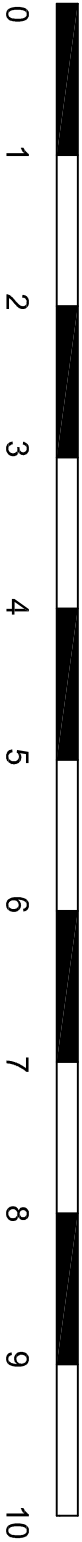

All dimensions must be checked on site prior to work starting and materials being ordered

Date: 31.08.25

Drawn: LS

Scale: 1:50 @ A3

Drg No: 7. Proposed Right Elevation

copyright
Lynn Smith
119 Blackhorse Road
Longford

Coventry CV6 6DP