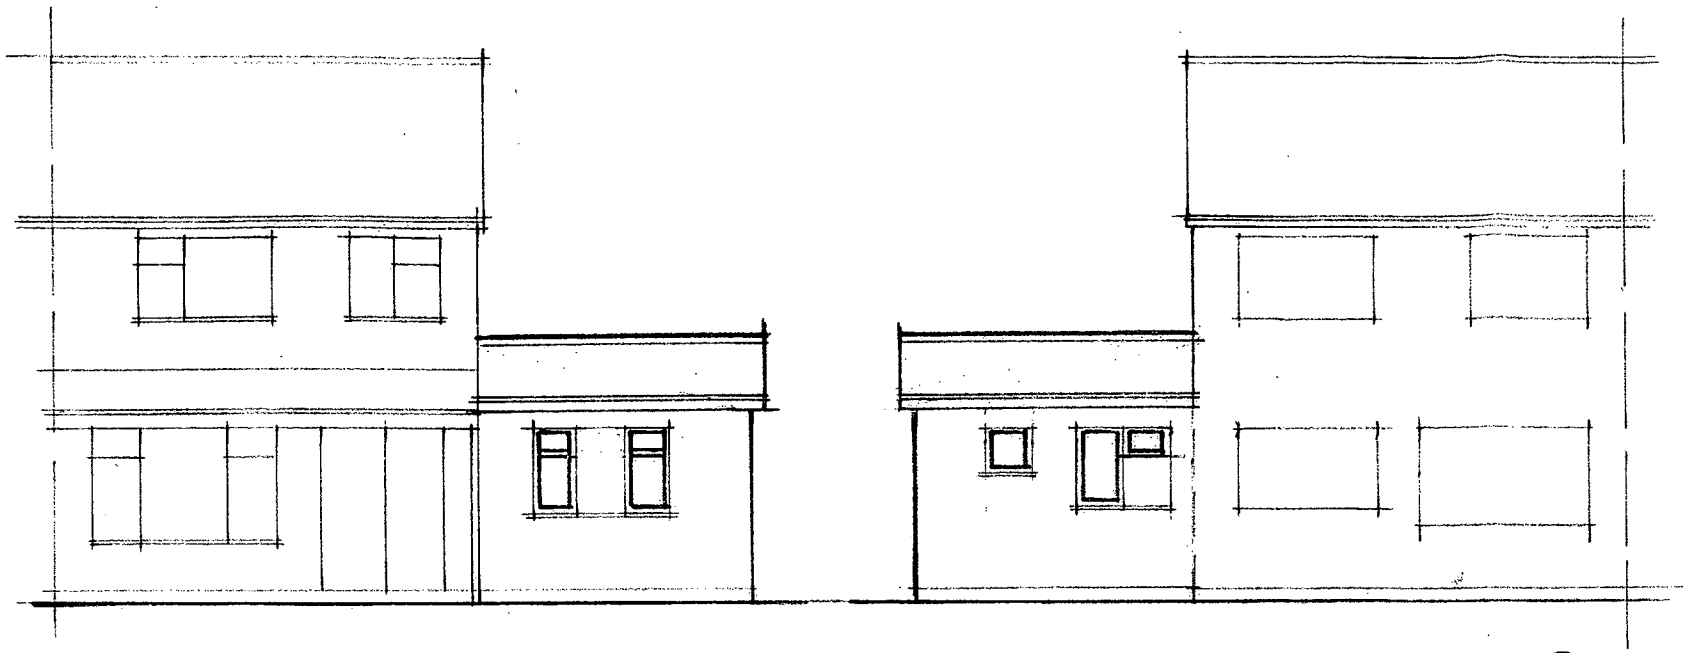

Front.

Rear

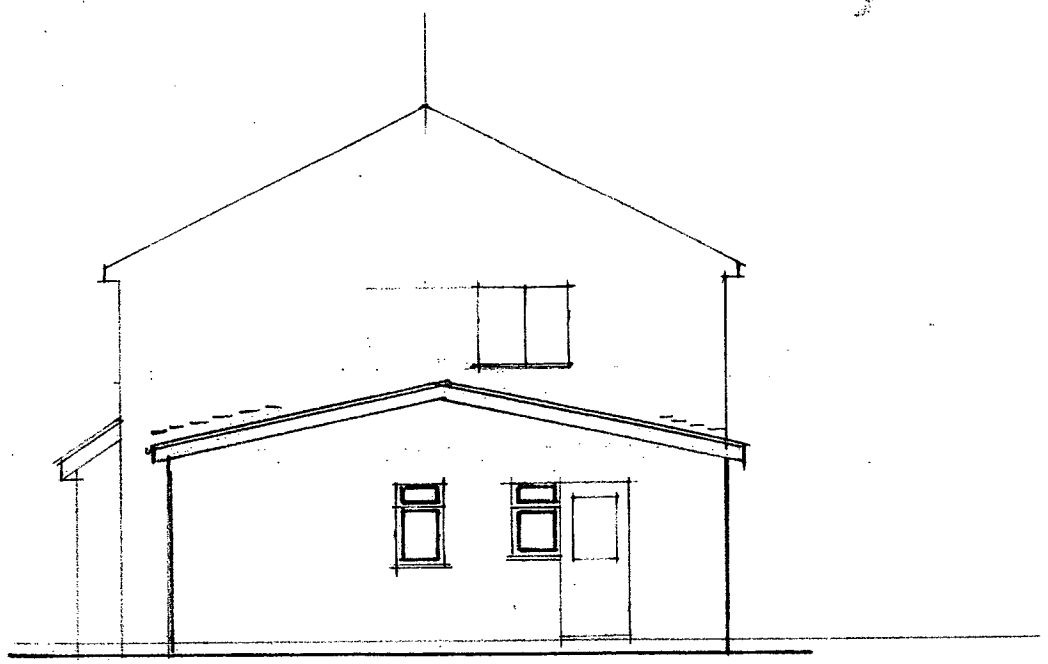

Side.

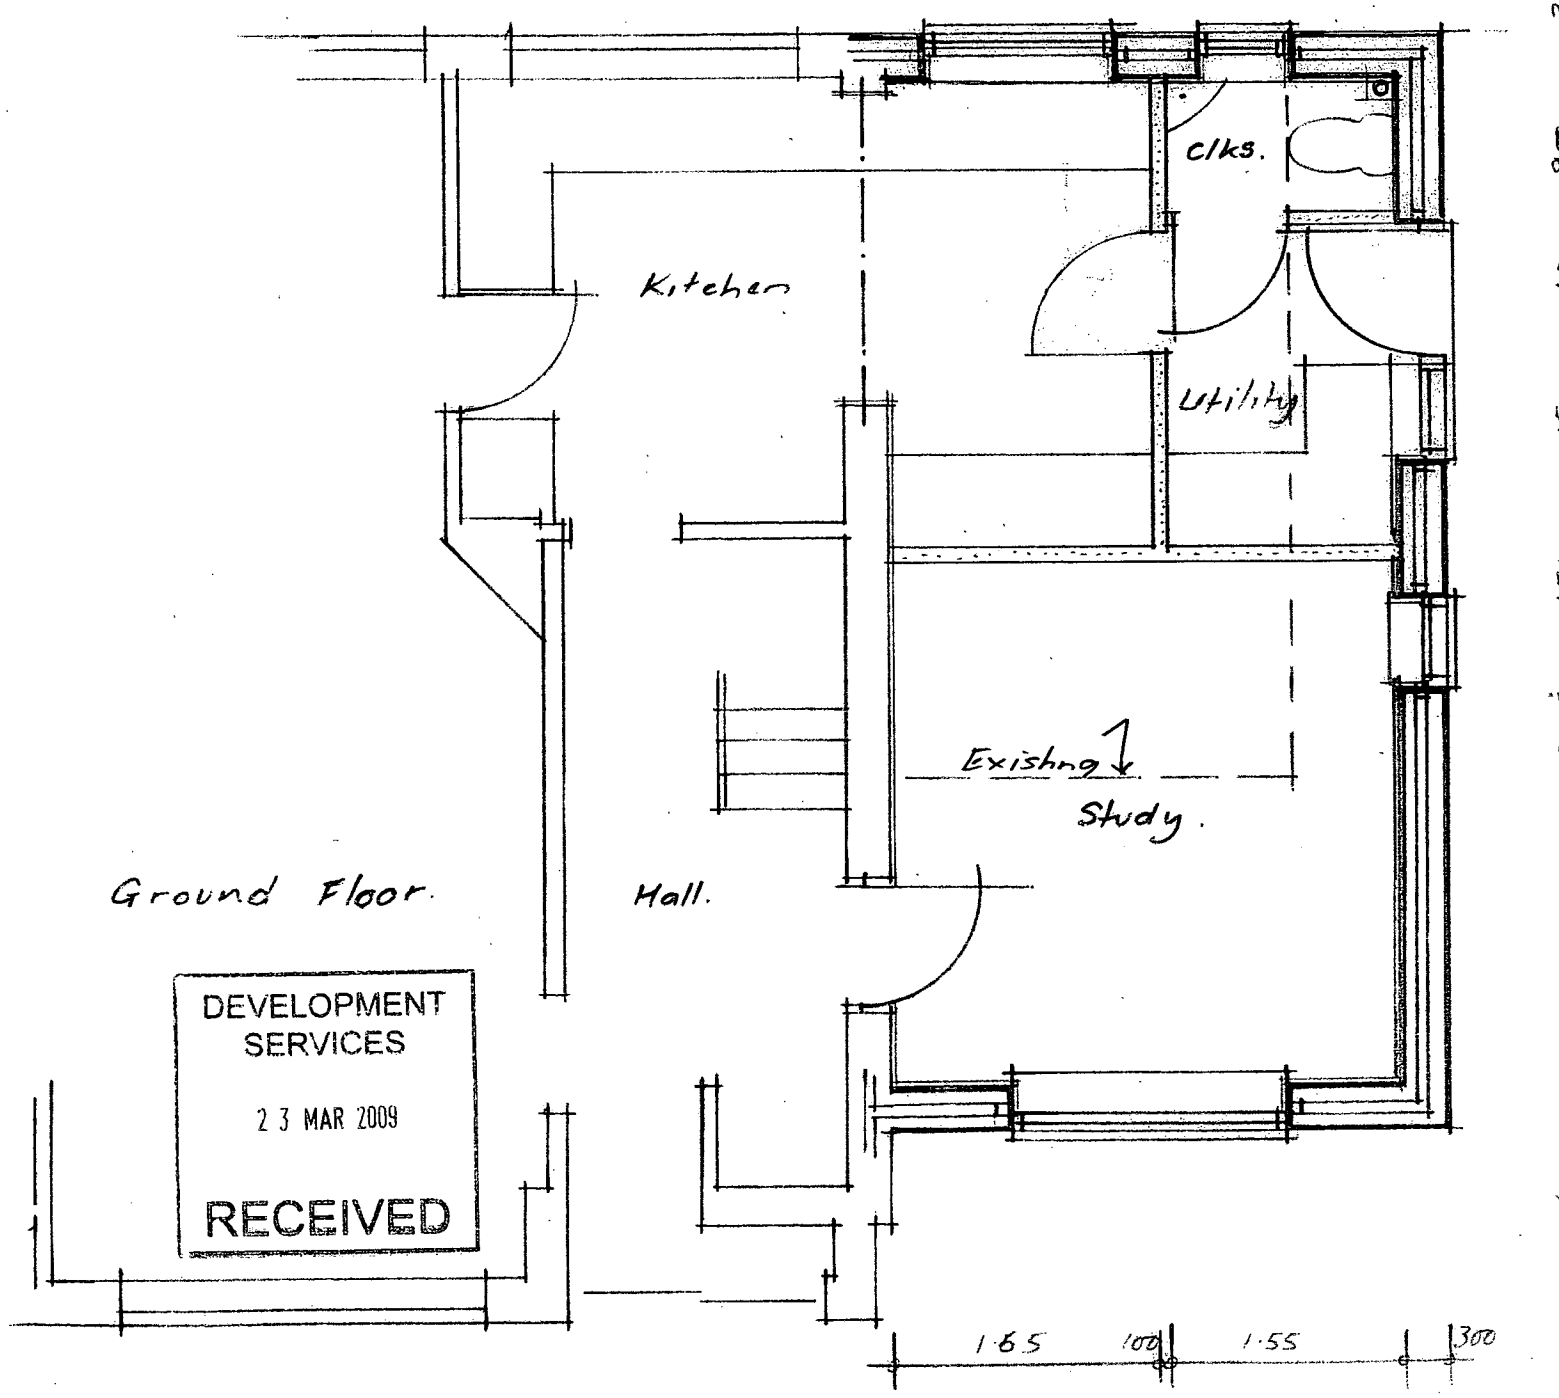

Ground Floor.

DEVELOPMENT SERVICES
23 MAR 2009
RECEIVED



All materials to match existing.

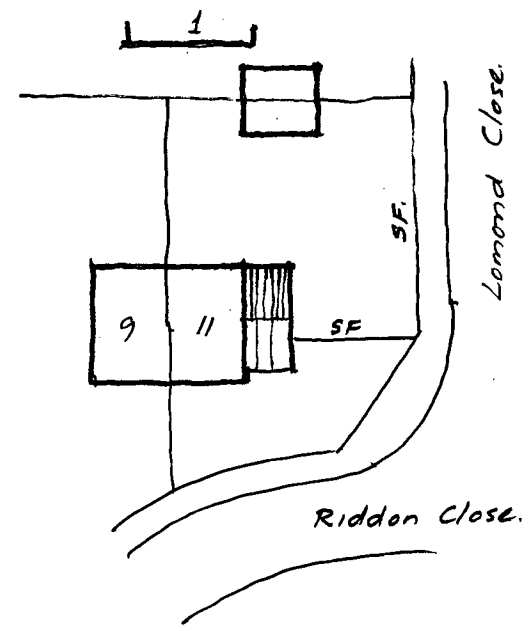



Site Plan 1-500.



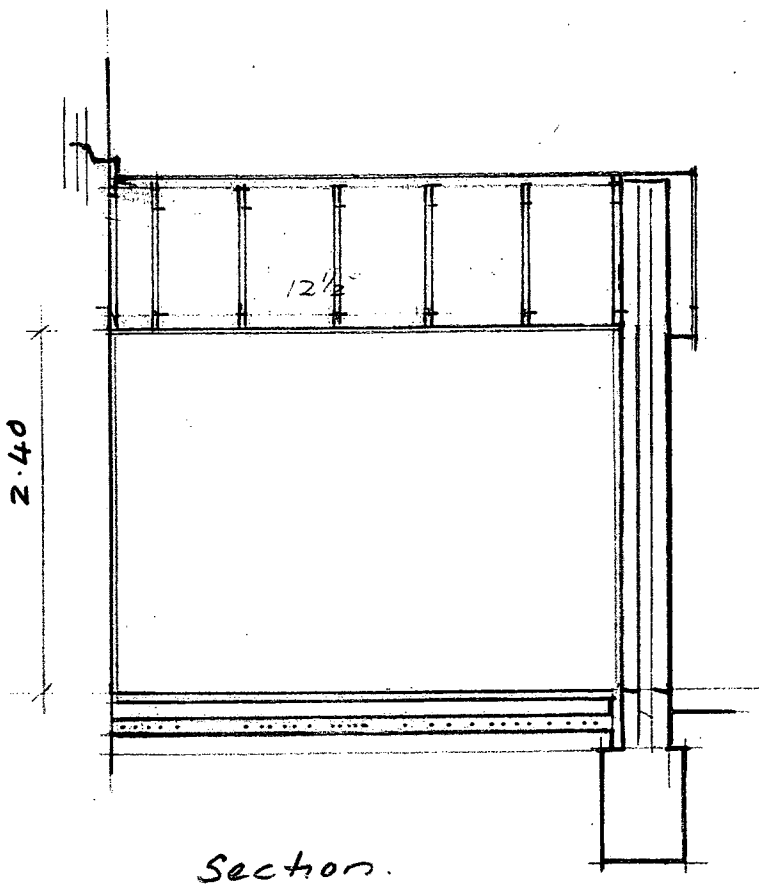

Section.

Proposed Extension for T. Brown
11 Riddon Drive. Hinckley. Leics.

Reference 29-3-1059-2(A) Scale 1·50
1-100.