
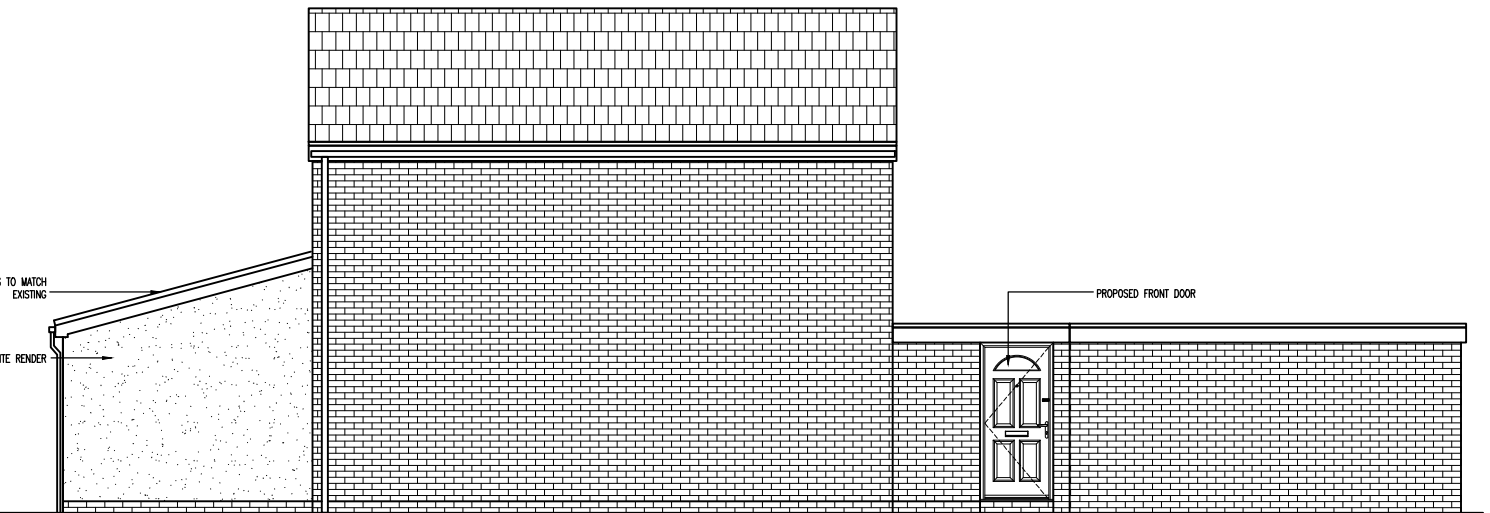
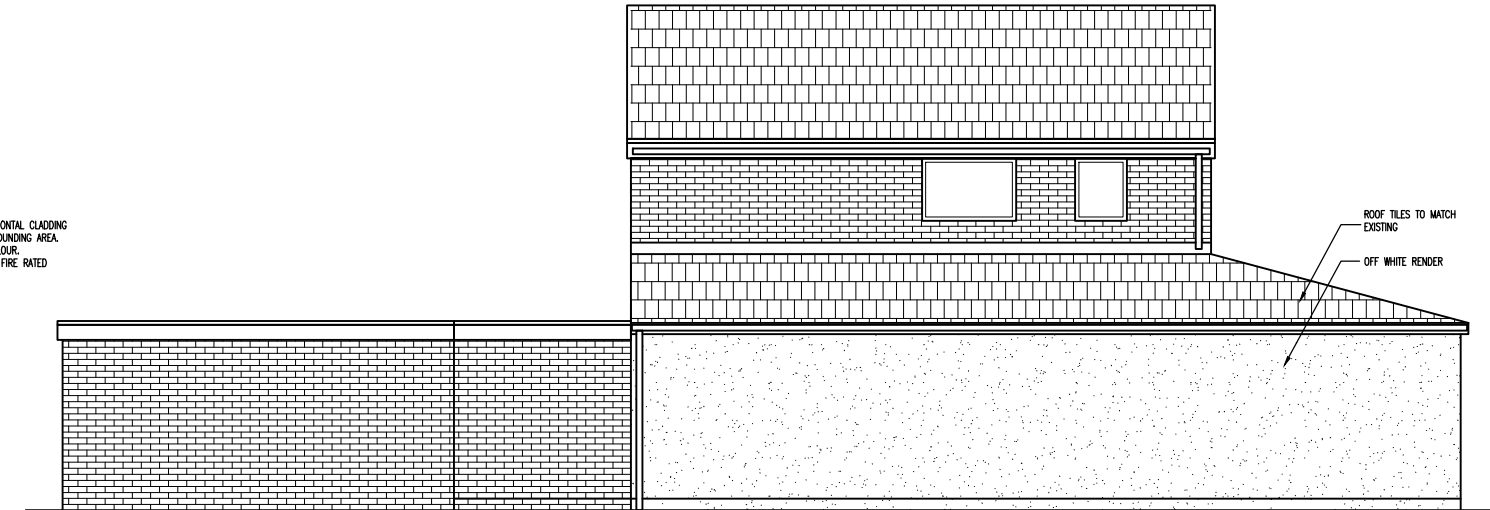


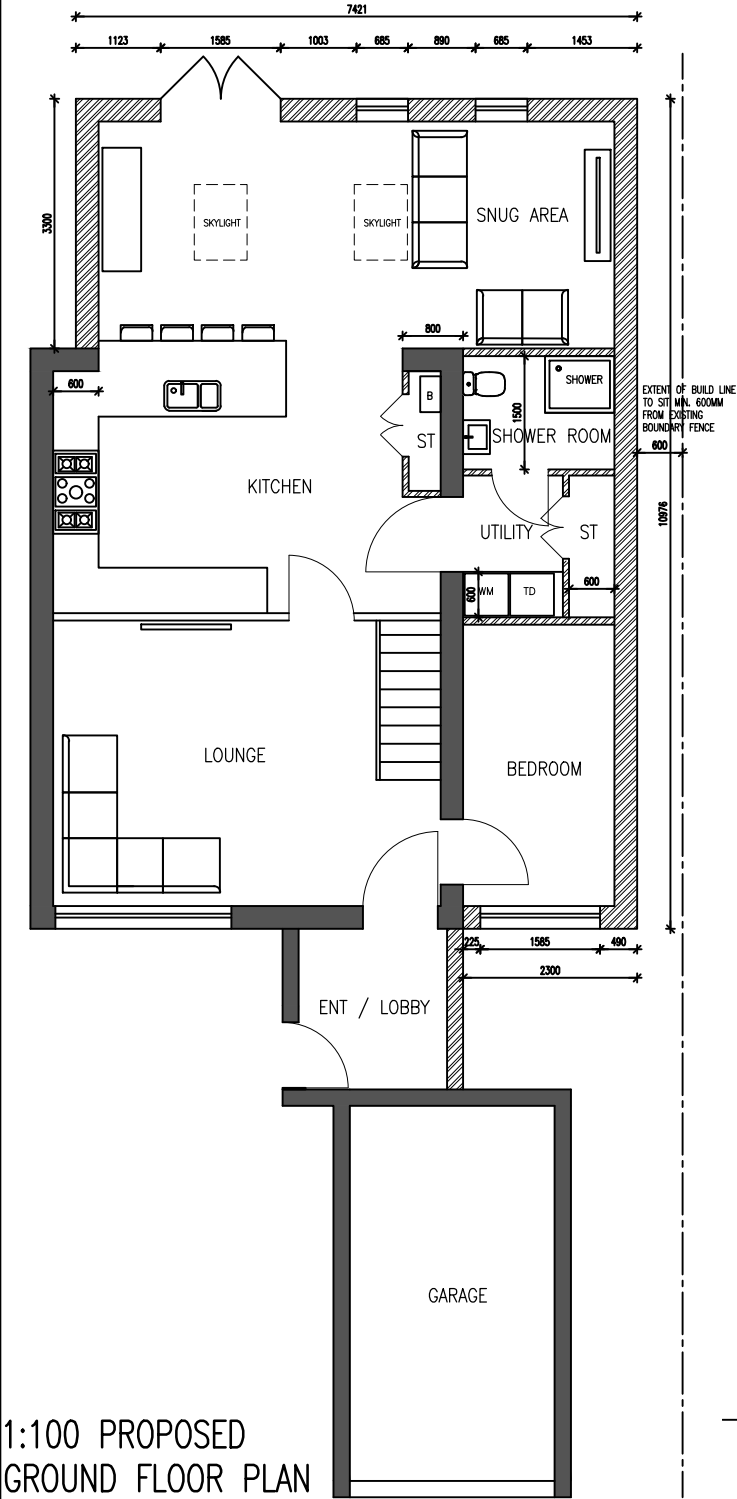

REVISIONS:	DATE:	NOTES:
A	22.05.2025	Scale bar added
NOTES: DO NOT SCALE FROM THIS DRAWING. DO NOT USE THIS DRAWING FOR ANY OTHER PURPOSE THAN THE 'RECORDED STATUS'		

1:100 @A3 PROPOSED DRAWINGS
7 ANGUS ROAD, BARWELL, LE9 8HN
RECORDED STATUS: PLANNING DRAWINGS