

FORMER KENNELS, KENNEL LANE, WITHERLEY.

For roosting box details refer to drawing no.: 9754.752


The Builder is to check and verify all buildings and site dimensions, levels and sewer invert levels prior to commencement of work.
Do not scale off this drawing, work to figured dimensions only.
This drawing must be read and checked with all structural and relevant specialist drawings.
The Builder is to comply in all respects with the current Building Regulations and latest Codes of Practice.




ELEVATION - facing north.
Scale 1/100.




ELEVATION - facing south.
Scale 1/100.

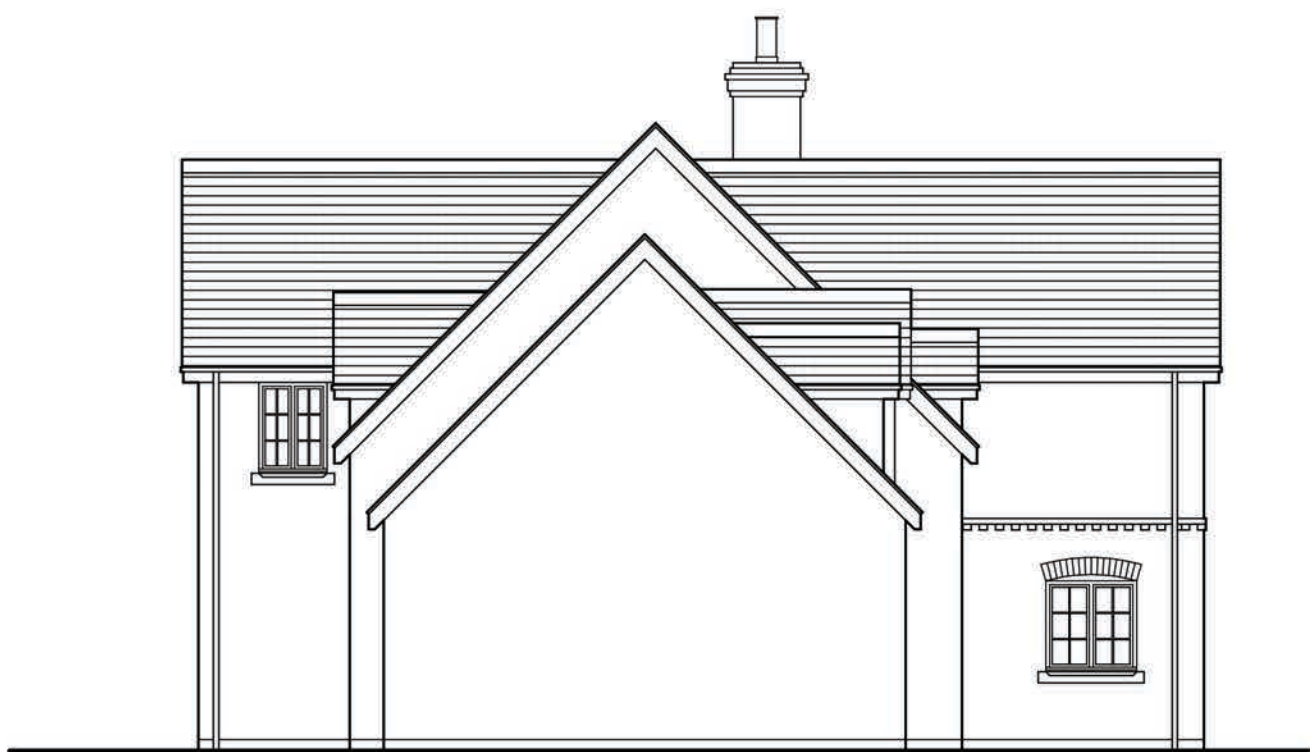


ELEVATION - facing west.
Scale 1/100.

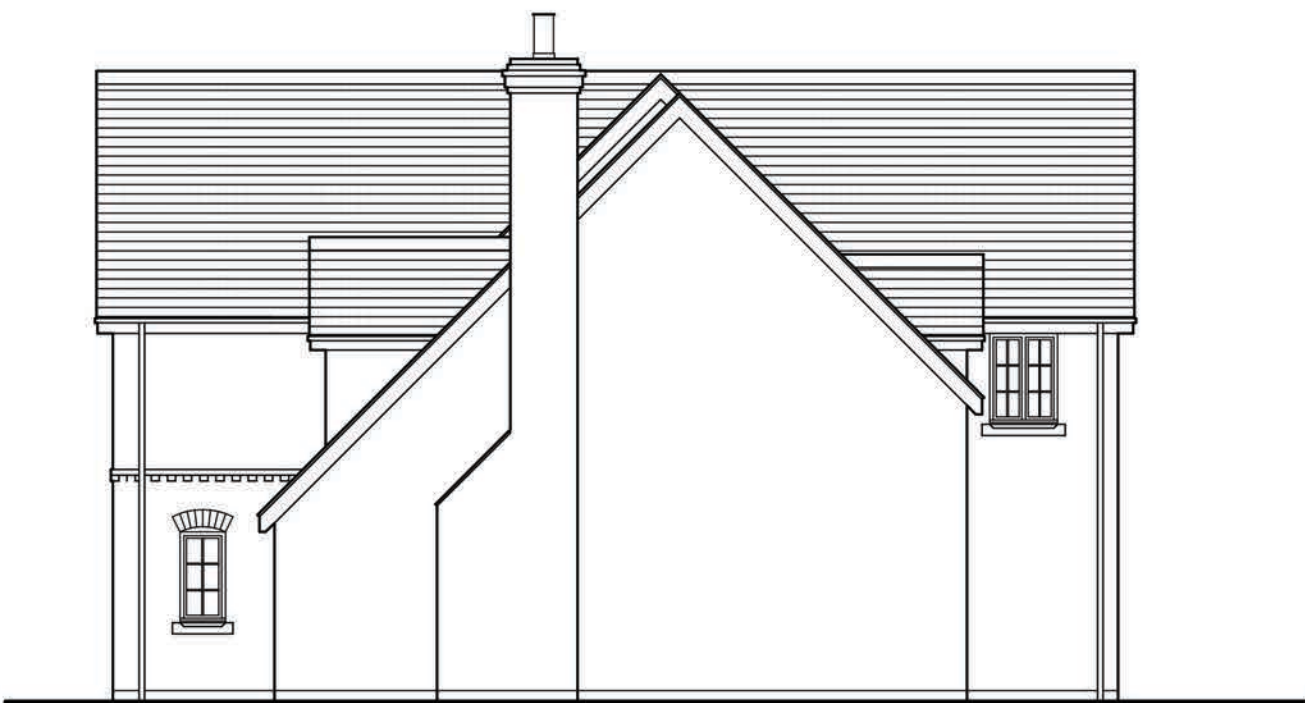


ELEVATION - facing east.
Scale 1/100.

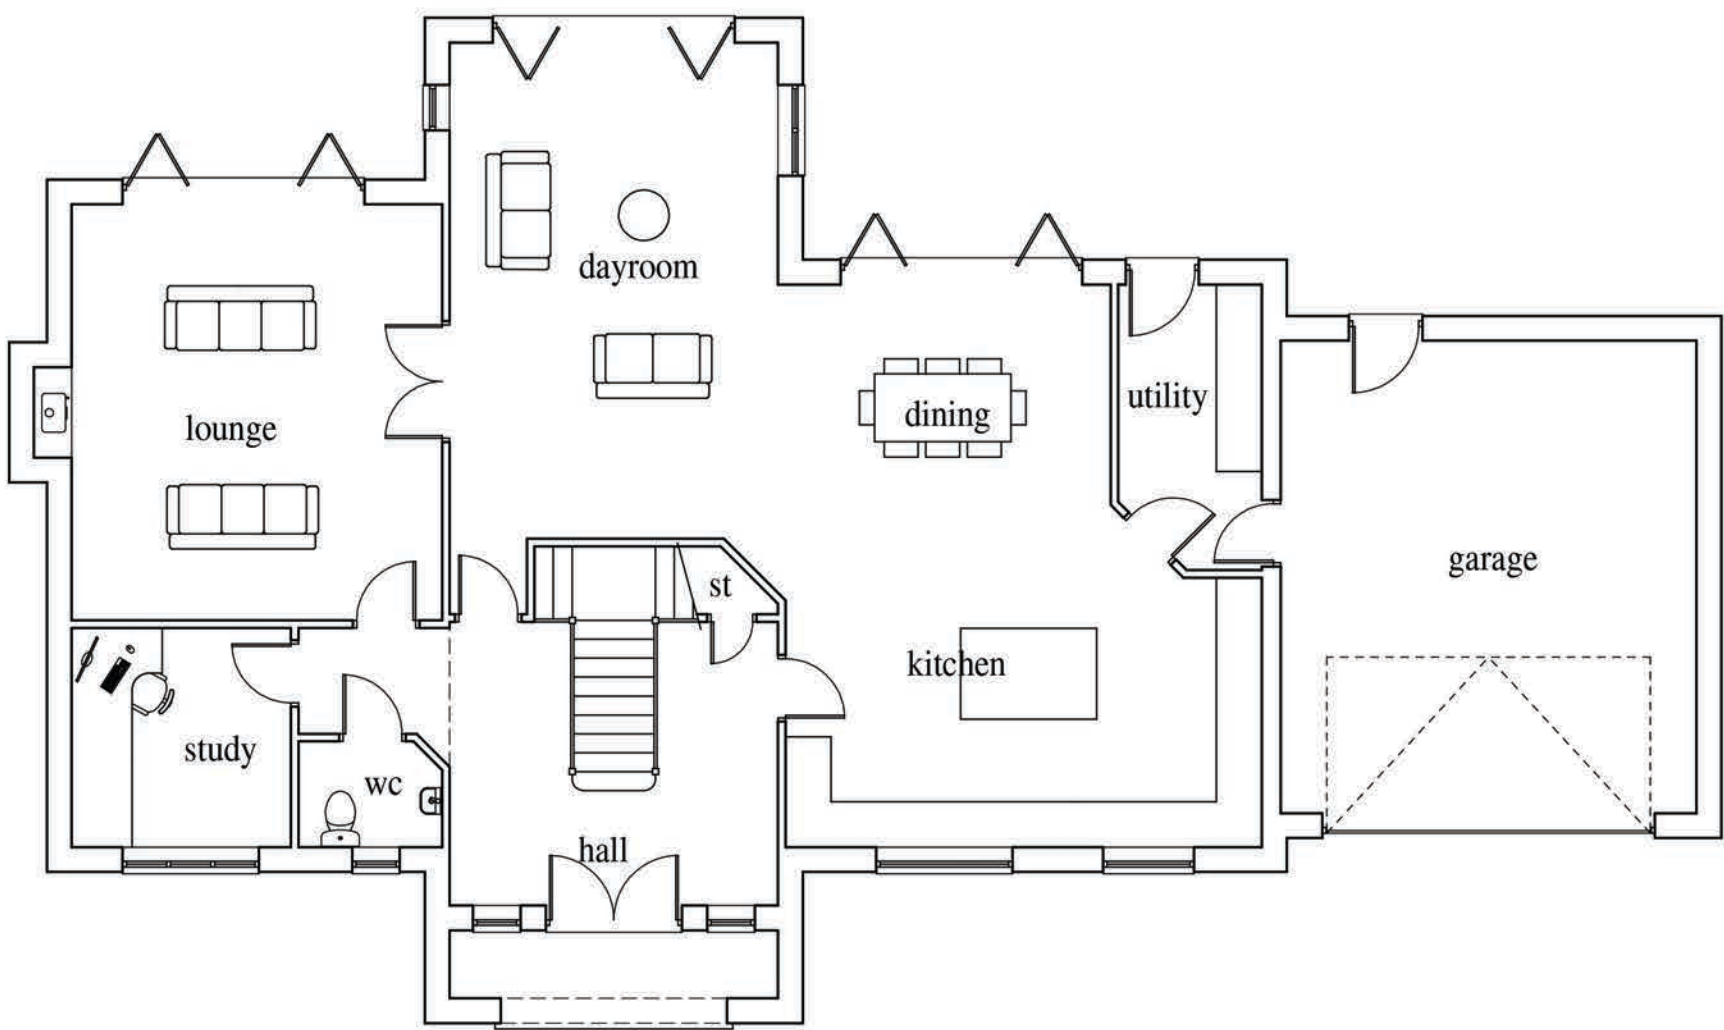

GROUND FLOOR LAYOUT.
Scale 1/100.

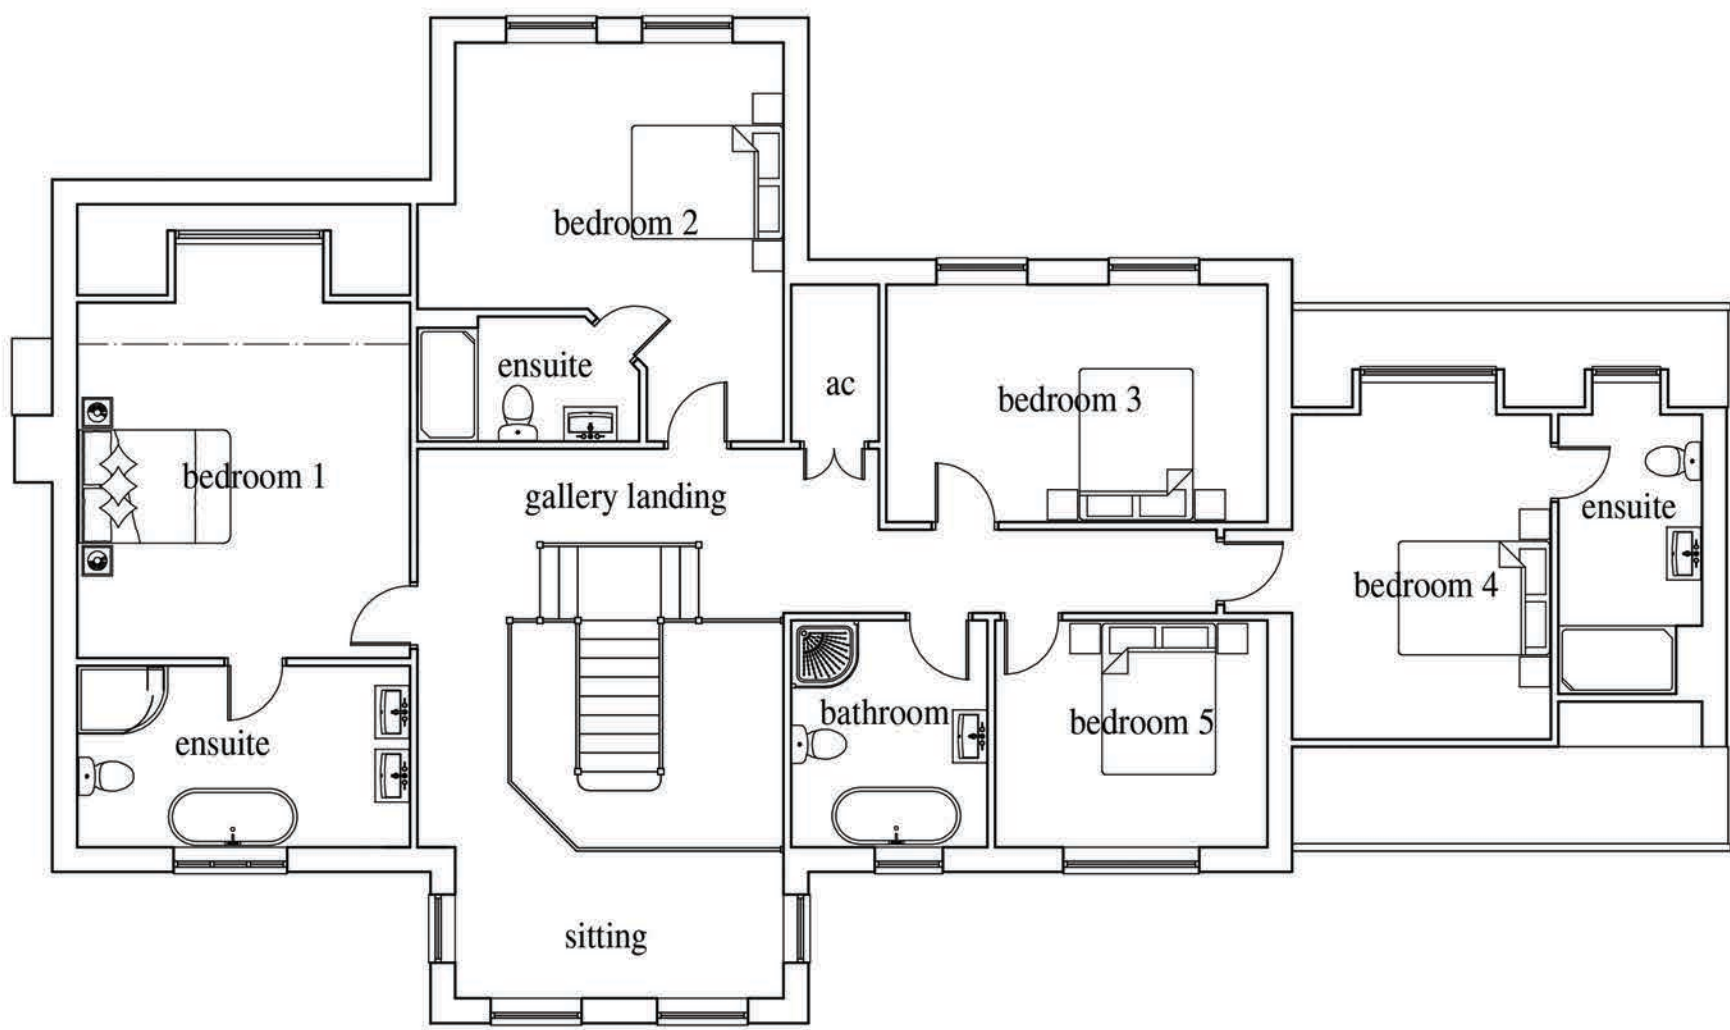

FIRST FLOOR LAYOUT.
Scale 1/100.

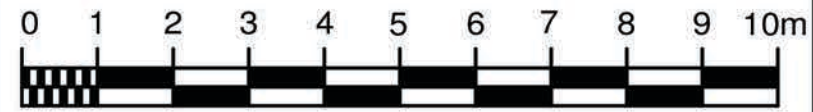

revisions		JOB No.
No.	Description	Date
A.	Design changes.	16/09/22.
B.	Design changes as requested by Conservation Officer.	20/01/23
C.	Roosting boxes shown	22/04/24.

BAILEY DESIGN LIMITED
ARCHITECTURAL, PLANNING & DEVELOPMENT CONSULTANTS
43a MITCHELLS COURT LOWER GUNGATE TAMWORTH
STAFFORDSHIRE B79 7AS Tel 01827 314962
Email tim@baileydesign.ltd.uk

RESIDENTIAL RE-DEVELOPMENT AT
FORMER KENNELS, KENNEL LANE,
WITHERLEY.

PROPOSED PLANS & ELEVATIONSPlot 8.

SCALE	DATE	DRAWN	JOB No.
1/100.	Aug. 22.	tb.	9754.28

copyright of this drawing and of work executed from it remain the property of BD Ltd.