




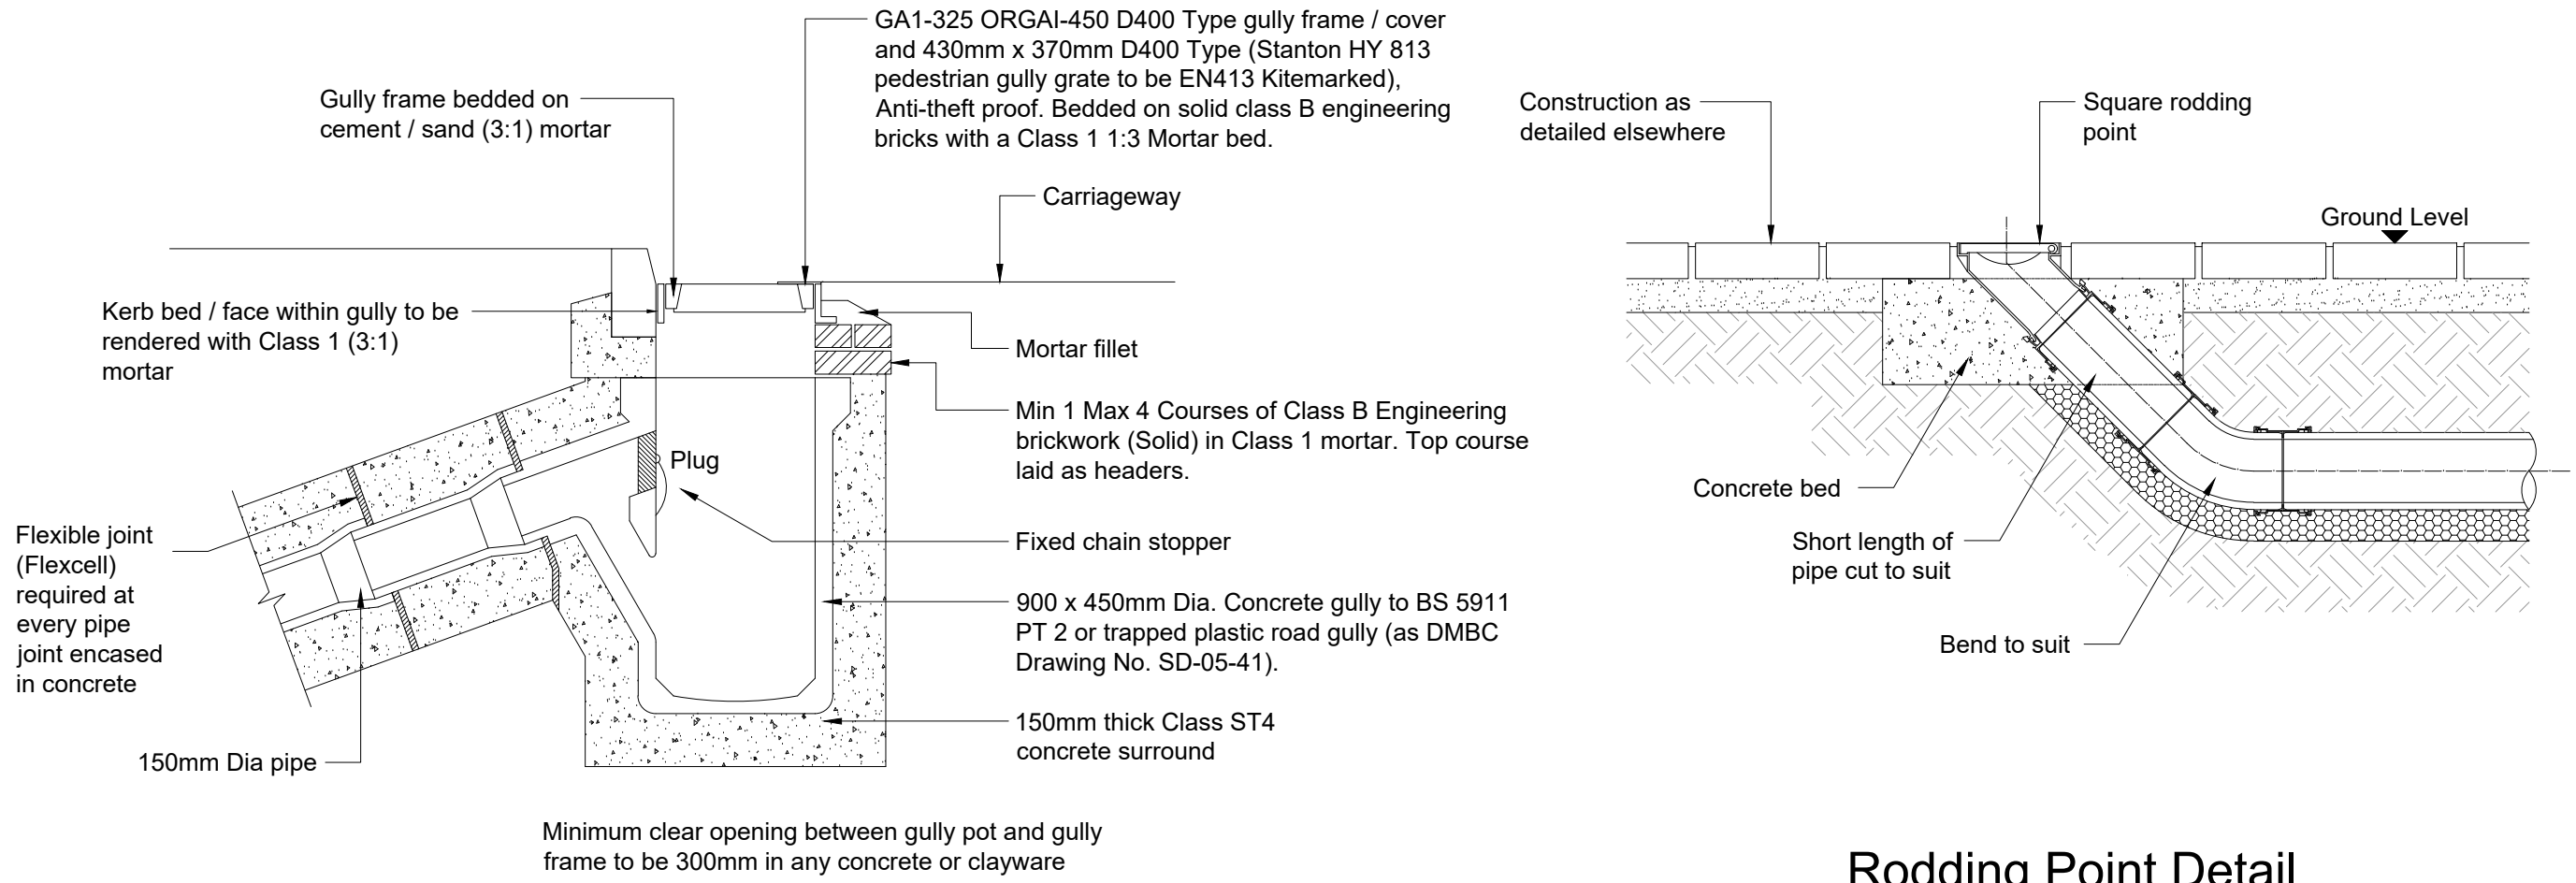


Typical Gully Detail
1:20

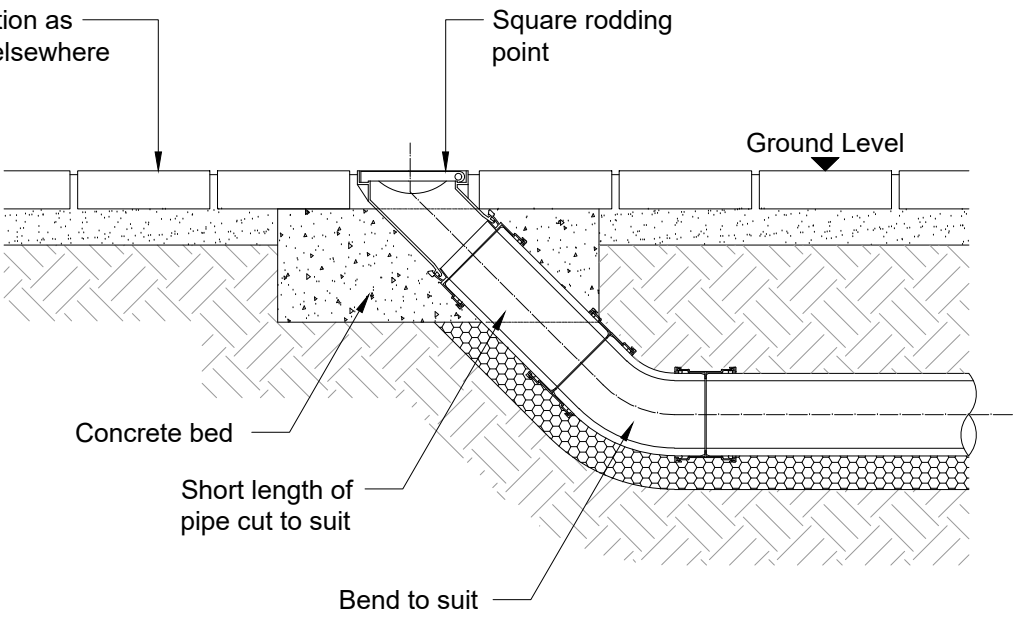


Rodding Point Detail
1:10

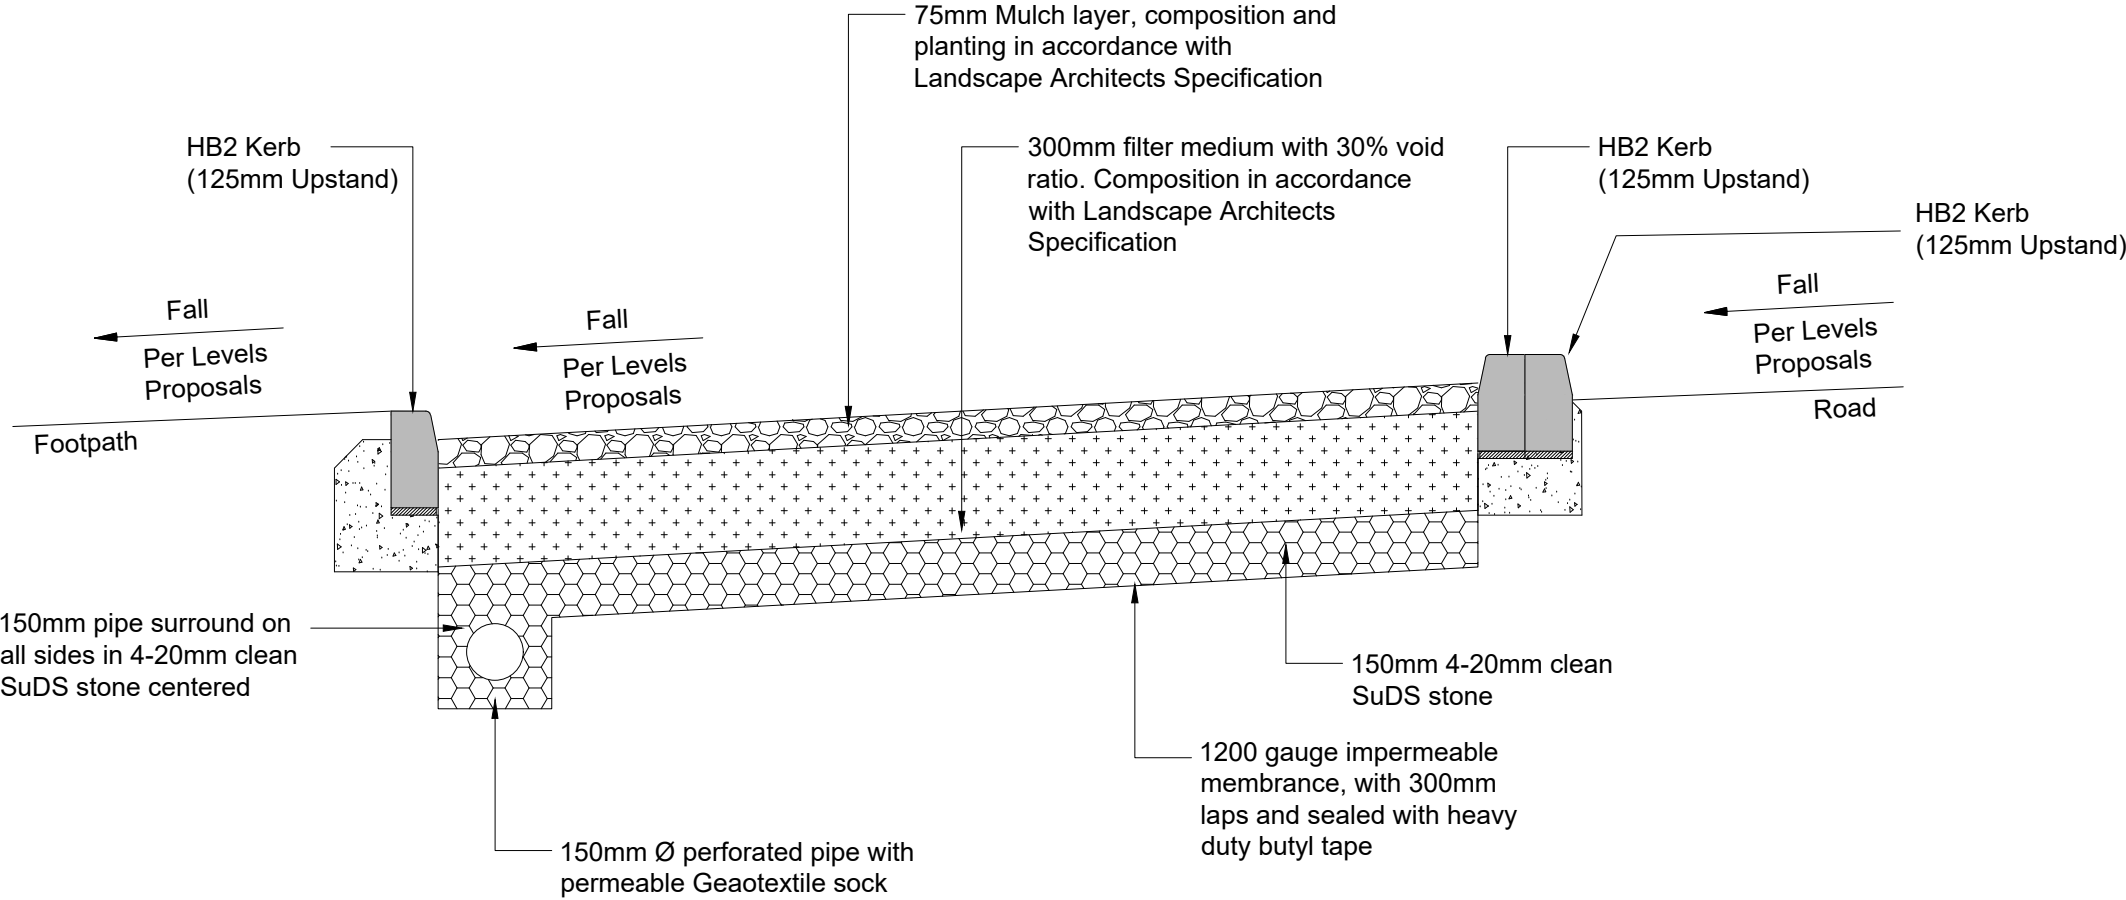


Rain Garden Indicative Construction Detail
1:20

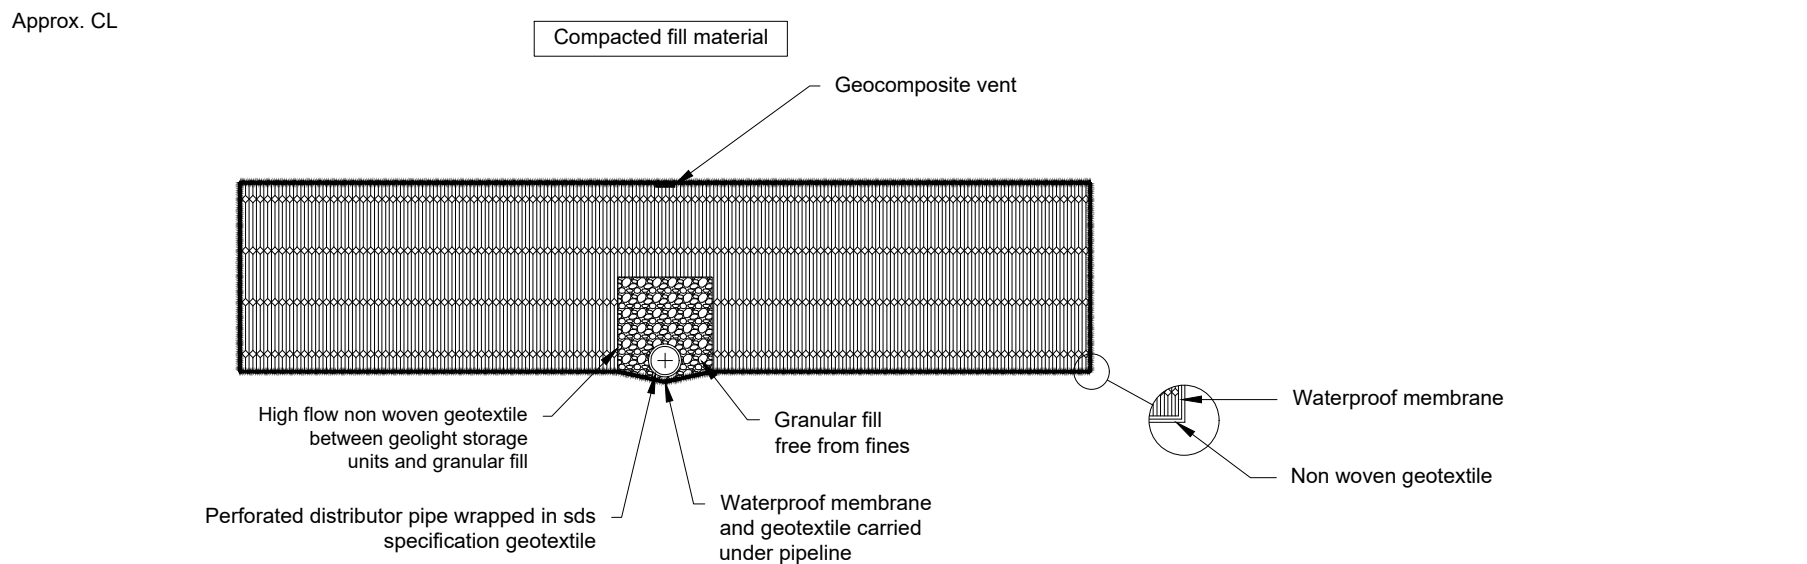


Section B-B

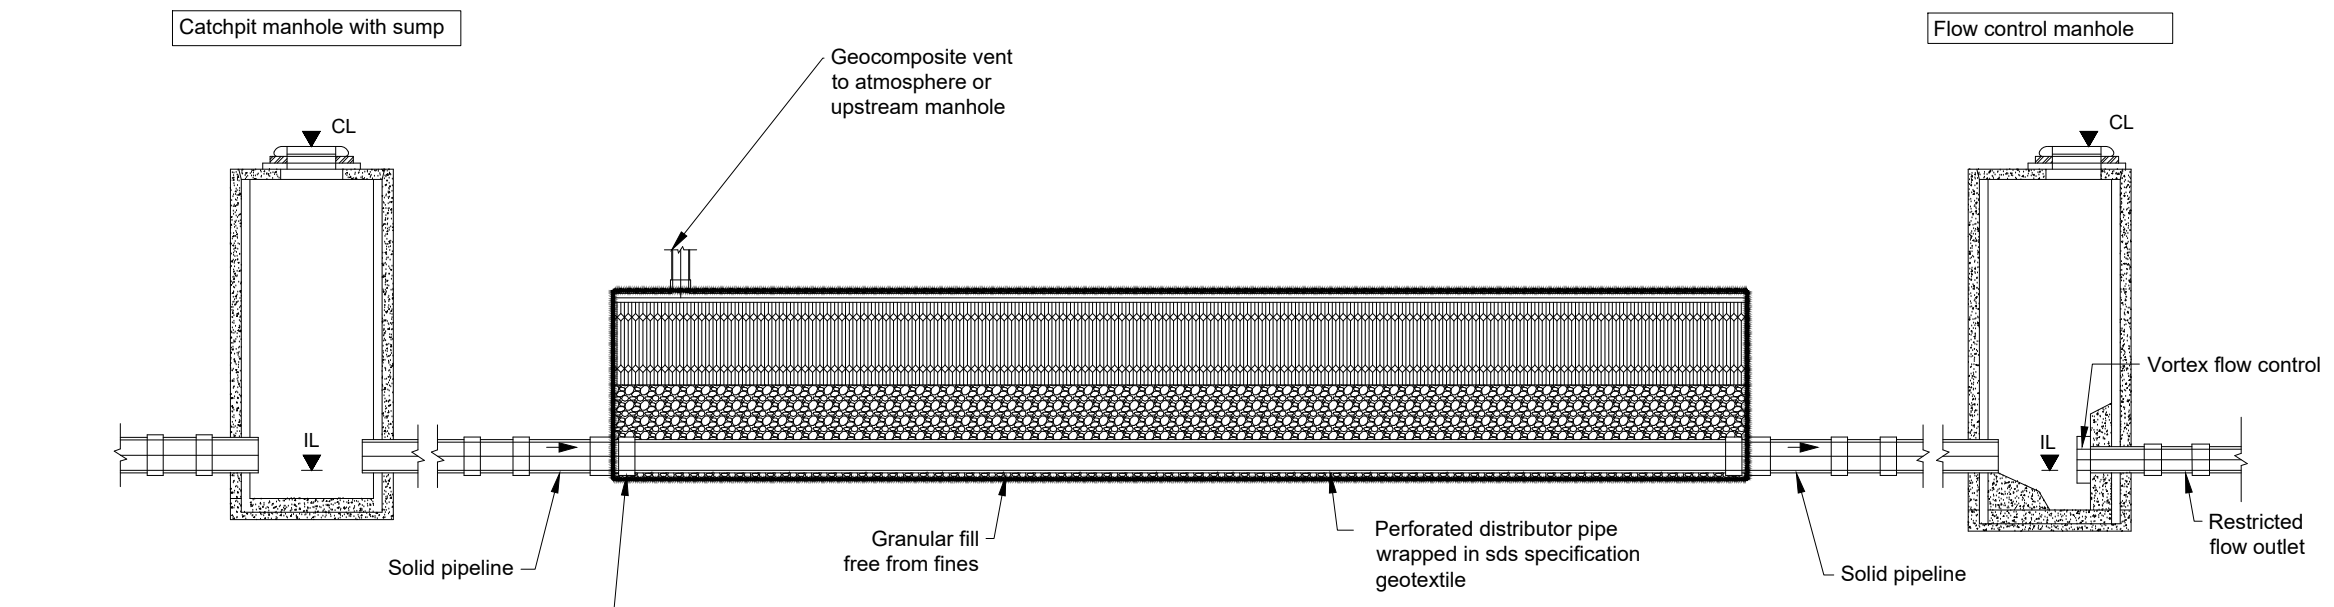


Section A-A

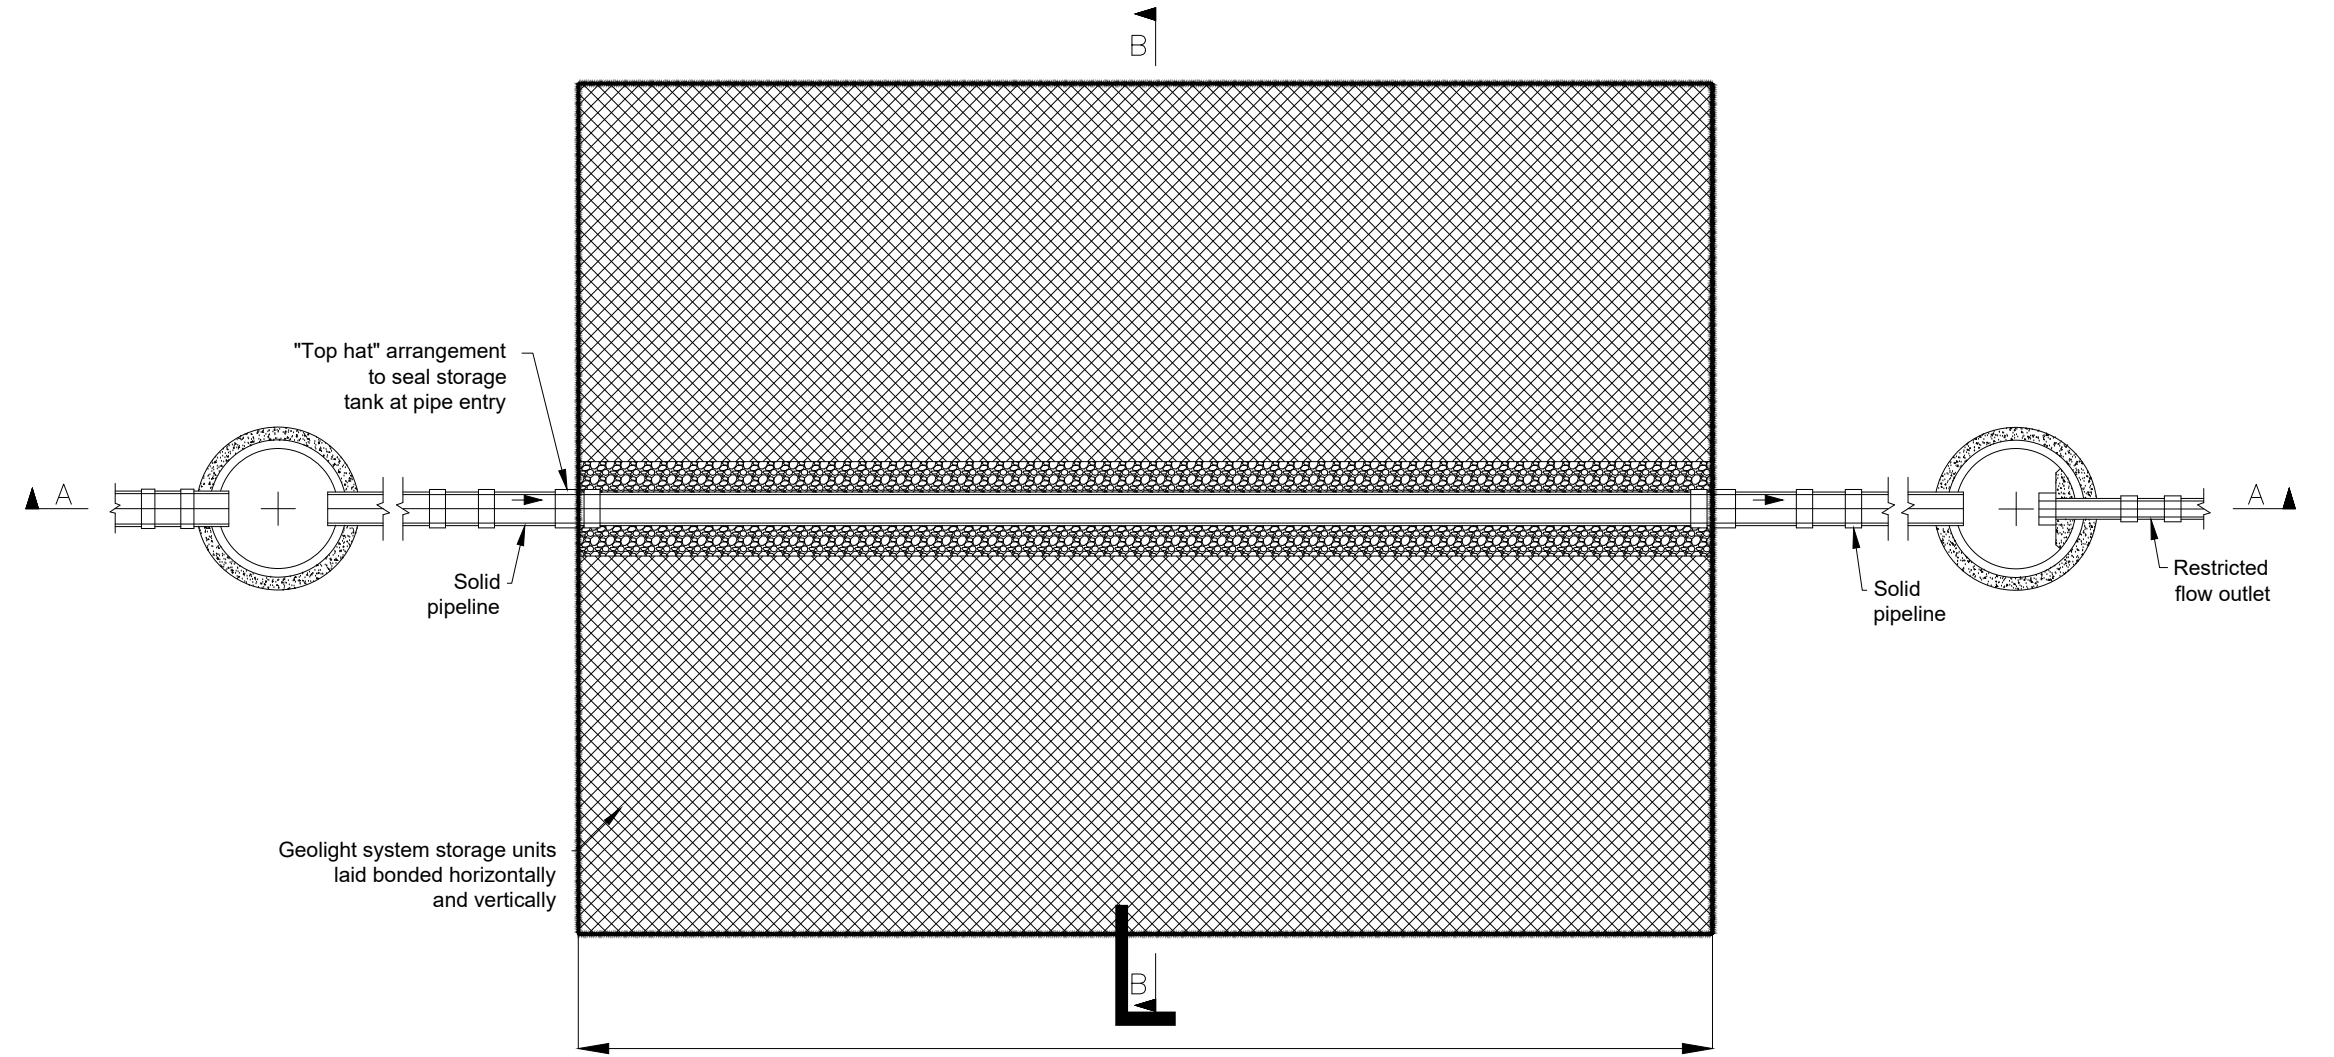

SDS Online Attenuation Tank
N.T.S.

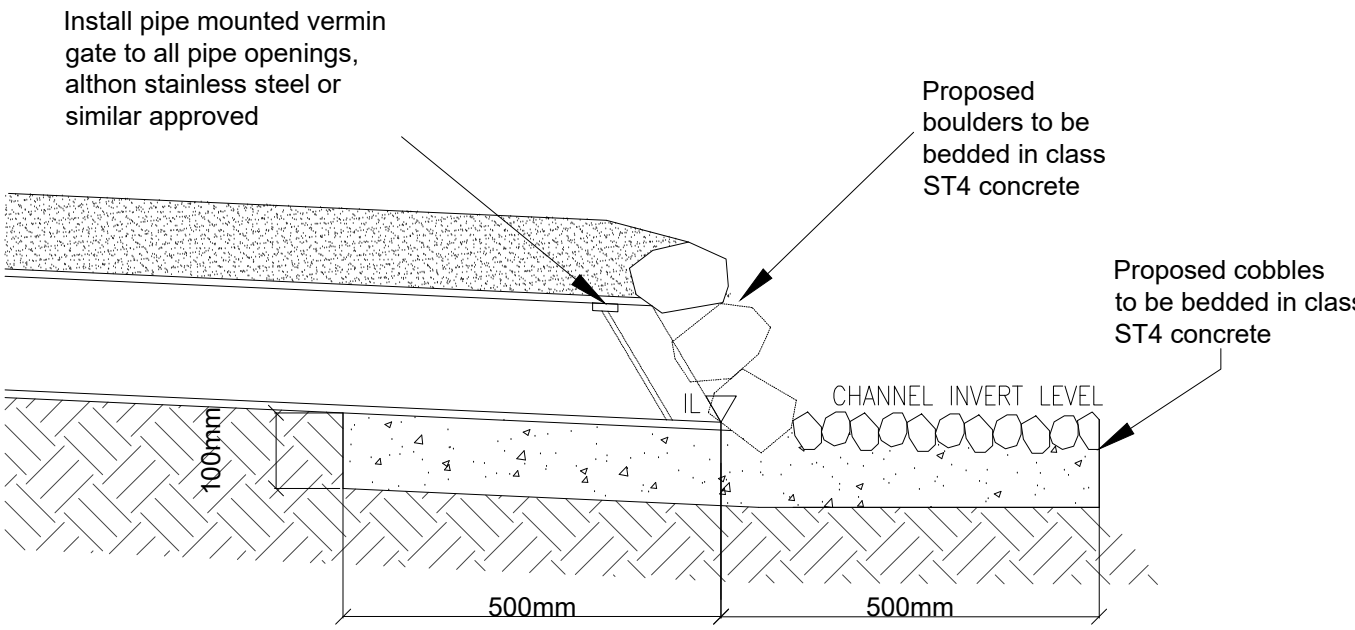


Section A-A

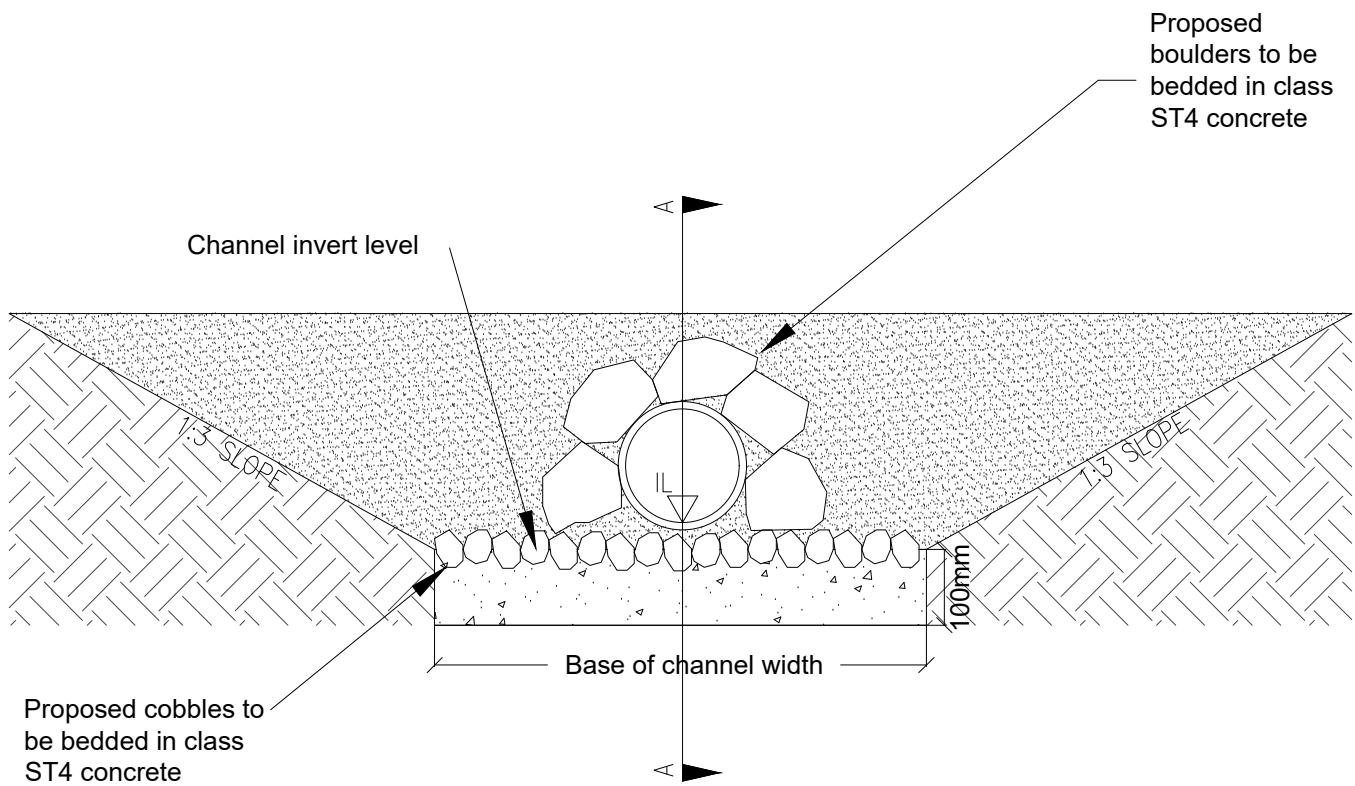

Proposed Stone Headwall
N.T.S.

- Notes
1. All dimensions are in metres unless stated otherwise.
 2. All levels are in metres unless stated otherwise.
 3. This drawing shall not be scaled.
 4. This drawing shall be read in conjunction with all other relevant Engineer and specialist drawings and specifications.
 5. This information is for strategy and coordination purposes only and subject to change following further design development.

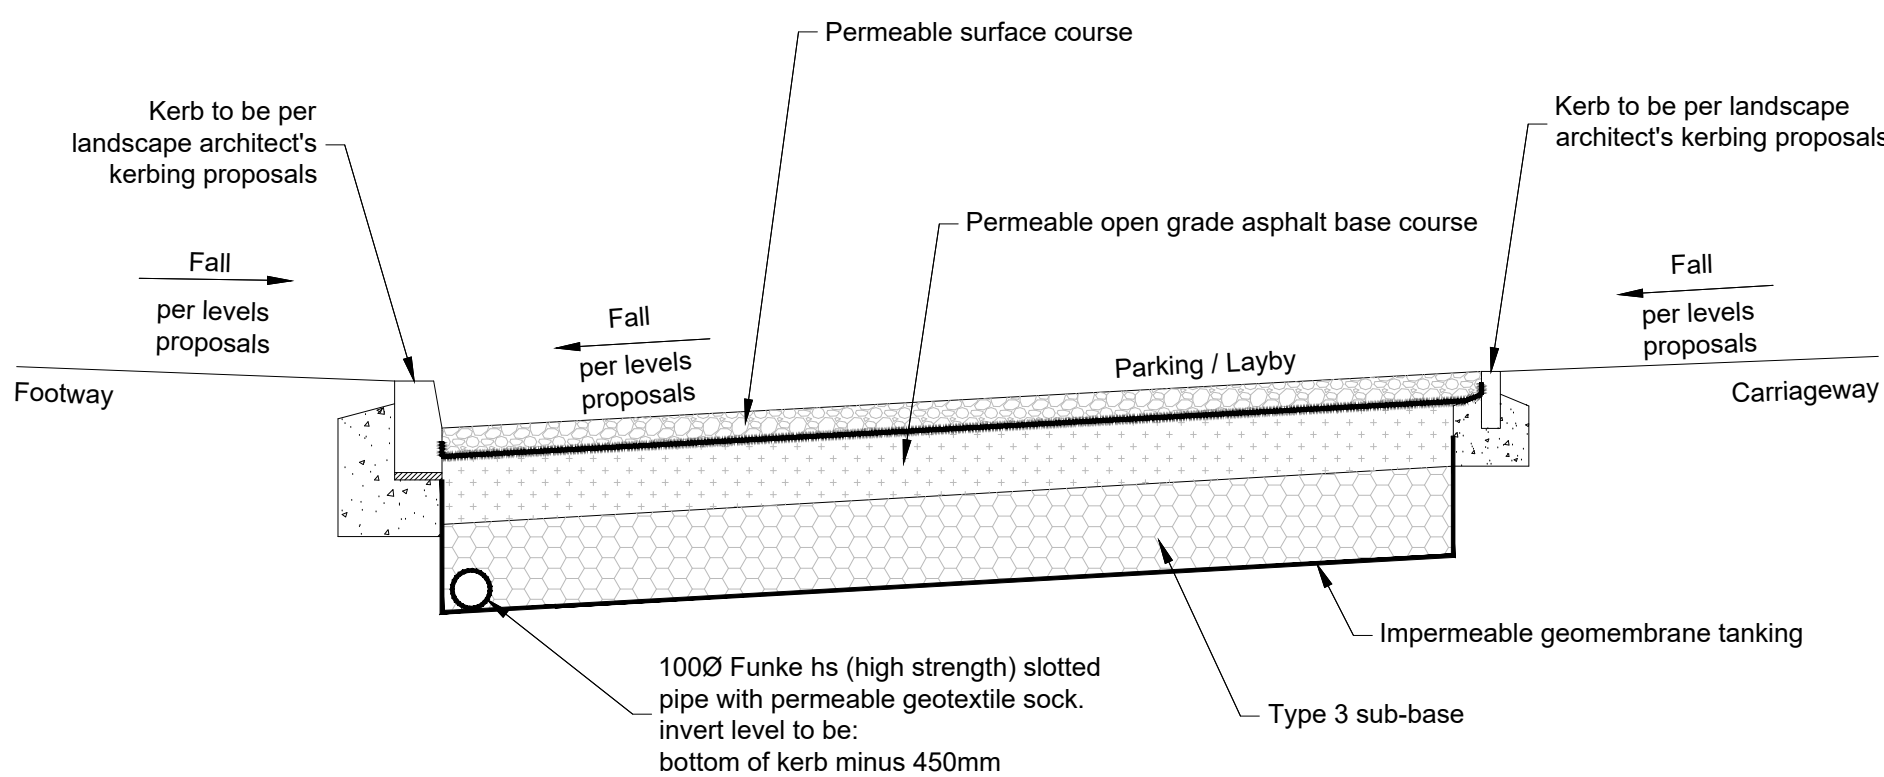

Permeable Parking Underdrainage Indicative Construction Detail
N.T.S.

P01	First issue	NS	AMNP	17.12.25
Rev	Description	Drawn	Chk/App	Date
Sustainability Description				
Suitable for Stage Approval				
Client				
Welcome Break				
Title				
Welcome Break, Hinckley				
Drainage Construction Details				
Dice				
Third Floor The Courtyard 35-37 St Mary's Gate Nottingham NG1 1PU 0115 962 8752 info@diceconsult.co.uk diceconsult.co.uk				
Dice Project Number	Status	Scale at A1	Suit. Code	Rev
101653	Preliminary	As Shown	S4	P01
Drawing Number				
HINCK-DCE-XX-XX-DR-C-5002				