

THIS DRAWING IS COPYRIGHT
DIMENSIONS ARE NOT TO BE SCALED FROM THIS DRAWING
ELECTRONIC DATA IS NOT TO BE AMENDED/DELETED WITHOUT AXONBECKETT PERMISSION

REV DATE INIT DESCRIPTION

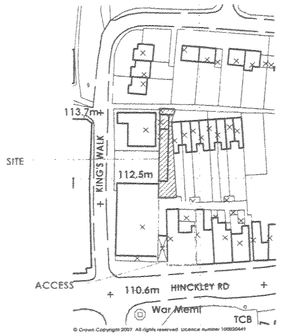

LOCATION PLAN 1:1250

DEVELOPMENT SERVICES
21 SEP 2007
RECEIVED

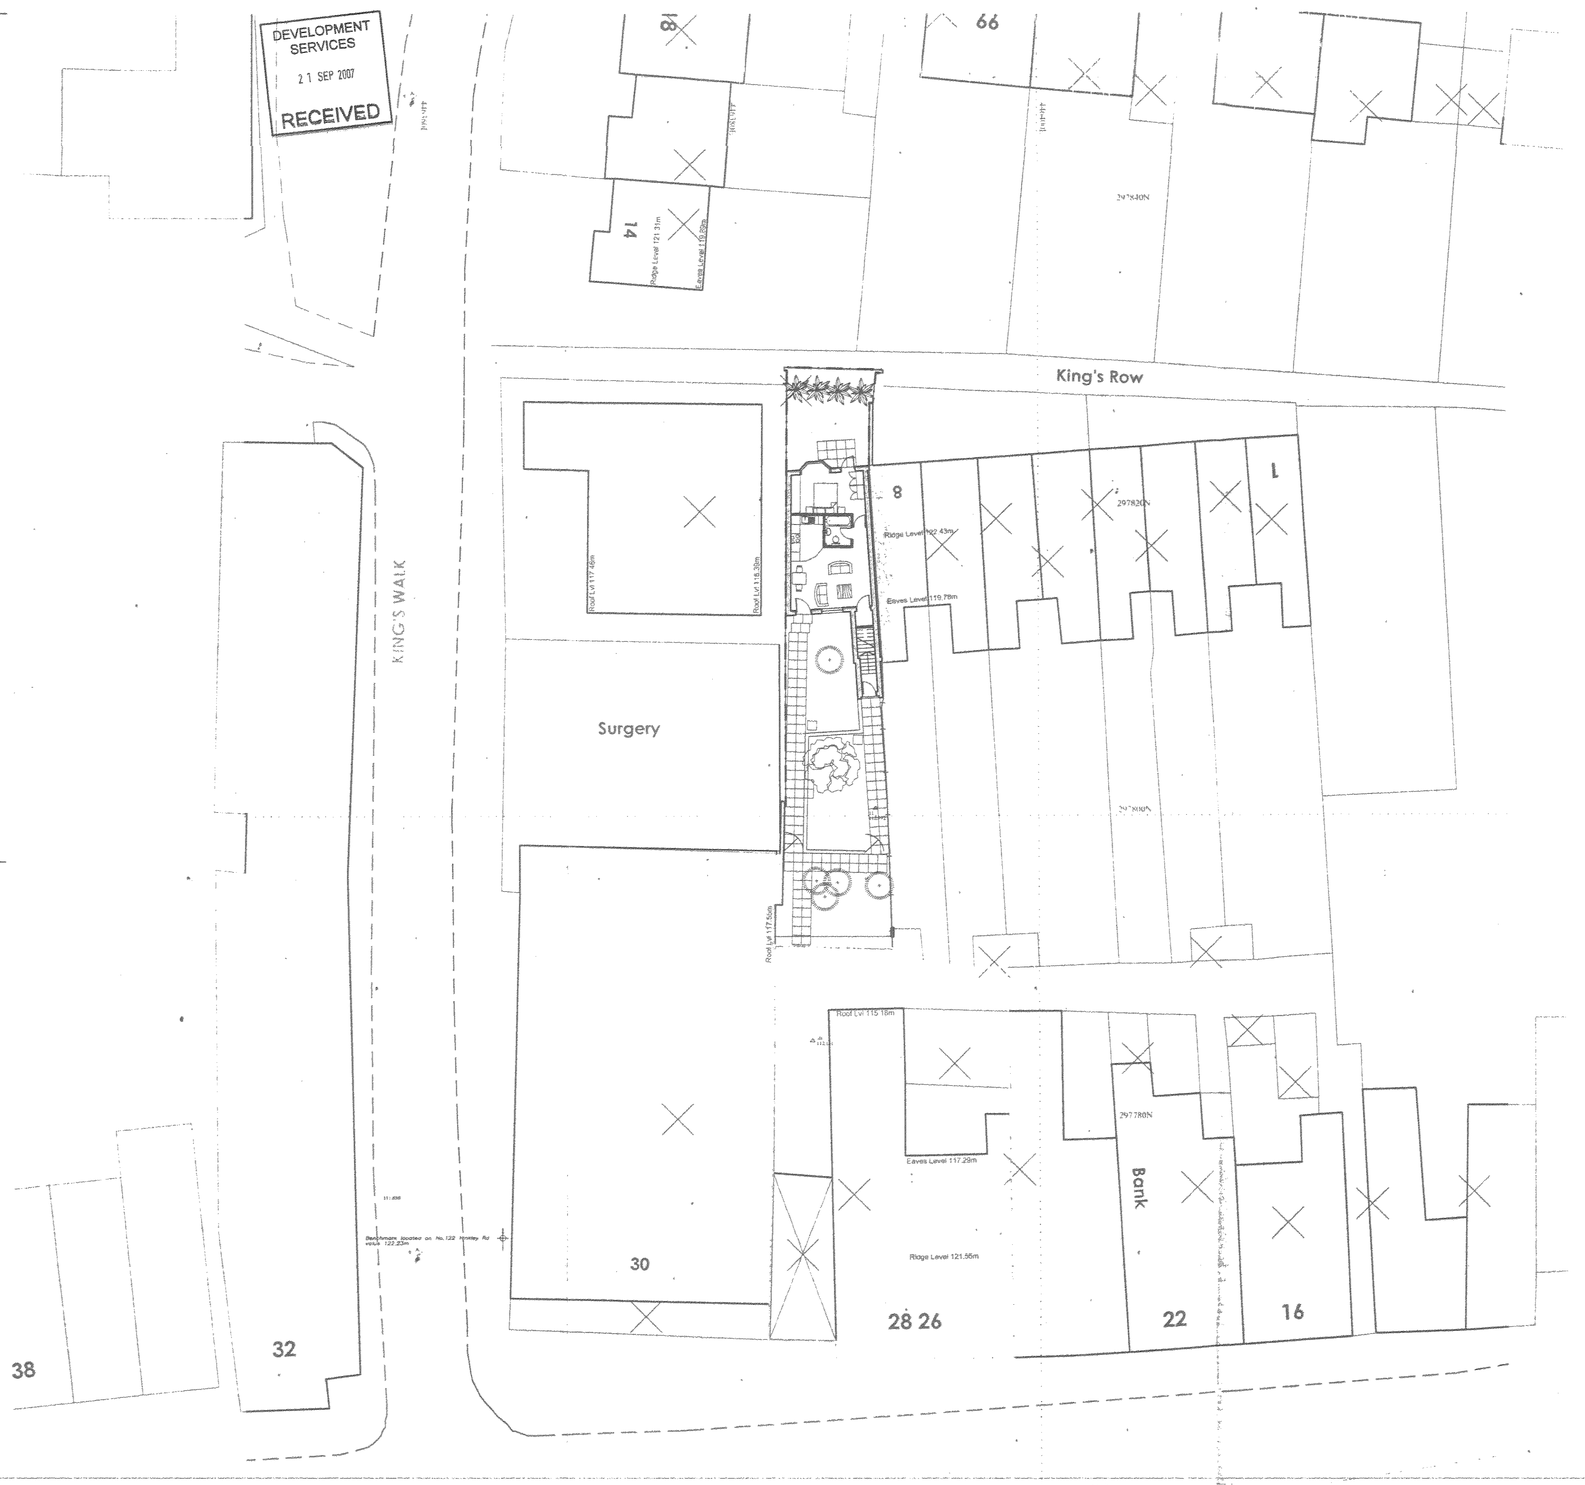

PROPOSED SITE PLAN 1:200

DEVELOPMENT SERVICES
21 SEP 2007
RECEIVED

AXONBECKETT
ARCHITECTS
MASTERPLANNERS
[illegible]
[illegible]
T 01455 633556
F 01455 233775
E mail@axon-becket.com
W www.axon-becket.com
RIBA

CLIENT
Seven Tyne Ltd

PROJECT
Proposed 2 No Dwellings
King's Row
Earl Shilton, Leicestershire

STATUS	DATE	
Planning	01-08-07	
DRAWN	CHECKED	SCALE
nja	nja	1:200@A1

DRAWING
Poprosed Site Plan

DRAWING No	REVISION
06815-20002	A