

THIS DRAWING IS COPYRIGHT
DIMENSIONS ARE NOT TO BE SCALED FROM THIS DRAWING
ELECTRONIC DATA IS NOT TO BE AMENDED/DELETED WITH-OUT
AXONBECKETT PERMISSION

REV	DATE	INIT	DESCRIPTION

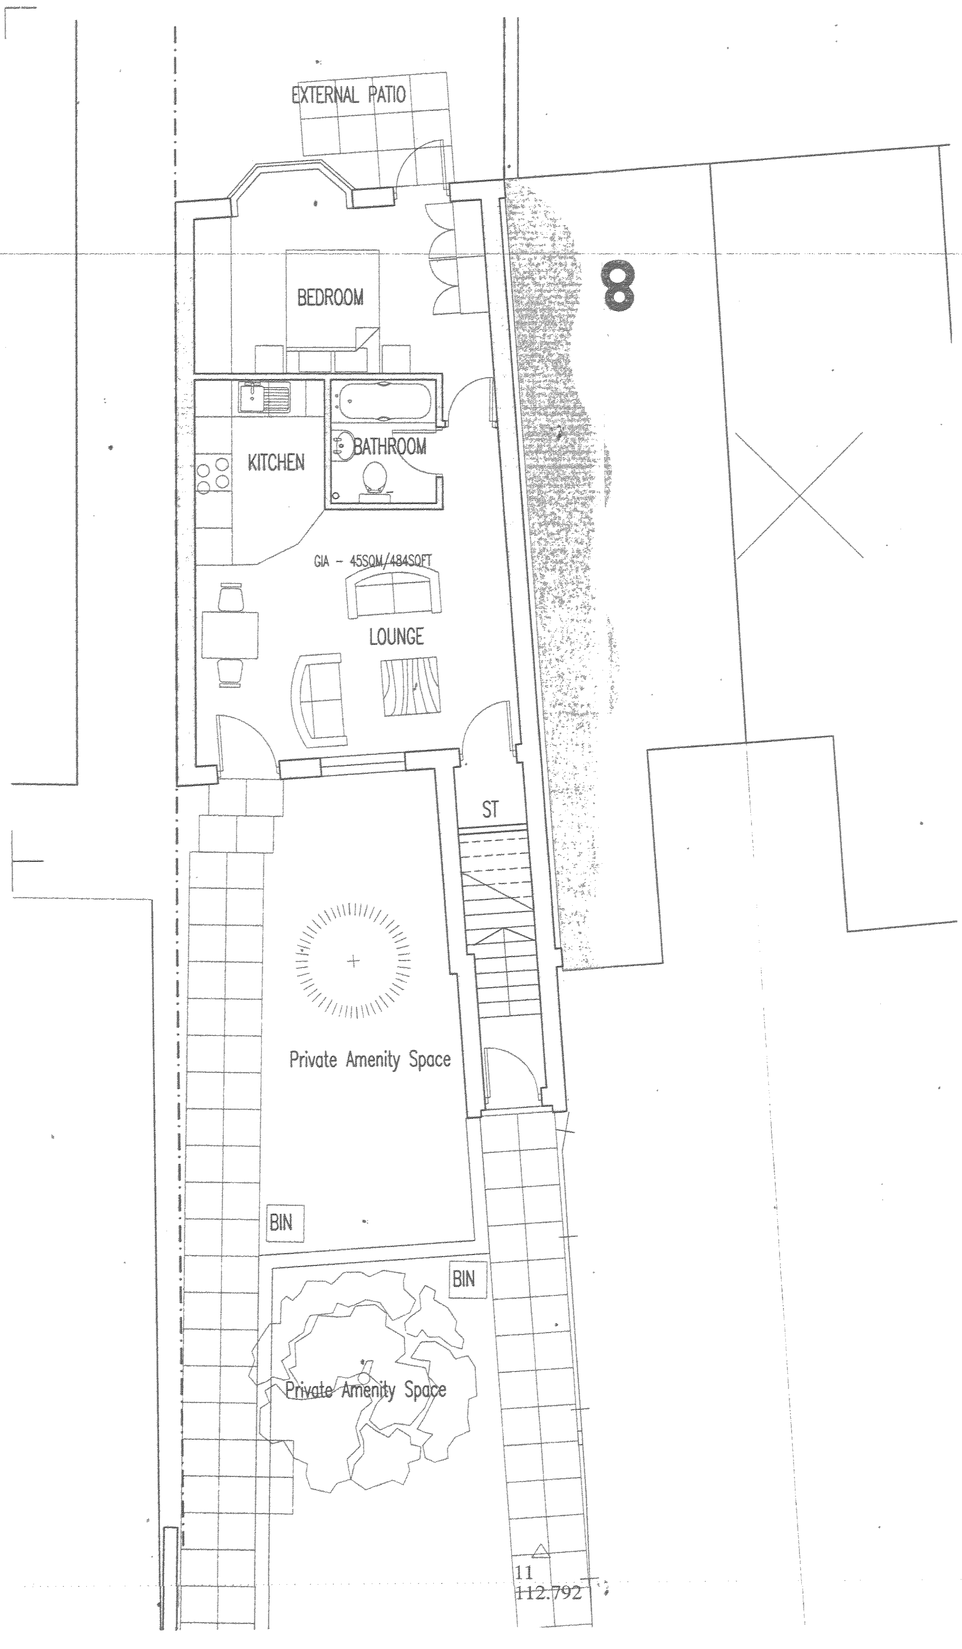

PROPOSED GROUND FLOOR PLAN

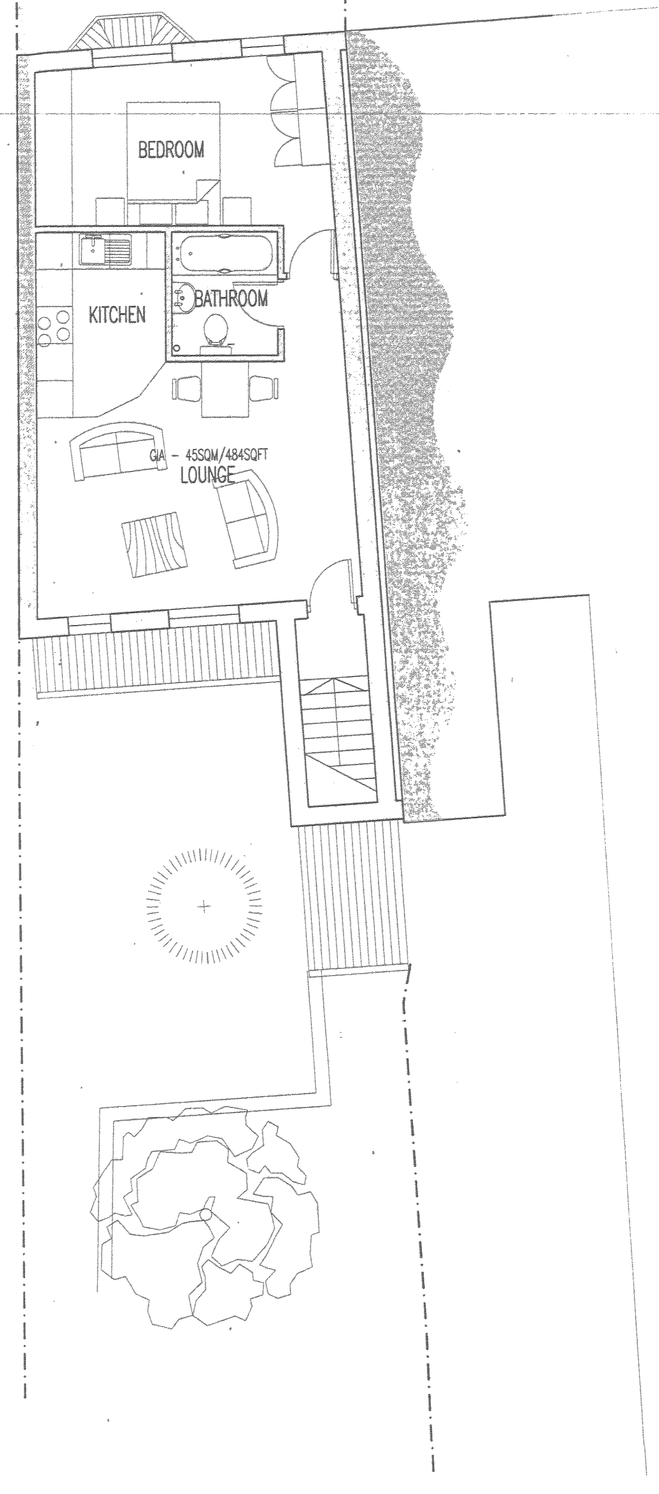

PROPOSED FIRST FLOOR PLAN

DEVELOPMENT SERVICES
21 SEP 2007
RECEIVED

AXONBECKETT
ARCHITECTS
RIBA

CLIENT
Seven Tyne Ltd

PROJECT
Proposed 2 No Dwellings
King's Row
Earl Shilton. Leicestershire

STATUS	DATE	
Planning	01-08-07	
DRAWN	CHECKED	SCALE
nja	nja	1:200@A1

DRAWING
Poprosed Floor Plans

DRAWING No	REVISION
06815-5001	A