



Section 1
1 : 200




Section 2
1 : 200



Section 3
1 : 200



Section 4
1 : 200

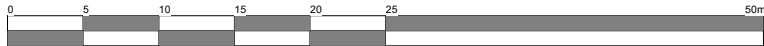

**Station Road
Bagworth**

Client Cartwright Homes			hayward ARCHITECTS LTD 19 Station Road Hinckley Leicestershire LE10 1AW Tel: 01455 635 685 Fax: 01455 619 971 www.hayward-architects.co.uk	
Project Title Proposed development Station Road Bagworth				
Drawing Title Stree elevations				
Scale 1:500	Date May 2025	Sheet A1	Job No. 24/19	Drawing No. 06e
Author ZLM	Checked by -	Status PLANNING		