


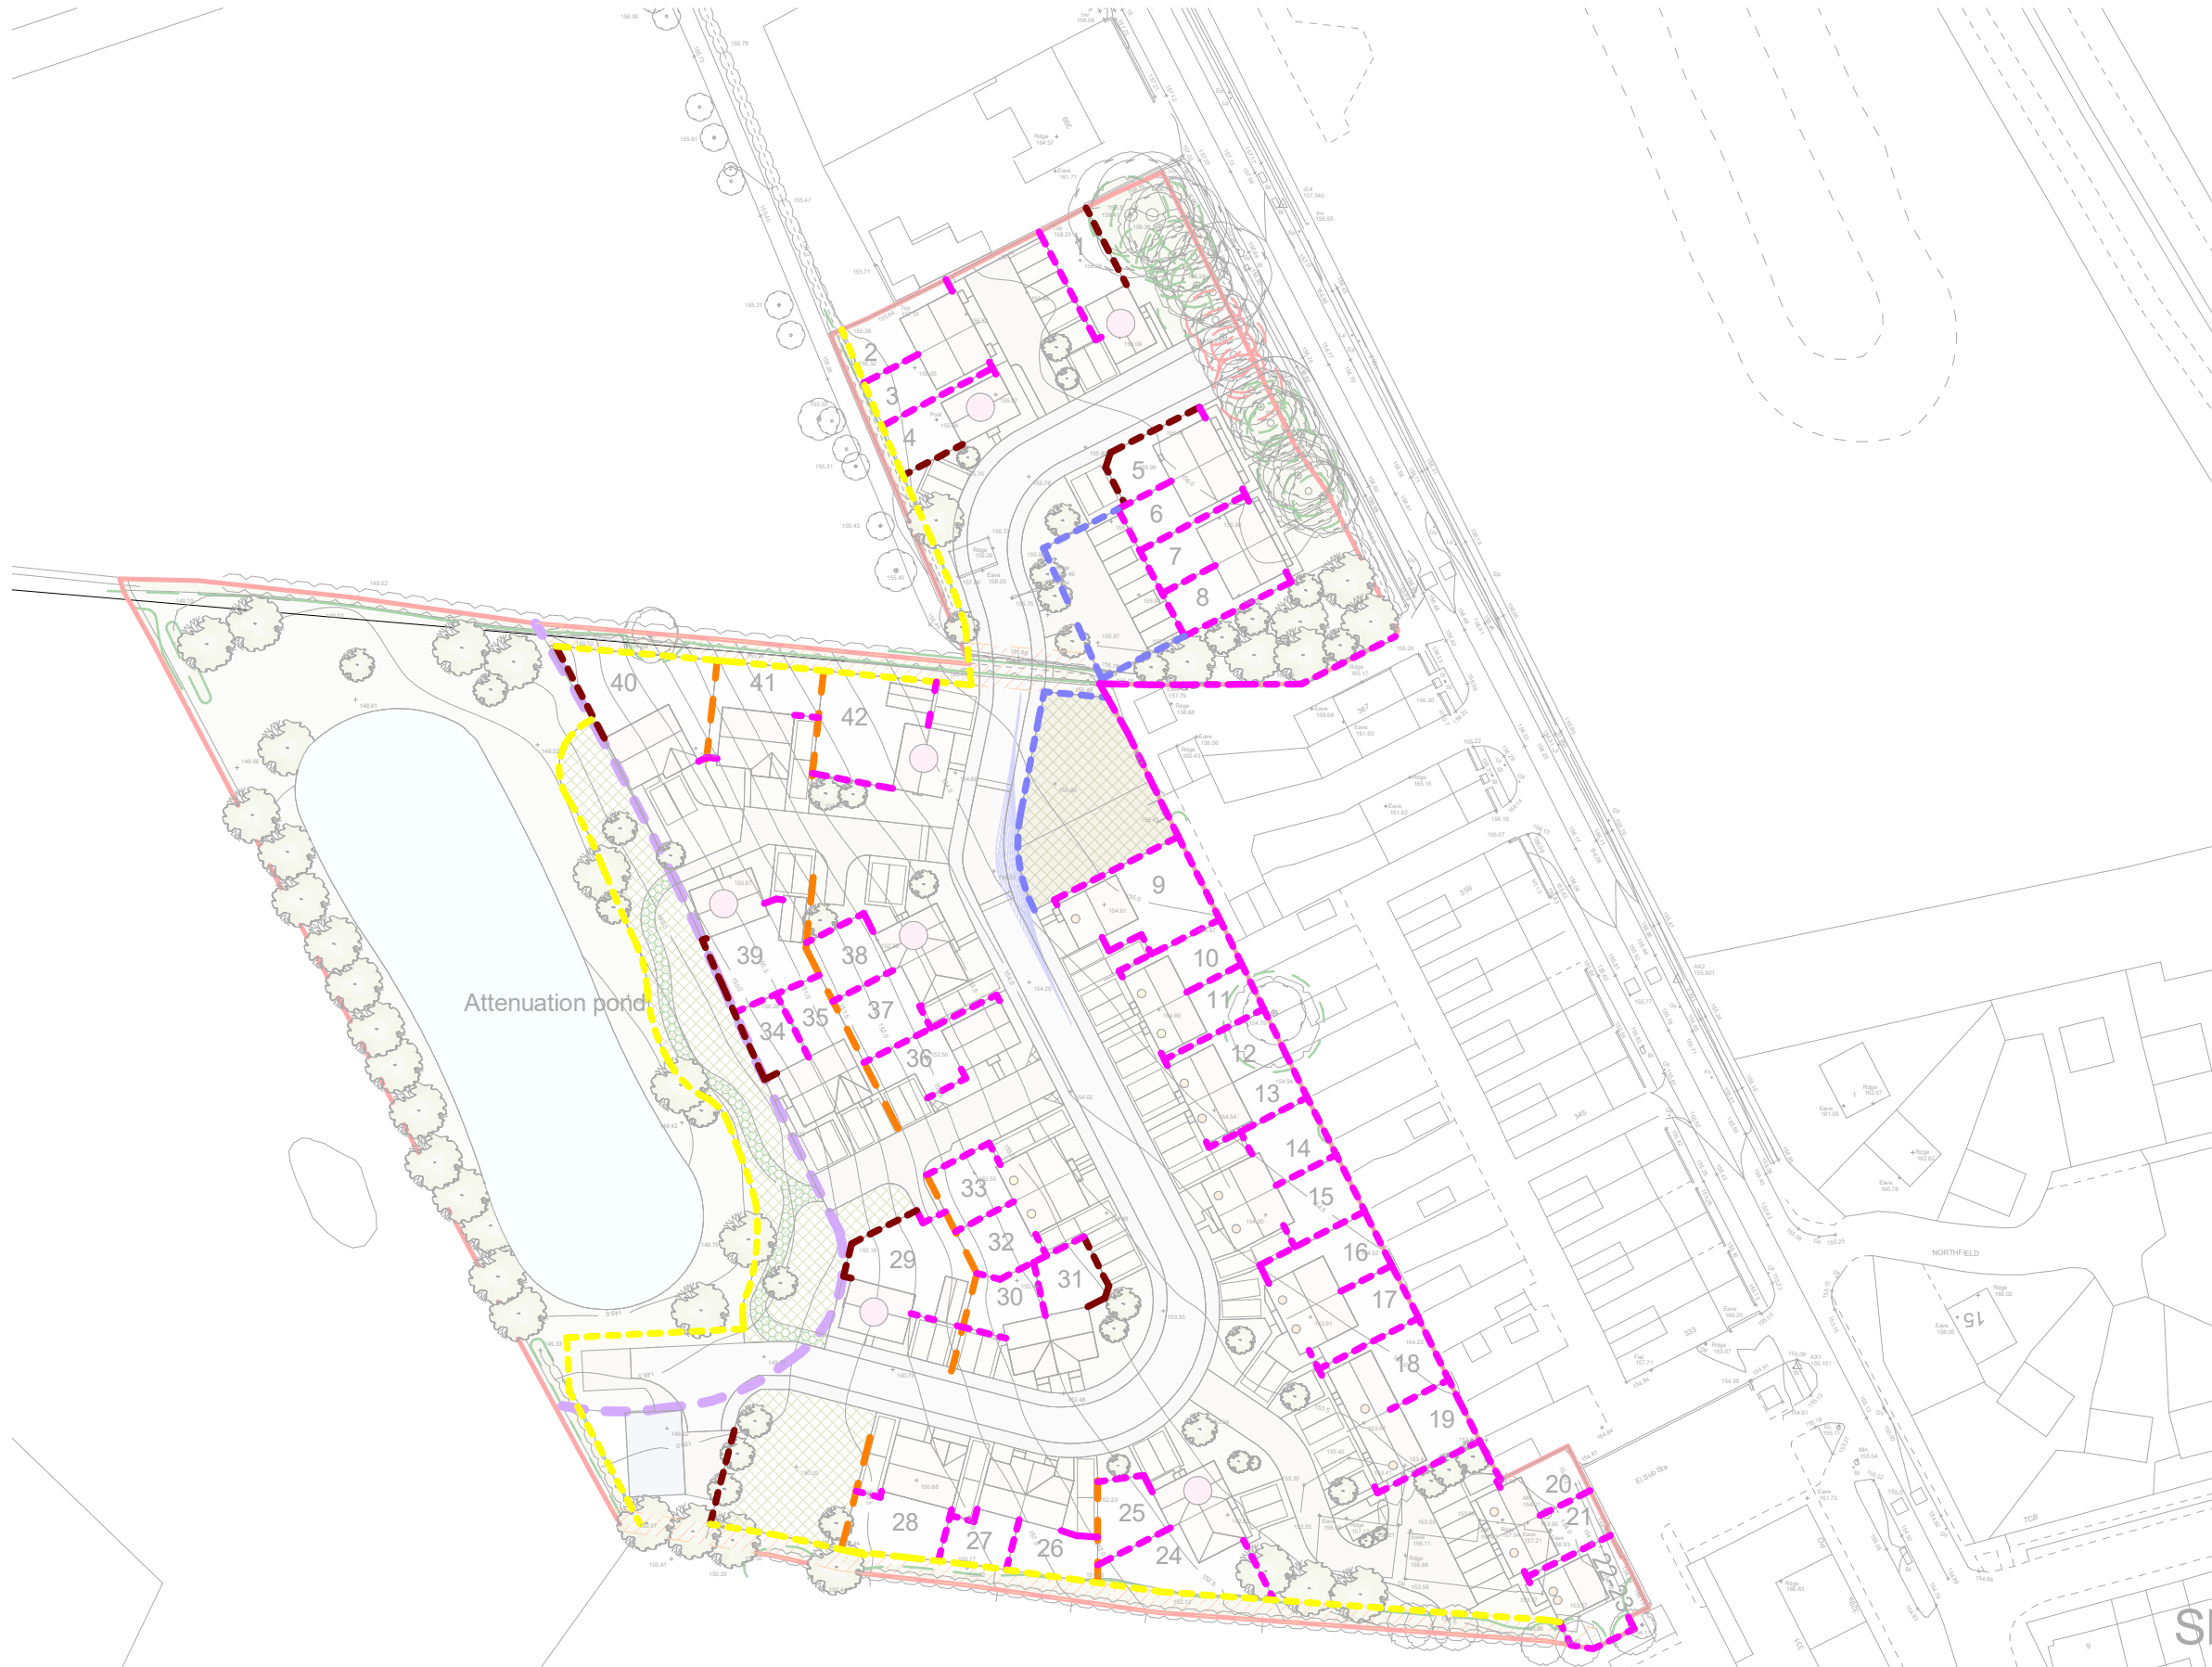

Proposed boundary treatments




----- 1200mm high metal bow topped fencing in black as per Jackson Play area on Jackson Road, Bagworth



----- 1200mm timber stock fencing



----- 1800mm timber close board fencing

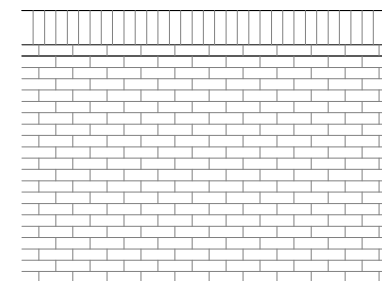

----- 1800mm brick wall - facing brick to match houses with blue brick soldier course to top

----- Tobermore retaining wall with 1800mm timber close board fencing over



**Station Road
Bagworth**

Client Cartwright Homes			
Project Proposed development Station Road Bagworth	Scale 1:1000	Sheet A3	Job No. 24/19
	Date May 2025		Drawing No. 07b
Drawing Proposed boundary treatments	Author ZLM	Checked by -	
THE COPYRIGHT OF THIS DRAWING IS VESTED IN HAYWARD ARCHITECTS LTD. REPRODUCTION IN ANY FORM, EITHER IN WHOLE OR IN PART IS FORBIDDEN WITHOUT THE PRIOR WRITTEN PERMISSION OF THE COPYRIGHT HOLDER. DO NOT SCALE FROM DRAWING AND ONLY FIGURED DIMENSIONS ARE TO BE USED			Drawing Status PLANNING

hayward
ARCHITECTS LTD

19 Station Road
Hinckley
Leicestershire
LE10 1AW

Tel: 01455 635 665
Fax: 01455 618 971

www.hayward-architects.co.uk