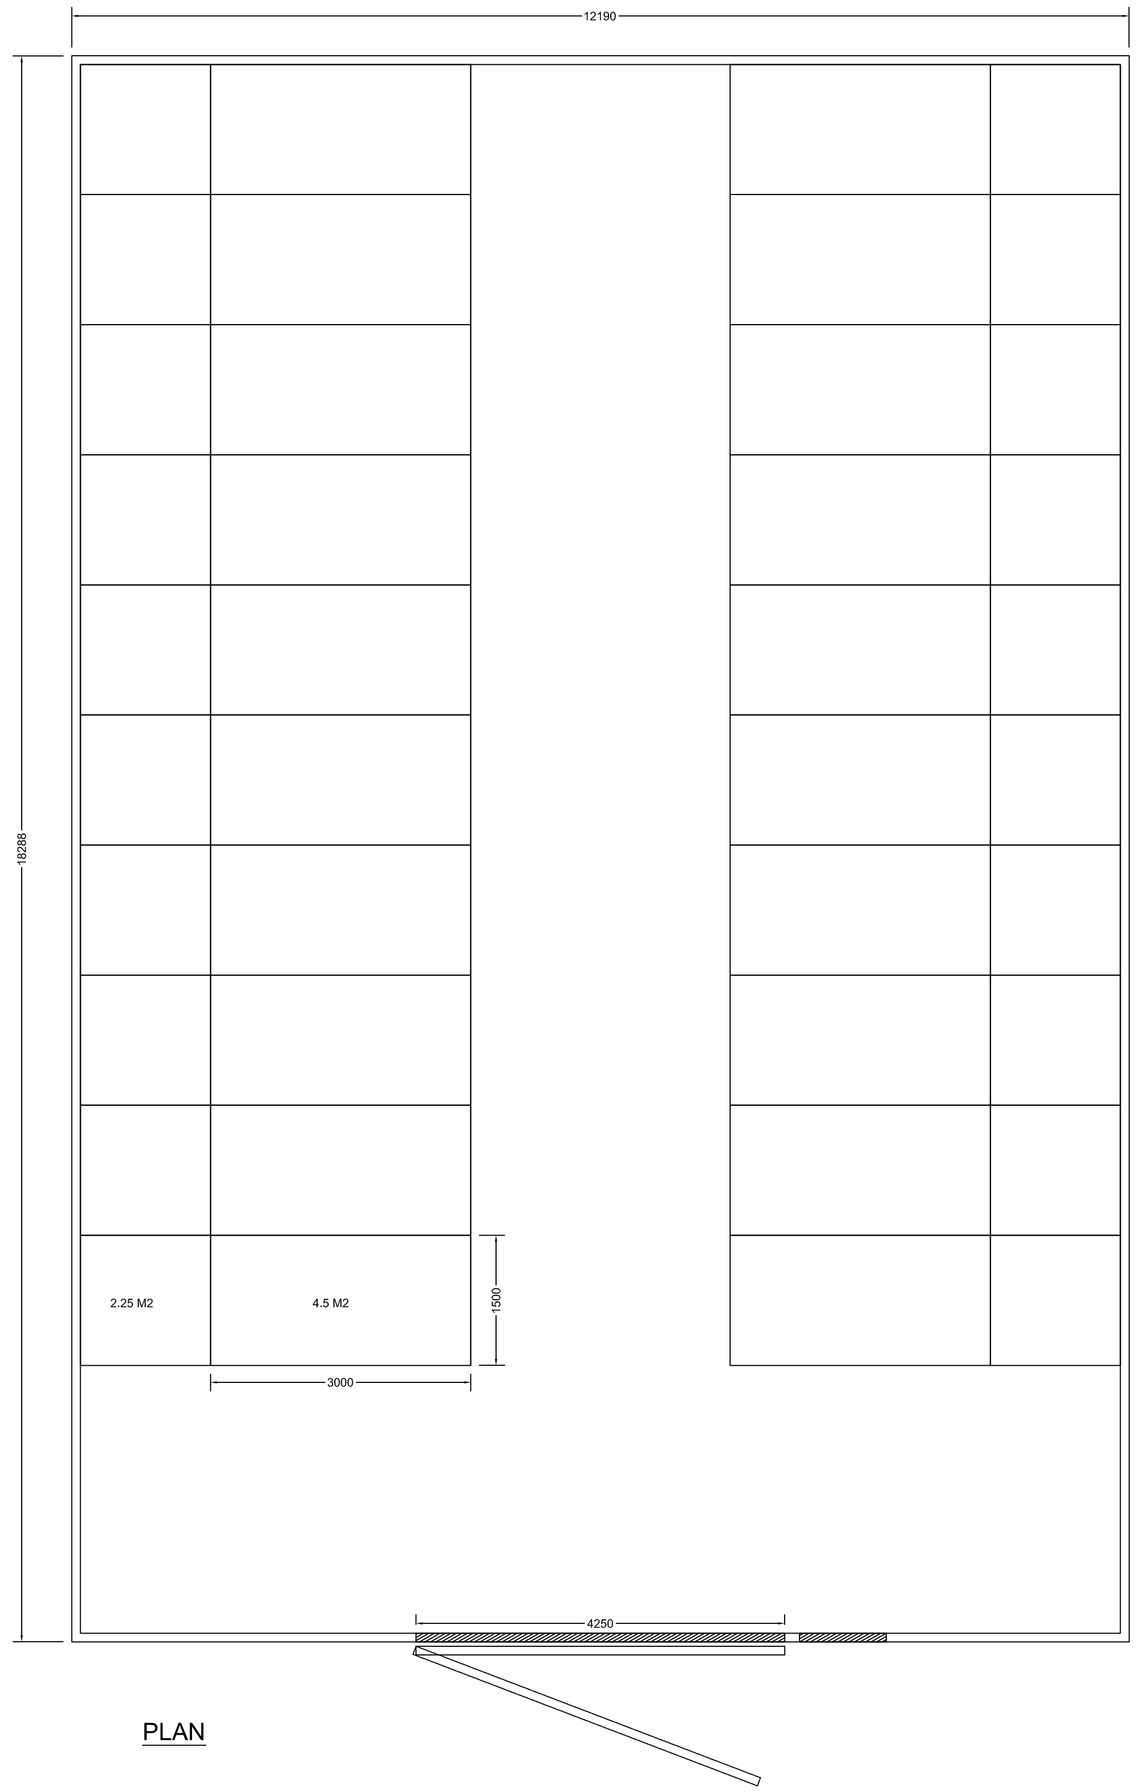

PLAN

NOTE:

REVISIONS:

CLIENT :
CHRIS KLENK

PROJECT :
STANMAUR FARM

TITLE :
KENNEL BLOCK G.A

JOB NUMBER:
N/A

DATE : 13-07-09 DRAWN BY : R.W

SCALES : 1:50 @ A1

DRAWING NUMBER :
001/REV A

displays ltd
Southways House, Southways Industrial Estate,
Rear of 546 / 550 Coventry Road,
Hinckley, Leicestershire. LE10 0NJ
Tel. 01455 619966
Fax. 01455 619988
Email: info@wmsdisplays.com
Web: www.wmsdisplays.com

e-mail:
info@wmsdisplays.com

Web
www.wmsdisplays.com

COPYRIGHT OF THIS DRAWING IS RESERVED BY WMS DISPLAYS LTD, AND WHEN ISSUED IT IS ON CONDITION THAT IT IS NOT REPRODUCED IN ANY WAY WITHOUT CONSENT.

NO DIMENSIONS SHOULD BE SCALED FROM THIS DRAWING!