

16 BLUEBELL DRIVE, LEICESTER




FRONT ELEVATION

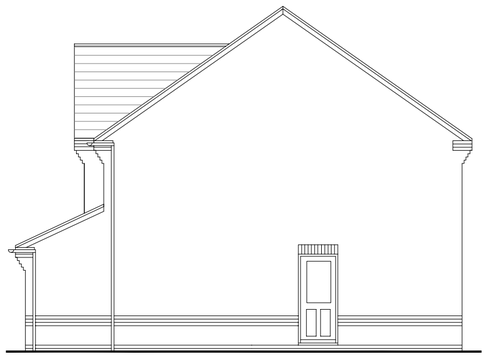


SIDE ELEVATION

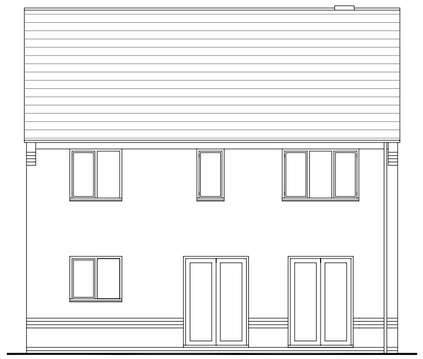


REAR ELEVATION

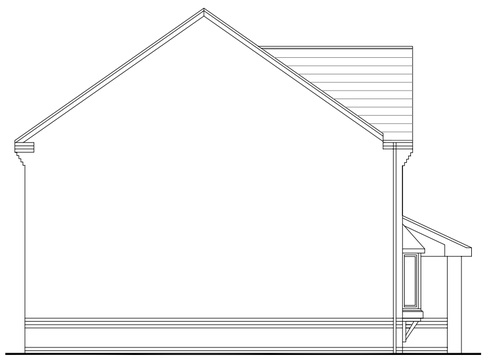


SIDE ELEVATION

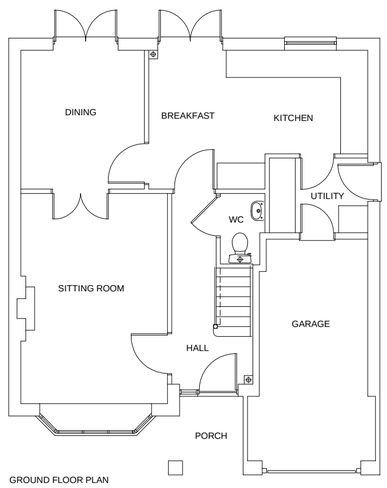

GROUND FLOOR PLAN

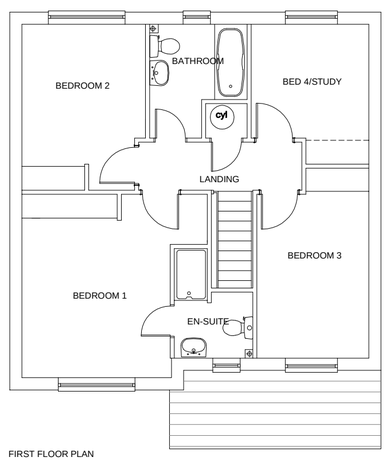

FIRST FLOOR PLAN

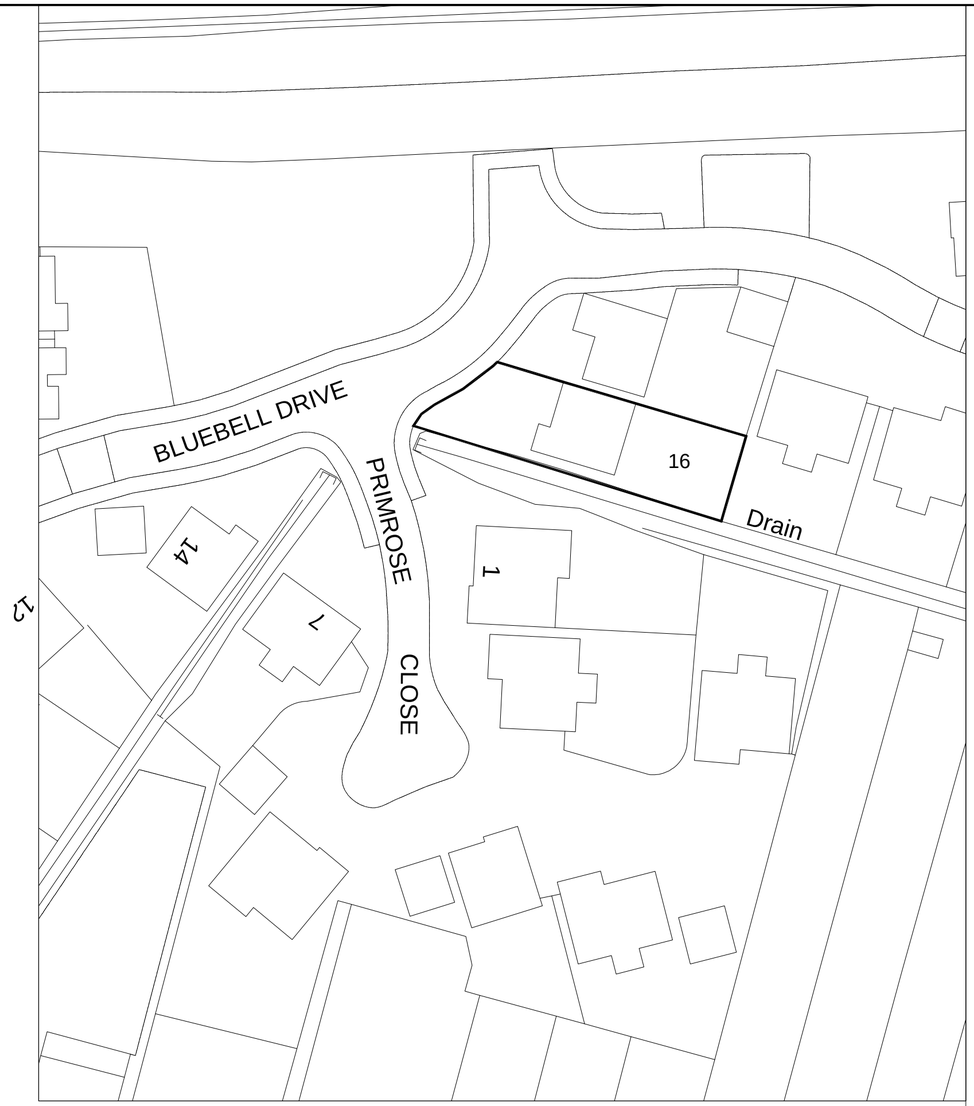

SITE PLAN - SCALE 1:500

Project

16 Bluebell Drive
Leicester

Drawing Title

Existing Plans & Elevations

Date	June '09	Drawing no	001
Scale	1:100		

Ian Sullivan Architectural Design L
101 Victoria Road
Old Town
Swindon
Wiltshire
Tel: 01793 612663 Fax: 01793 434851
Mob: 07778 275959
Email: ian.sullivan@btconnect.com