

Existing Front Elevation



Existing Side Elevation

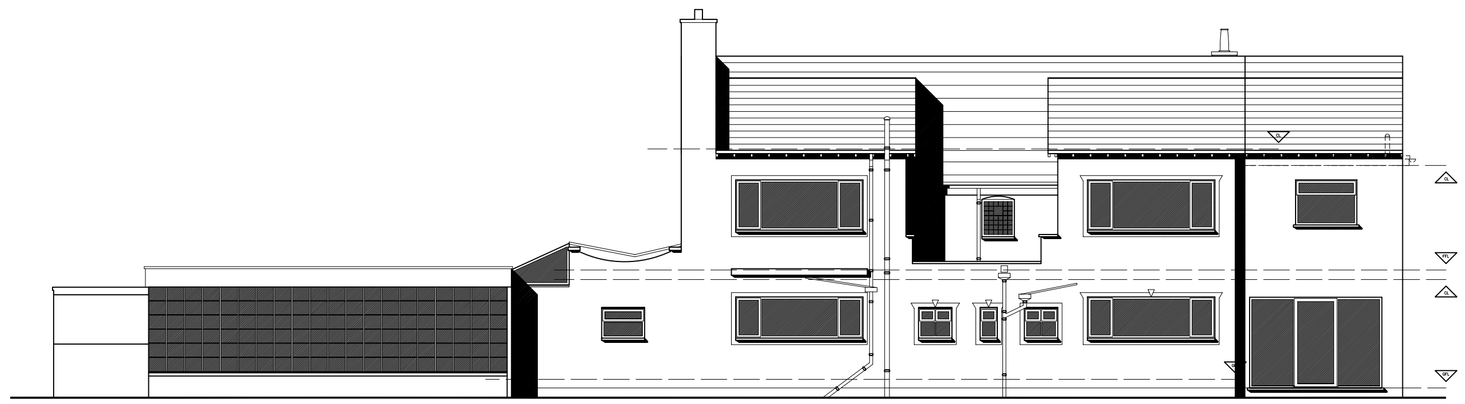

Existing Rear Elevation



Existing Side Elevation



Proposed Front Elevation

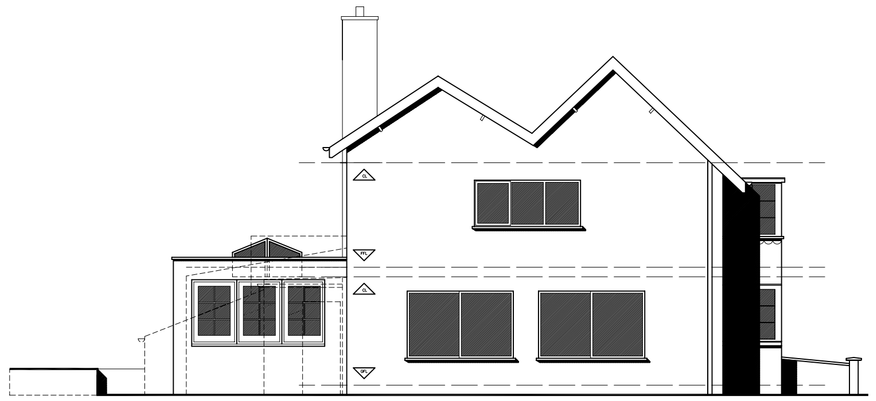

Proposed Side Elevation



Proposed Rear Elevation



Proposed Side Elevation

AMENDMENTS

DRAWING TITLE	Existing & Proposed Elevations		
JOB TITLE	Lindridge Wood		
DRAWING NUMBER	035.02.07		
SCALE	As Shown @ A1	DATE	17.09.08
DRAWN	KW	CHECKED	

walters architect

t: 0116 212 0119	69 Town Green Street
m: 0781 265 7919	Rothley
w: www.waltersarchitect.com	Leicester
e: info@waltersarchitect.com	LE7 7NW

Figured dimensions must be taken in preference to scaled dimensions and any discrepancies or errors are to be referred to the Architect. Contractors, sub-contractors and suppliers must verify all dimensions on site before commencing work or making any workshop drawings. Copyright Reserved ©