Existing First Floor

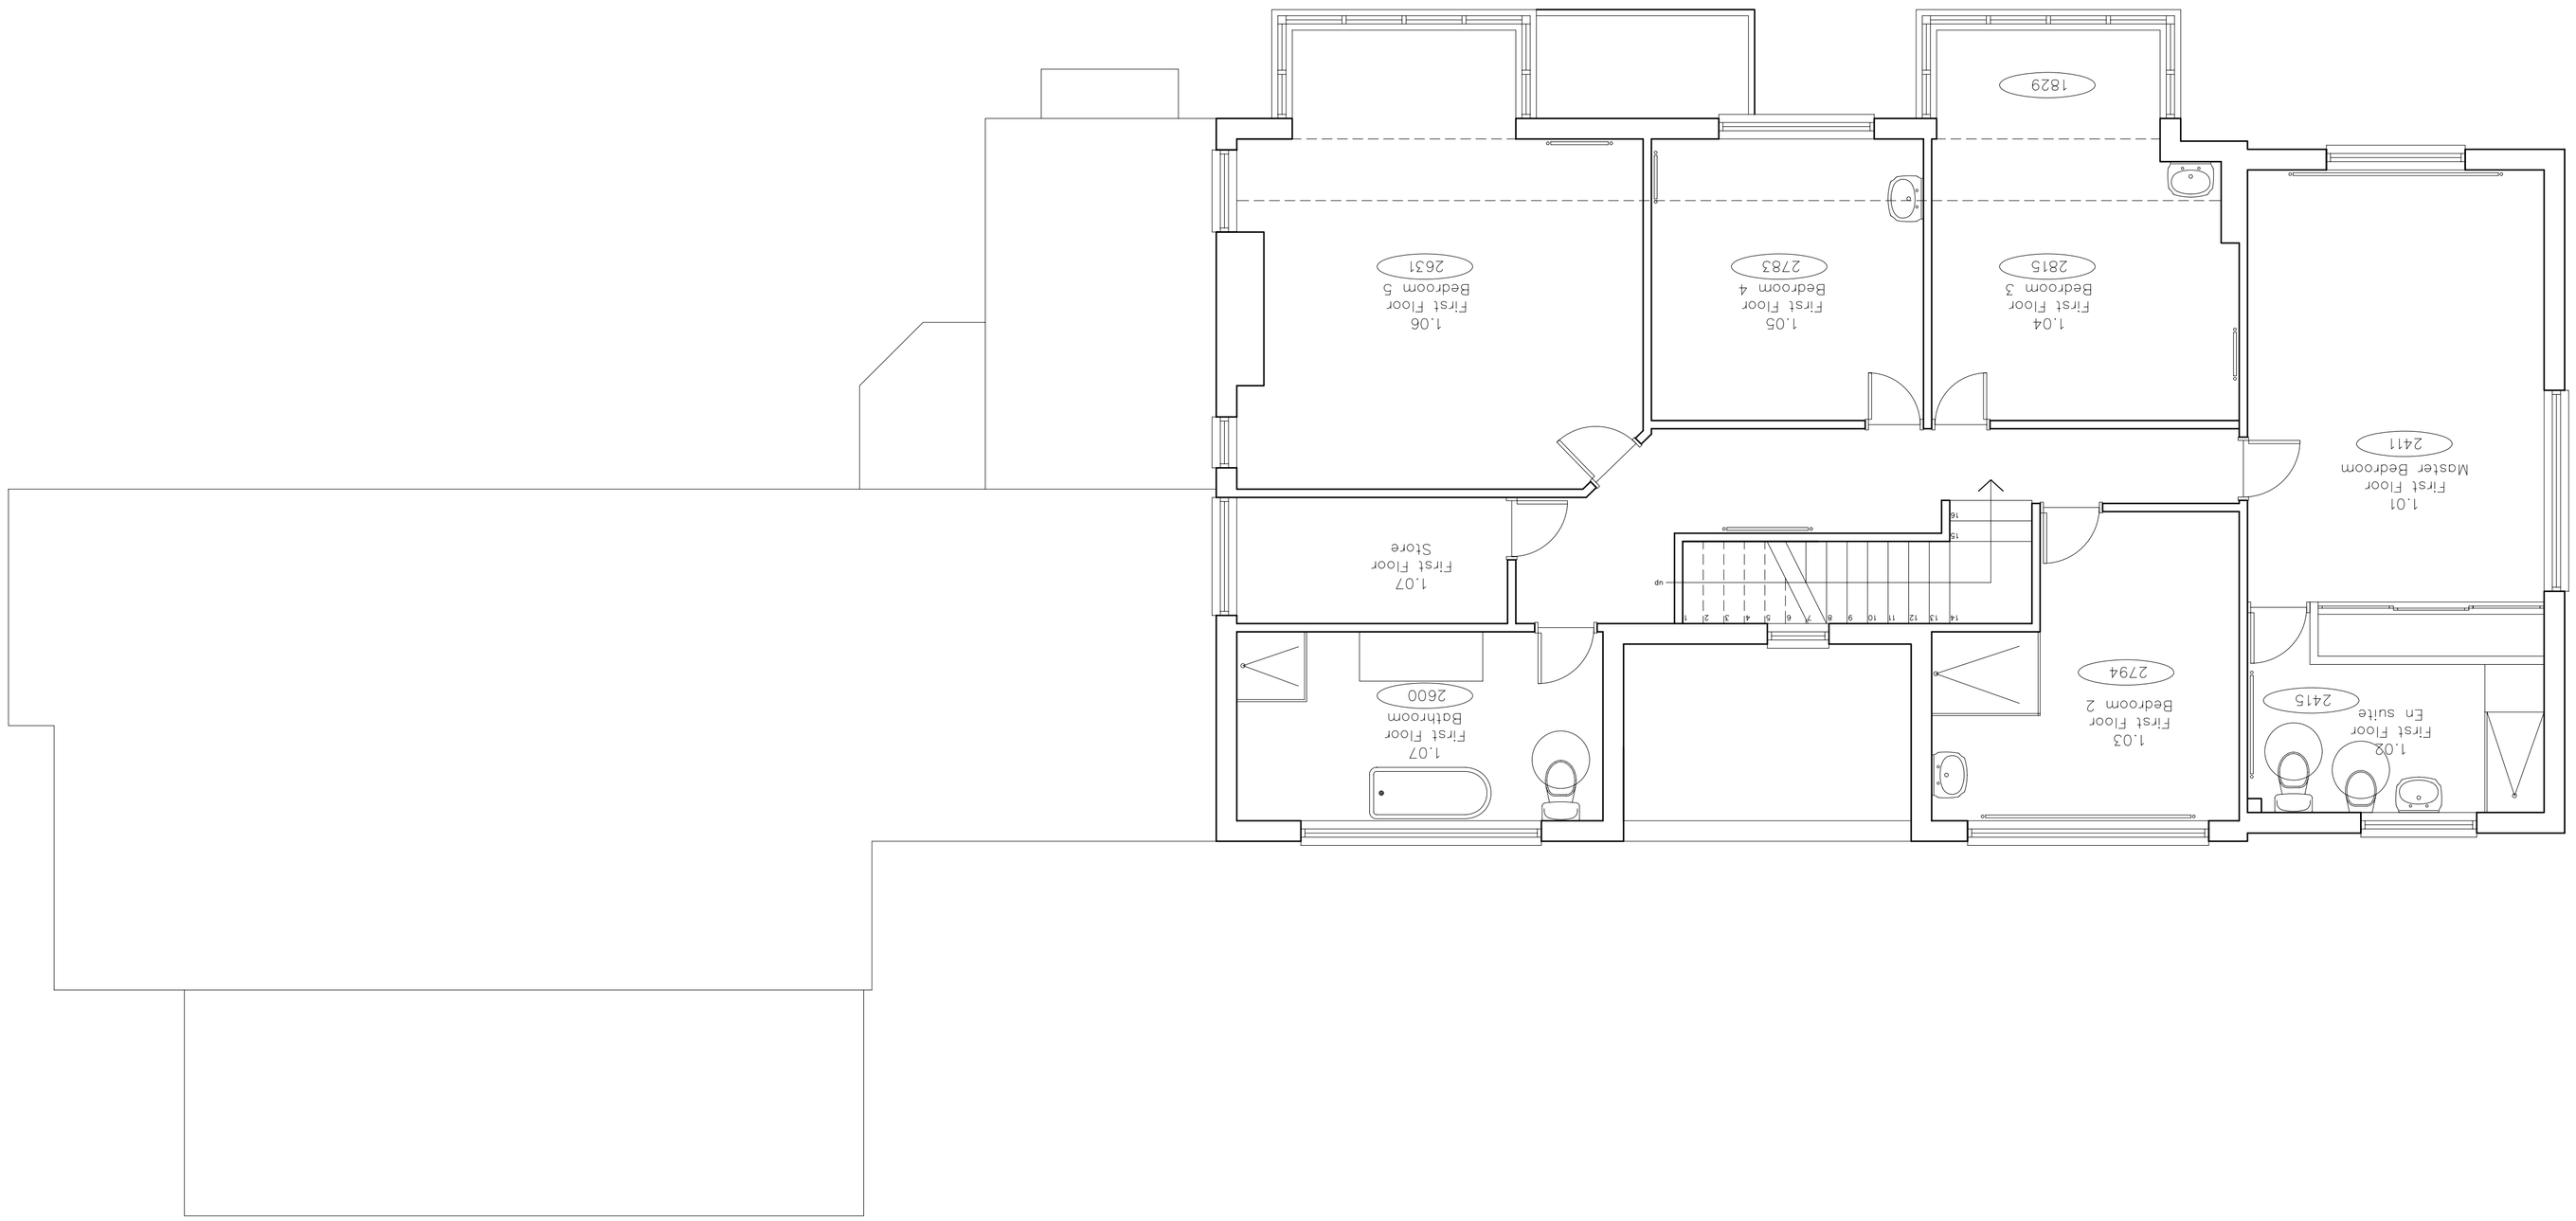

AMENDMENTS

DRAWING TITLE	Existing First Floor
JOB TITLE	Lindridge Wood
DRAWING NUMBER	035.02.04
SCALE As Shown @ A1	DATE 17.09.08
DRAWN KW	CHECKED

walters architect

t: 0116 212 0119 — 69 Town Green Street
m: 0781 265 7919 — Rothley
w: www.waltersarchitect.com — Leicester
e: info@waltersarchitect.com — LE7 7NW

Figured dimensions must be taken in preference to scaled dimensions and any discrepancies or errors are to be referred to the Architect. Contractors, sub-contractors and suppliers must verify all dimensions on site before commencing work or making any workshop drawings. Copyright Reserved ©